




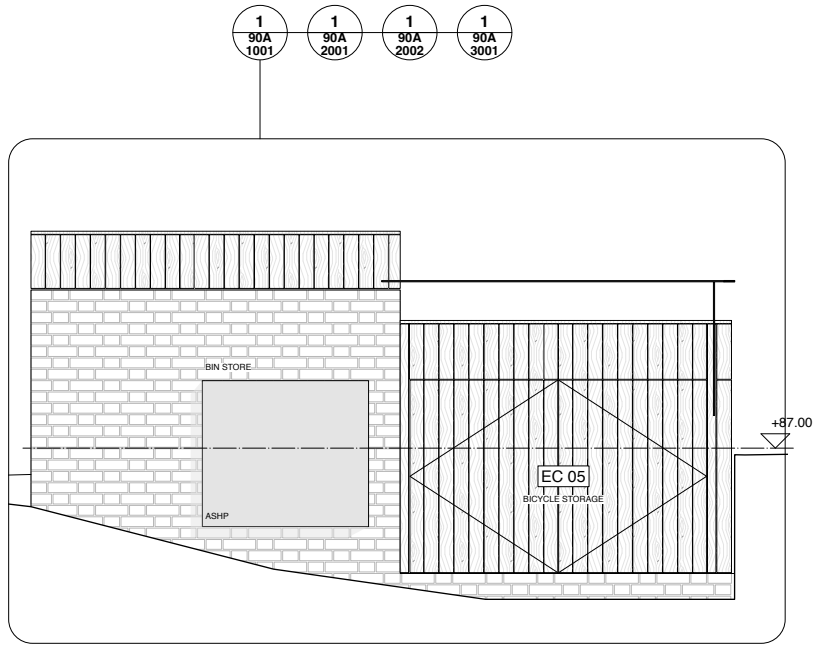


1 elevation 1

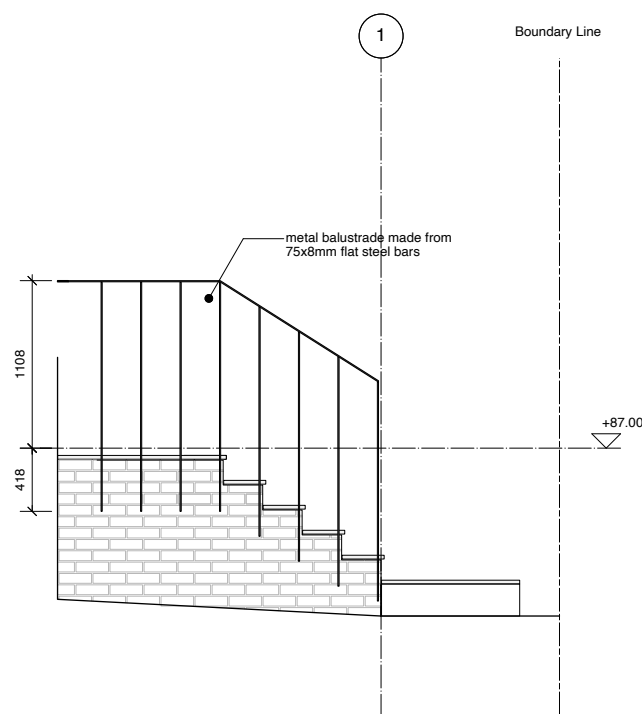


2 elevation 2

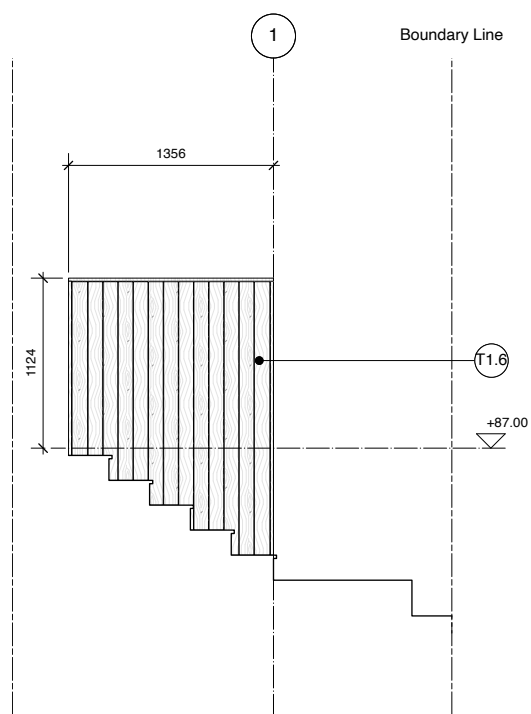


3 elevation 3

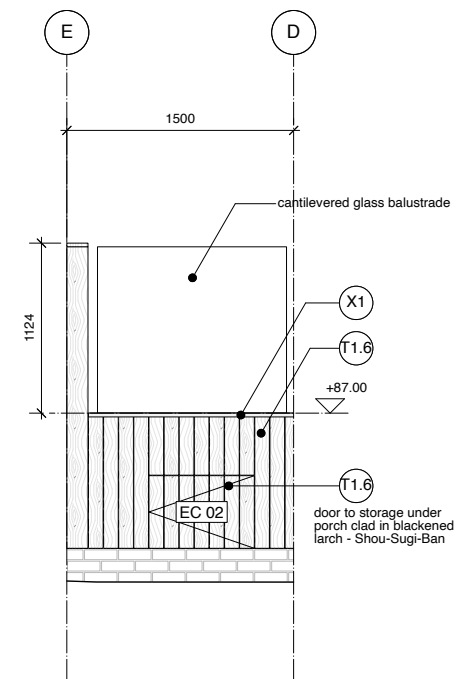

4 elevation 4

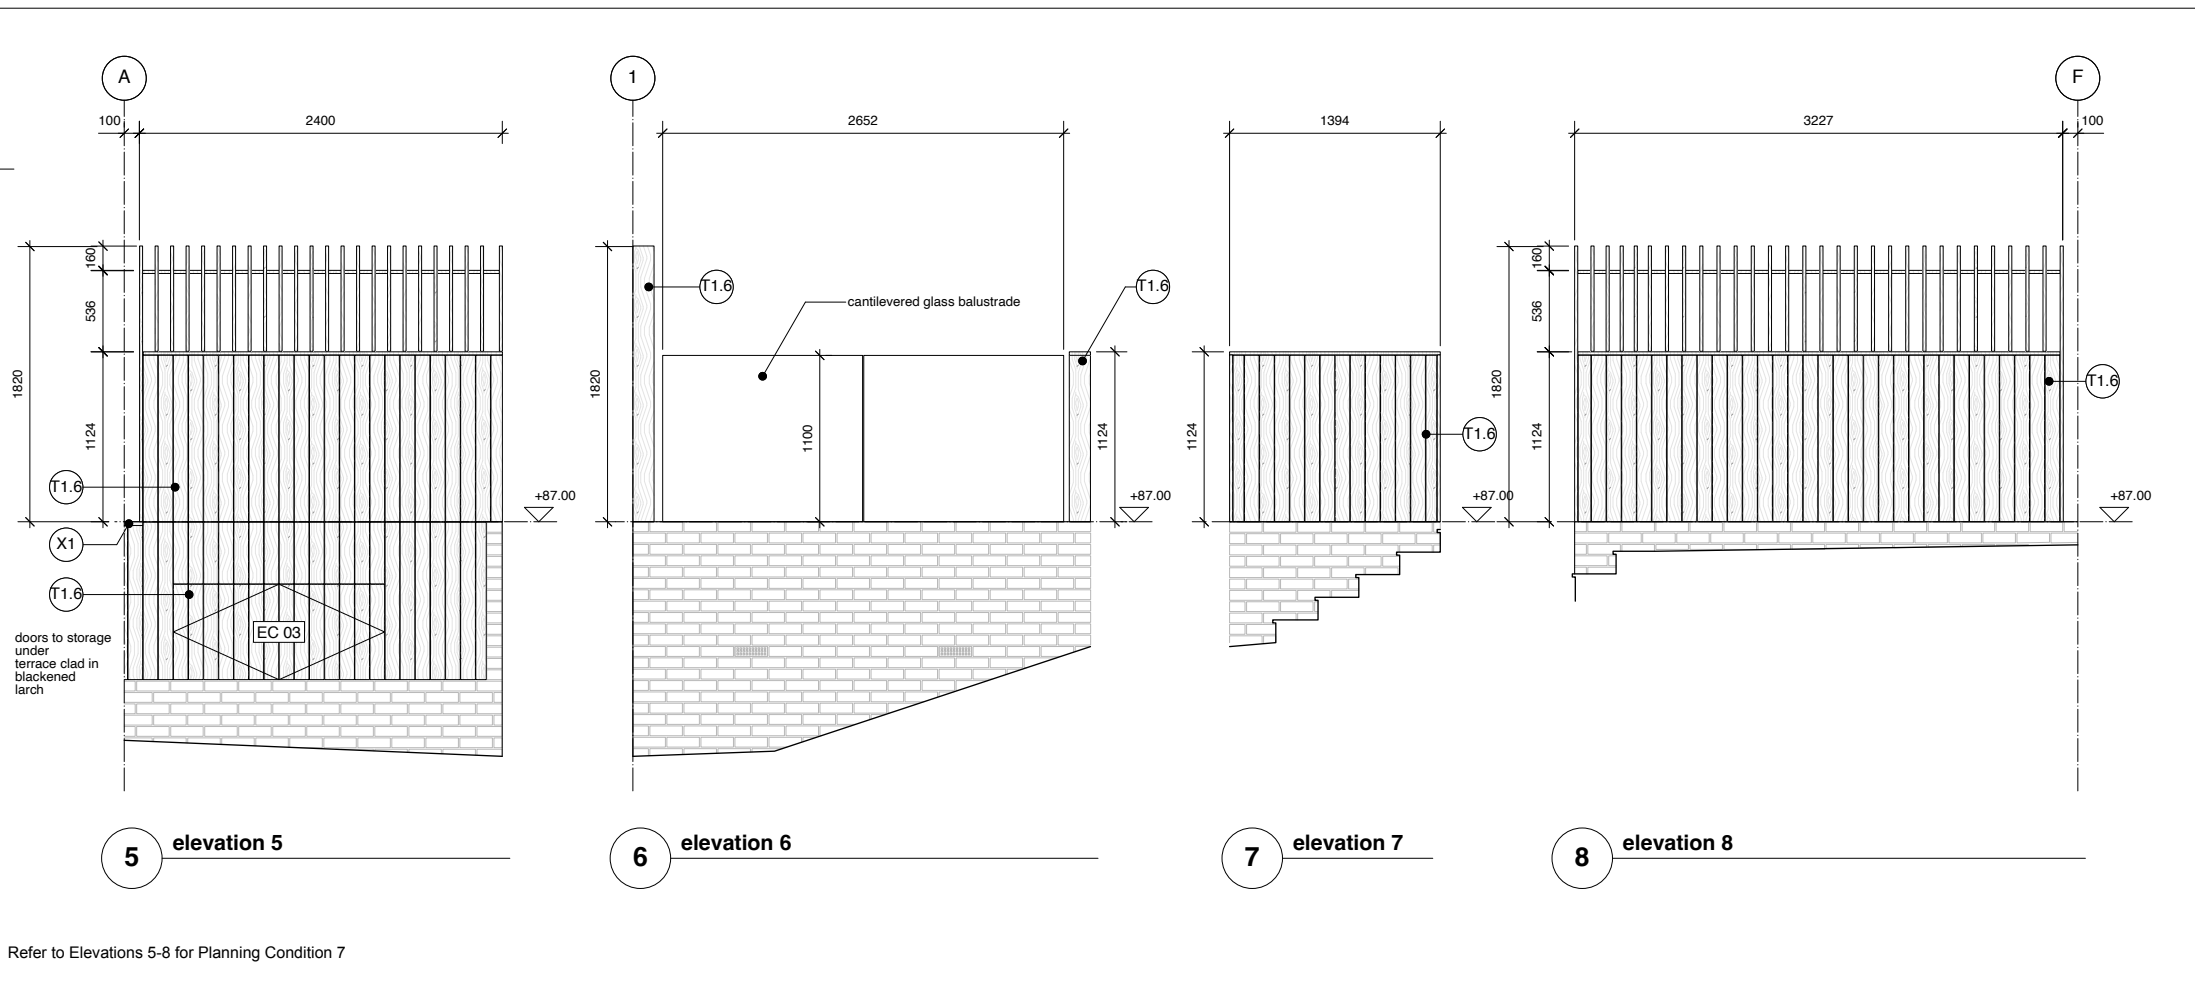


Refer to Elevations 5-8 for Planning Condition 7

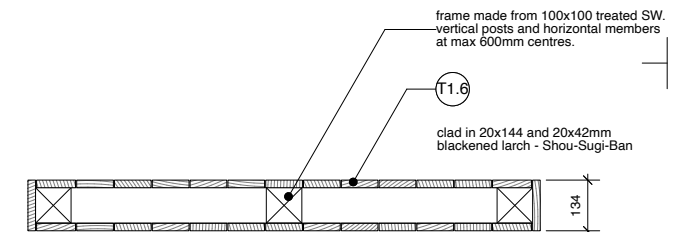

9 typical plan detail

1:10 @ A1 / 1:20 @ A3

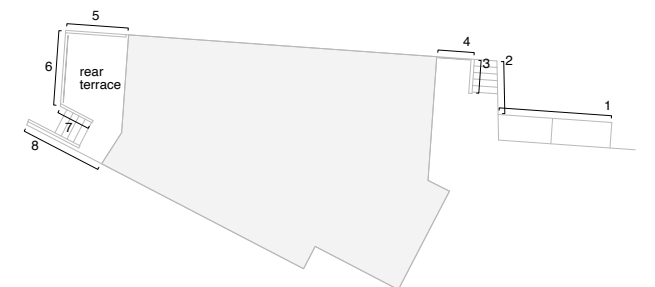

T1.6 - blackened timber screen - solid timber balustrade with timber framed trellis on top

no.	date	revision	no.	date	revision	no.	date	revision	Yabsley Stevens Architects Ltd shall have no responsibility made of this document other than for that which it was prepared and issued.	project title - client	drawing title	scale
1	13.07.20	Issued For Tender	1	11.11.22	Steps at front porch amended	1	11.11.22	Steps at front porch amended	Any drawing errors or divergences should be brought to the attention of Yabsley Stevens Architects.	50 Lanchester Road, London N6 4TA	External screens	1:25 @ A1 / 1:50 @ A3
2	11.11.22	Bin/Bike Store amendments	2	11.11.22	Bin/Bike Store amendments	2	11.11.22	Bin/Bike Store amendments	All dimensions should be checked on site. Do not scale from this drawing.	Peter and Katie Lindsey		date
3	17.05.23	Rear Screening Height amended	3	17.05.23	Rear Screening Height amended	3	17.05.23	Rear Screening Height amended	© YABSLEY STEVENS ARCHITECTS LTD			09.07.20
4			4			4				drawing status	project number	revision
5			5			5				Construction	1811	5D
6			6			6					drawing no.	
7			7			7					90A3002	
8			8			8						