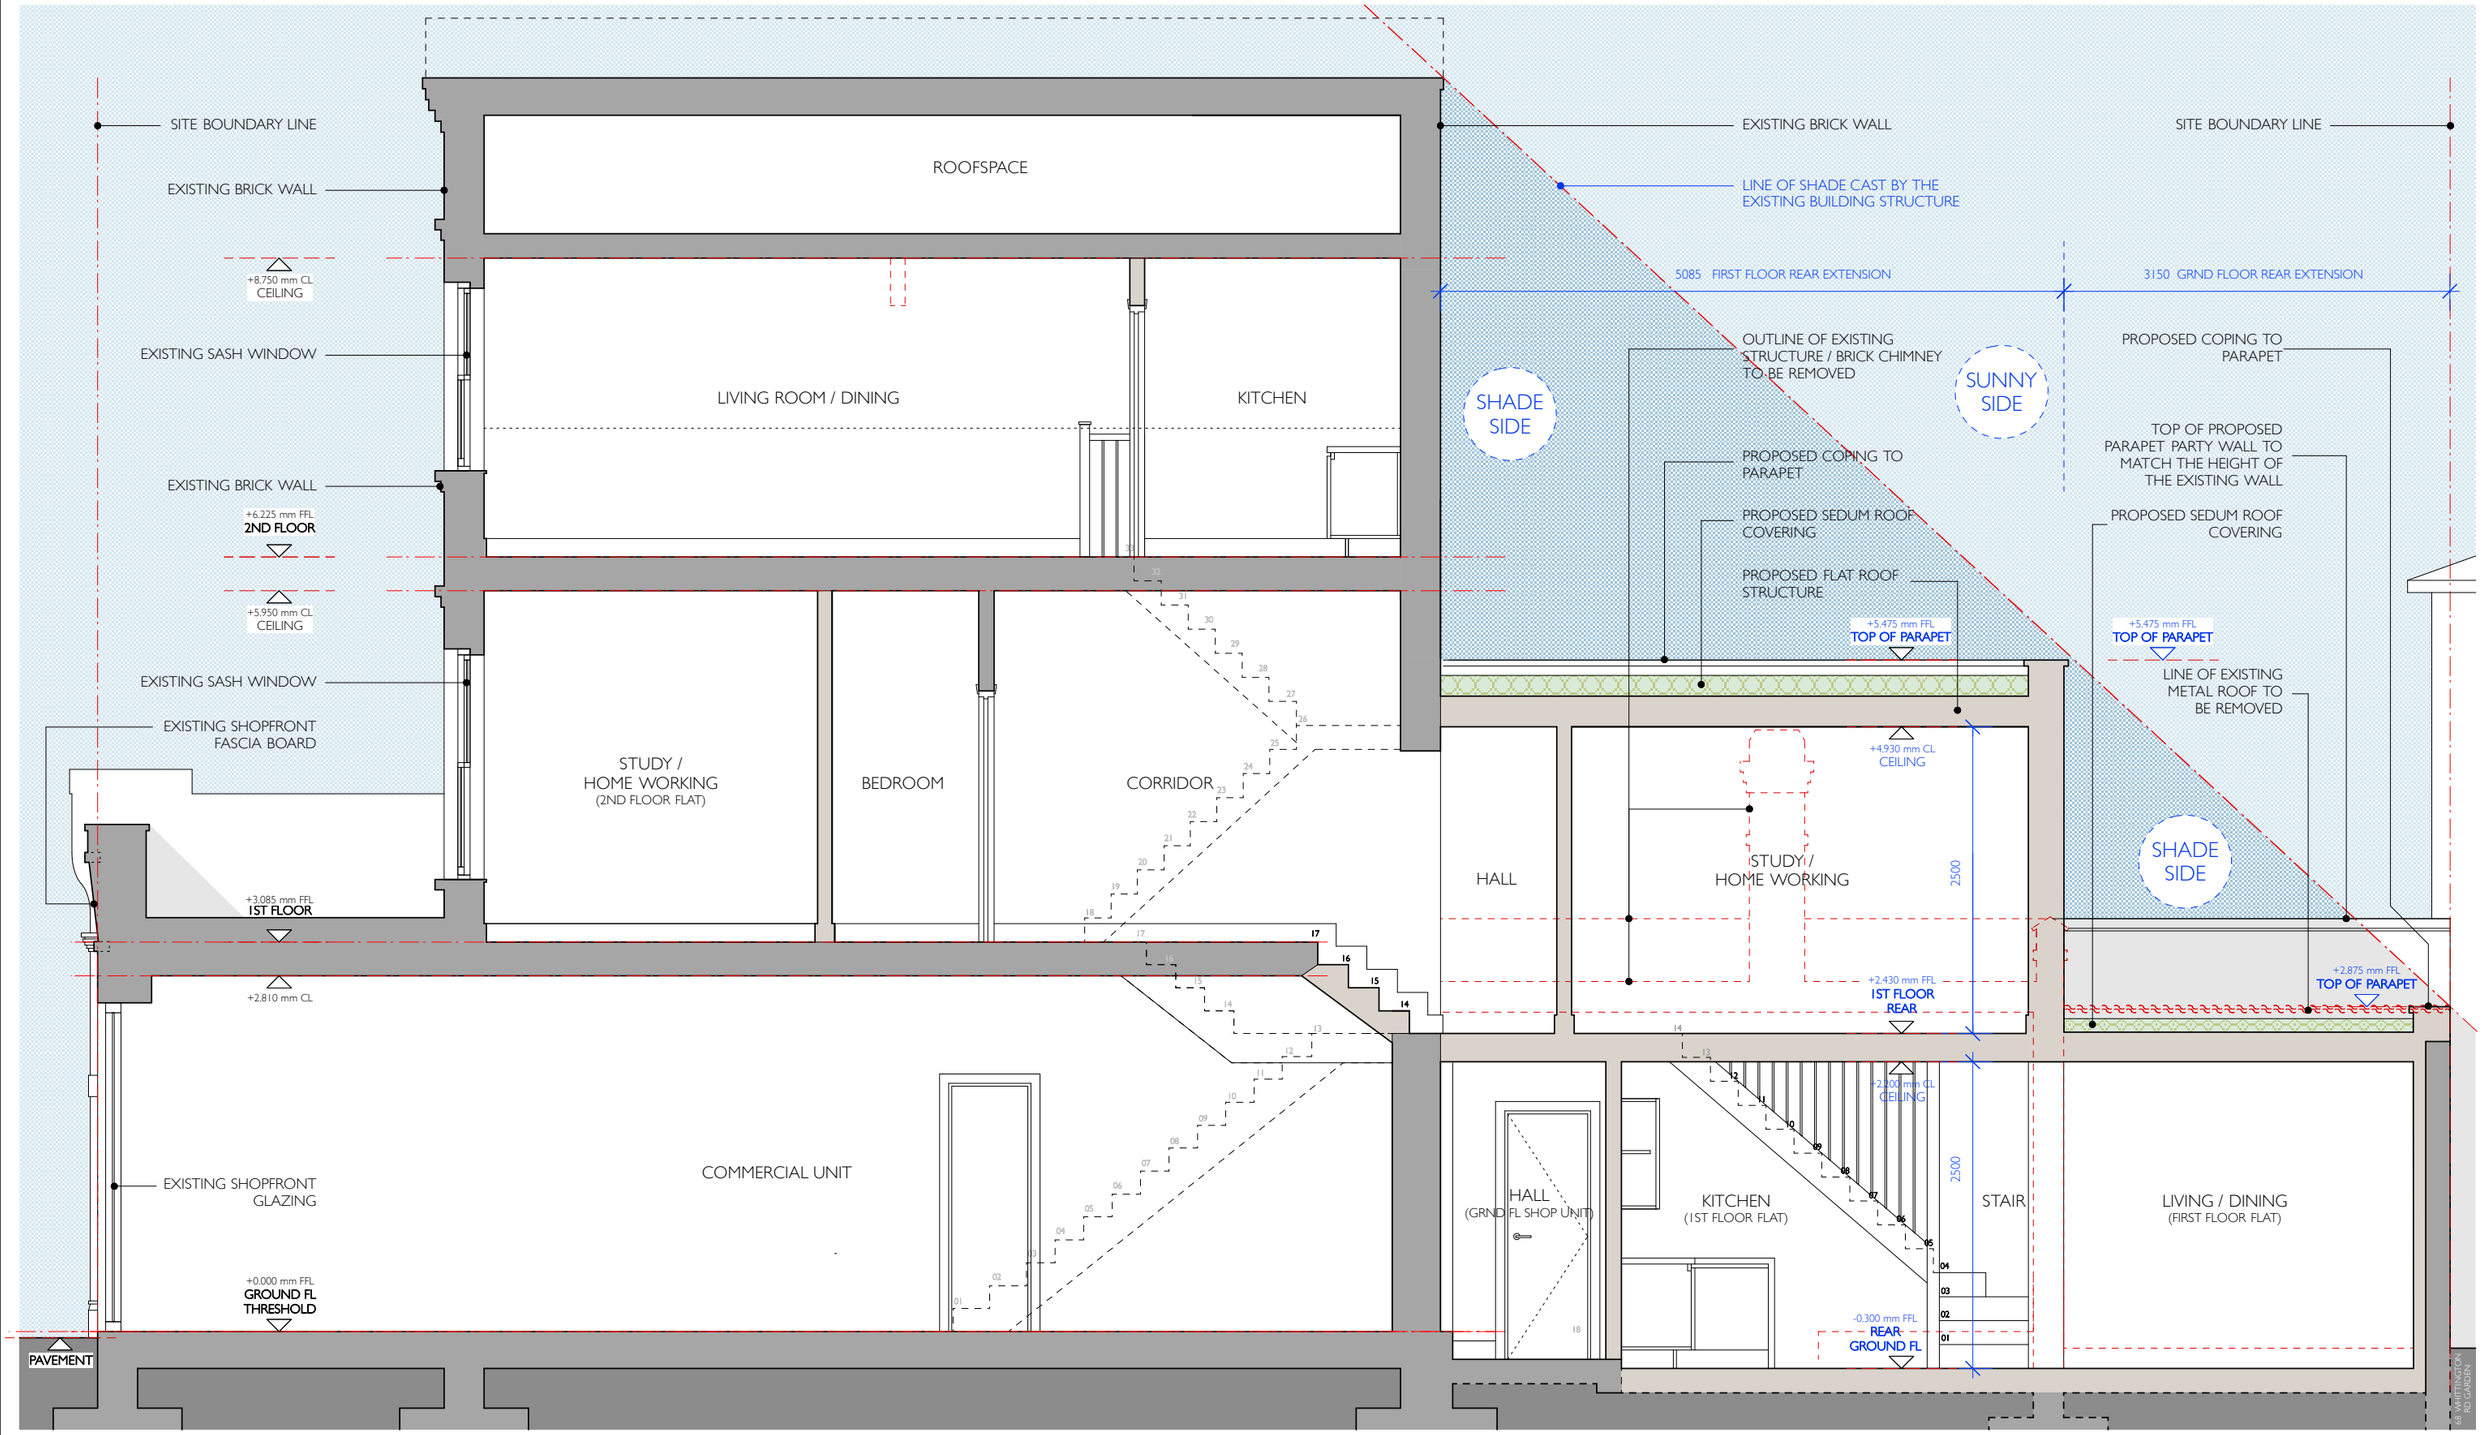


Notes:

Drawings to be read in conjuction with all consultants information.
Do not scale from the drawing.
All dimensions to be checked on site.
Drawing only to be used for purposes indicated.
Notify A P T Architects + Designers Ltd of any discrepancies.
This drawing is copyright of A P T Architects + Designers Ltd and not to be used or reproduced without their express permission in writing.

Revisions: REV A - ISSUED 07.2023

SCALE (1:50) 0 0.2 0.4 0.6 0.8 1 2 3 5 M
0.1 0.3 0.5 0.7 0.9

| | |
|---|---|
| Client: | MR + MRS YOUSSOF |
| Dwg Status: | PLANNING |
| Local Authority: | L B HARINGEY |

Dwg Title: PROPOSED SECTION A - A

| Scale: | Job No: | Date: | Rev: |
|---|---|---|---|
| 1:50 @ A3 | 185 | 07.2023 | A |

Project:
124 MYDDLETON ROAD
BOWES PARK
LONDON
N22 8NQ

Drawing No: 185-P-027

Peter Goulde: Mobile 07792 791136 Email peter@aptdesigners.co.uk
Alanna Wilkinson: Mobile 07812 107572 Email alanna@aptdesigners.co.uk
FIRST FLOOR 69 MESSINA AVENUE LONDON NW6 4LG
A P T ARCHITECTS + DESIGNERS LTD