



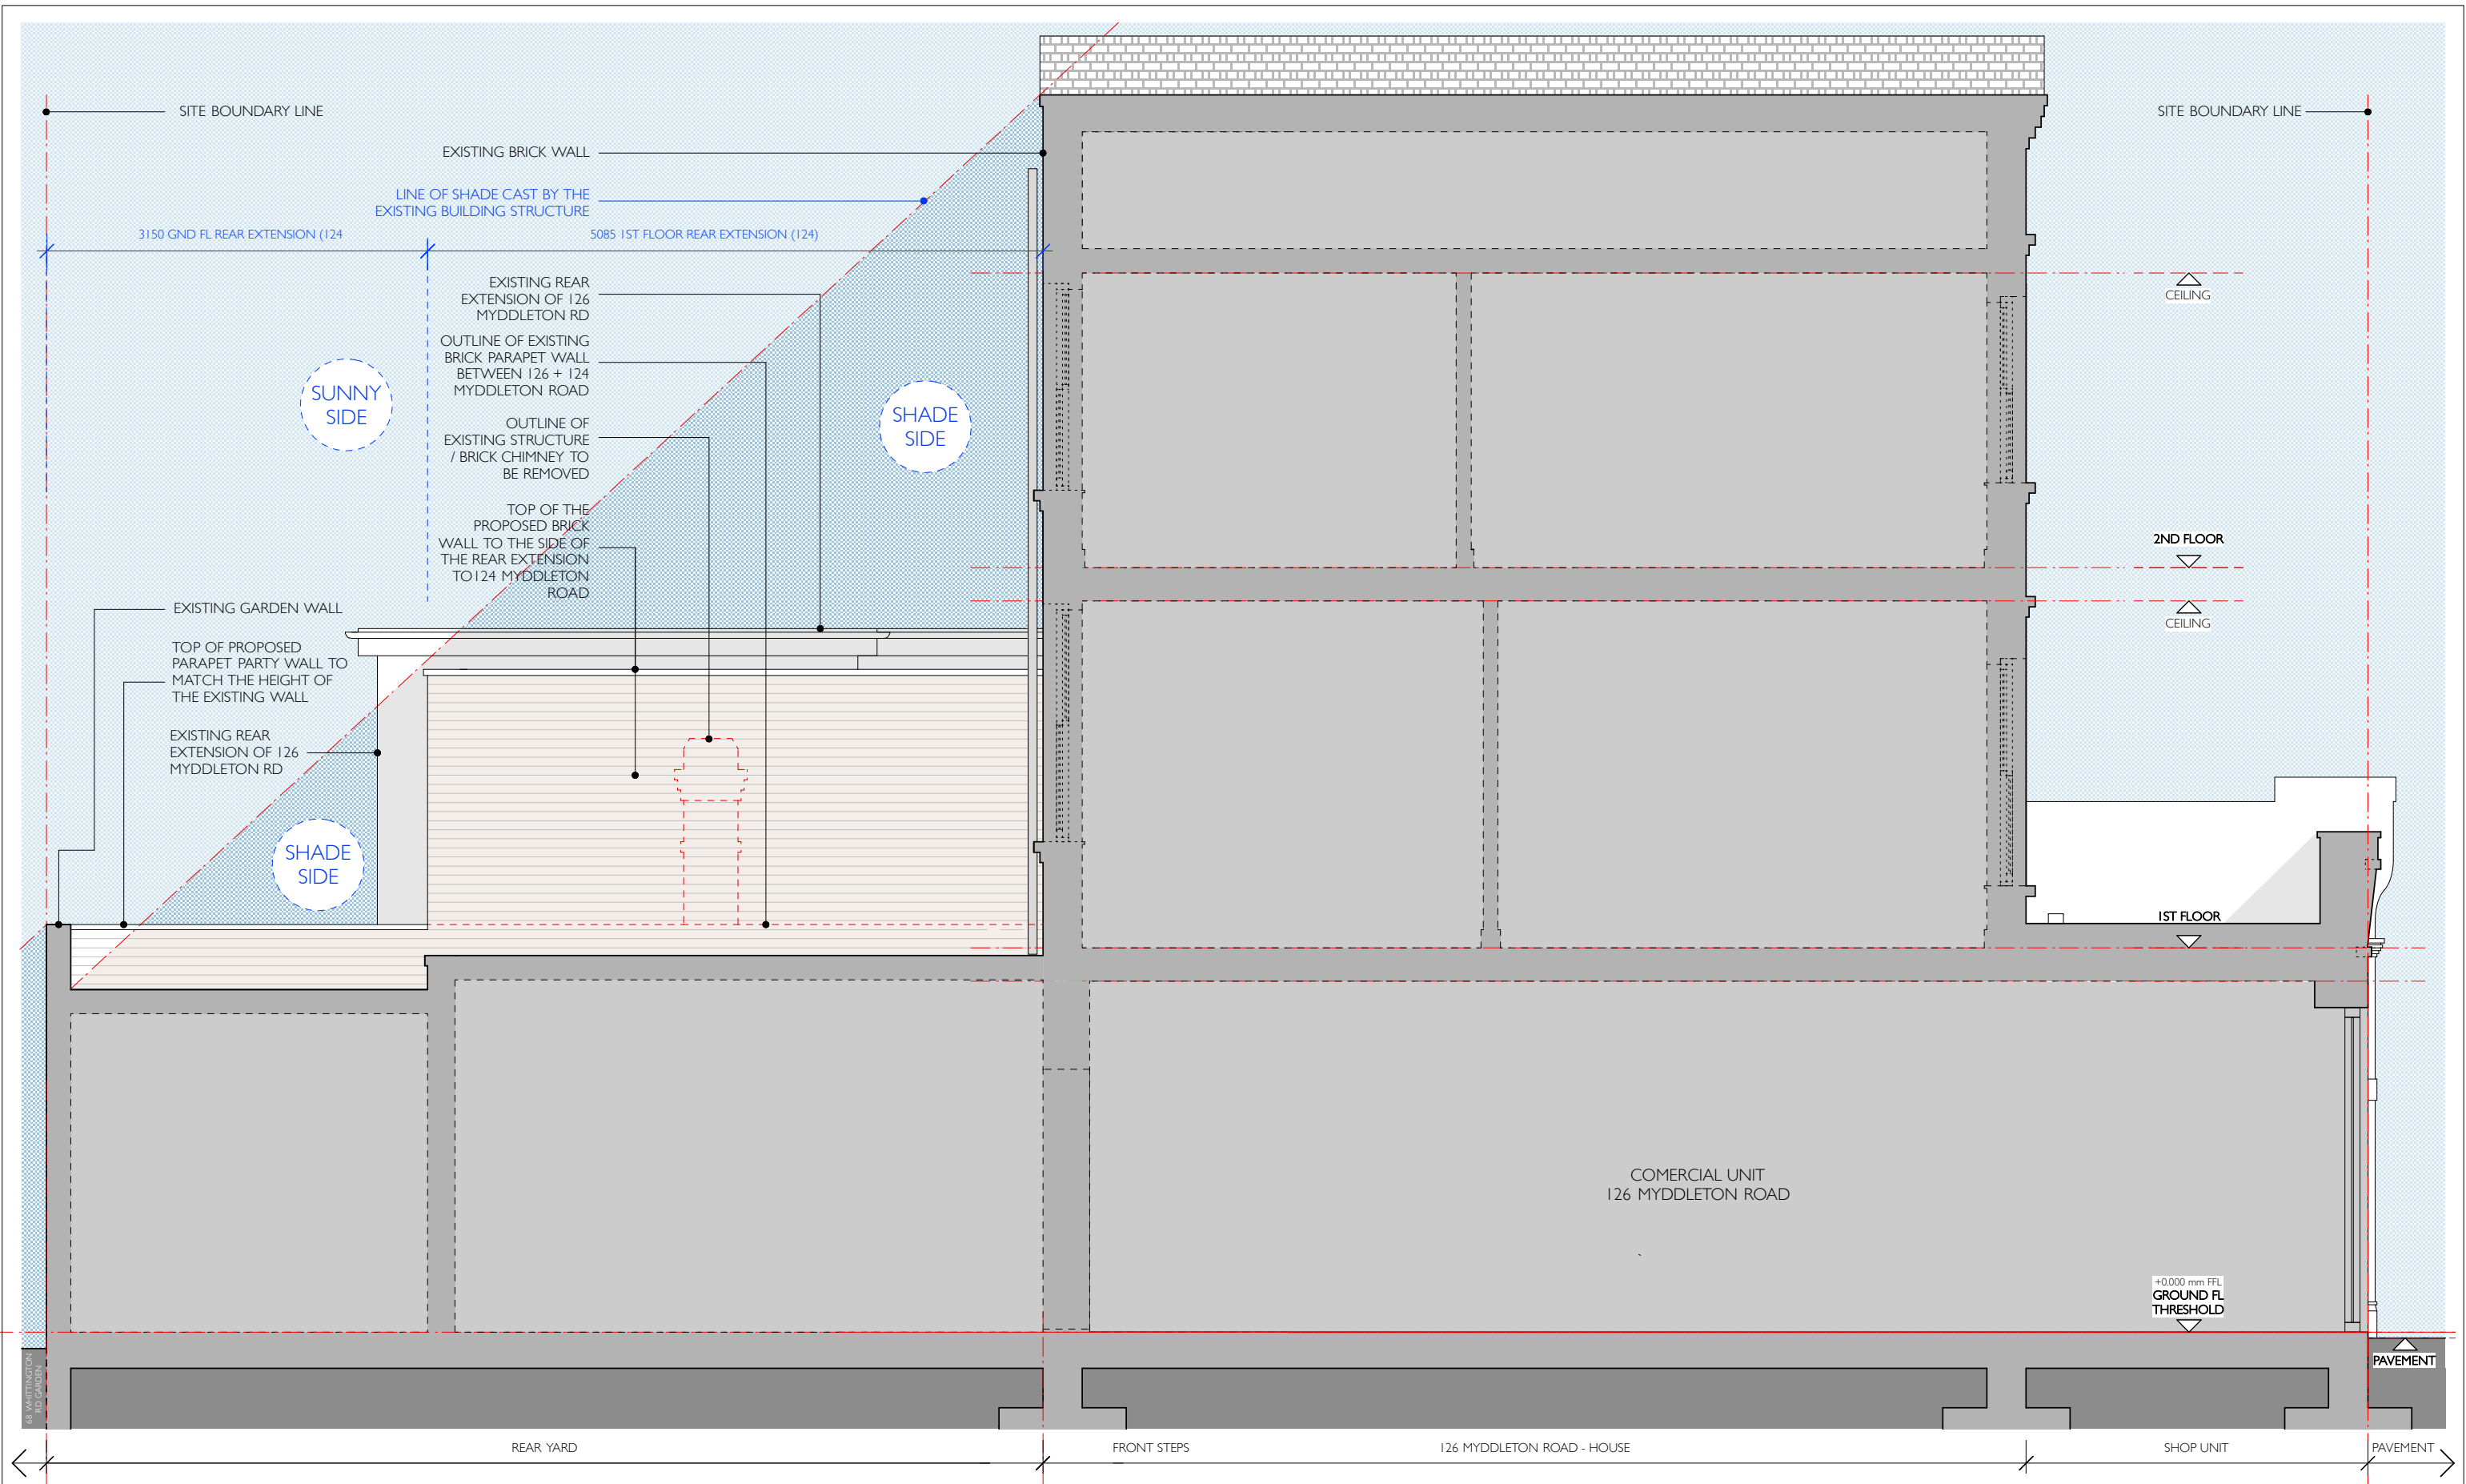

Notes:
Drawings to be read in conjunction with all consultants information.
Do not scale from the drawing.
All dimensions to be checked on site.
Drawing only to be used for purposes indicated.
Notify A P T Architects + Designers Ltd of any discrepancies.
This drawing is copyright of A P T Architects + Designers Ltd and not to be used or reproduced without their express permission in writing.

Revisions: REV A - ISSUED 07.2023

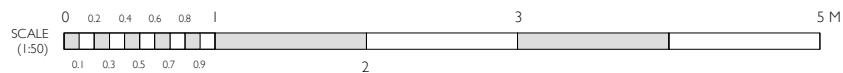

Client: MR + MRS YOUSSEF

Dwg Status: PLANNING

Local Authority: L B HARINGEY

Dwg Title: PROPOSED SECTION / SIDE ELEVATION

Scale: 1:50 @ A3

Job No: 185

Date: 07.2023

Rev: A

Project: 124 MYDDLETON ROAD
BOWES PARK
LONDON
N22 8NQ

Drawing No:
185-P-031