



 SITE BOUNDARY

EXISTING GARDEN PLAN

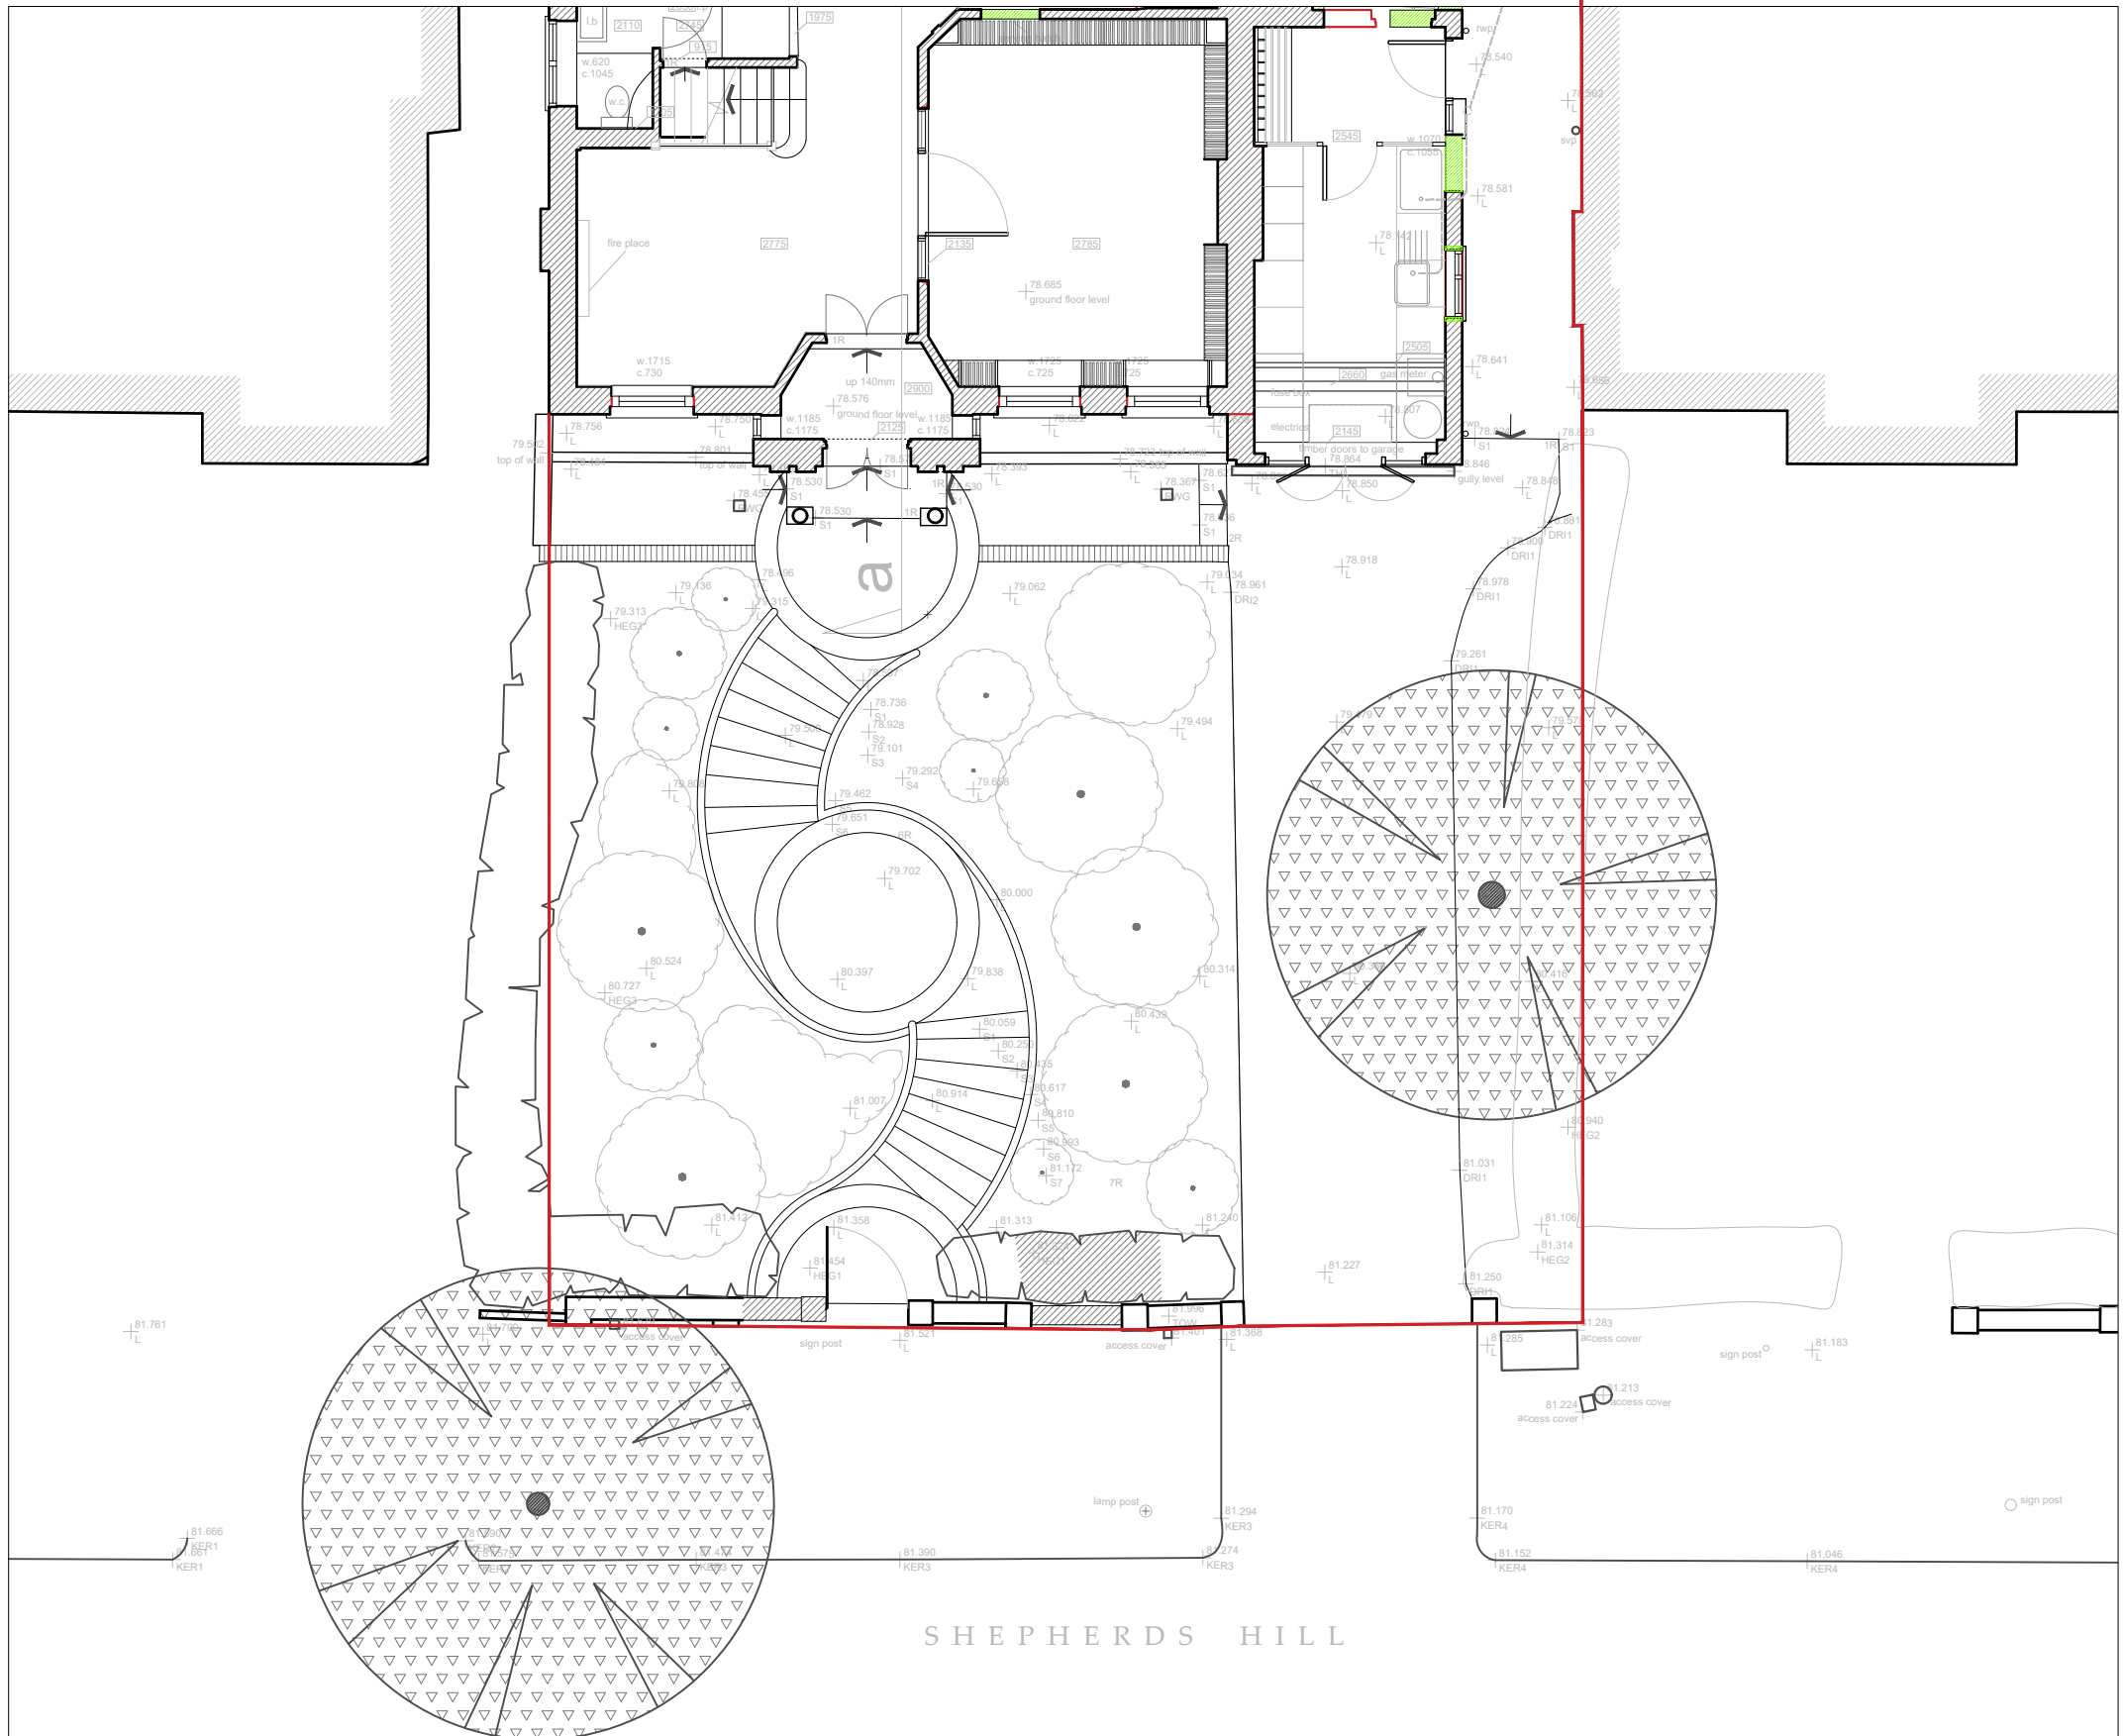

Rev	Date	By	Notes
-	-	-	-

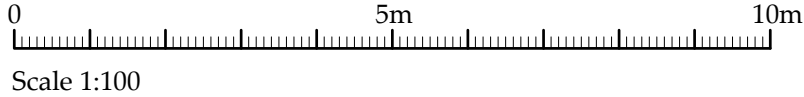

I A I N E X L E Y
Architect

T: +44 (0)7940 504326
E: ie@iainexley.co.uk
First Floor,
19 Wellington Square,
Hastings, East Sussex,
TN34 1PB

Project: 69 Shepherds Hill

Job No. Dwg. No. Rev. Dwg. Title

LND20-2c P 004 - EXISTING GARDEN PLAN

Scale:
1:100