



EXISTING SINGLE GLAZED
TIMBER SASH WINDOWS

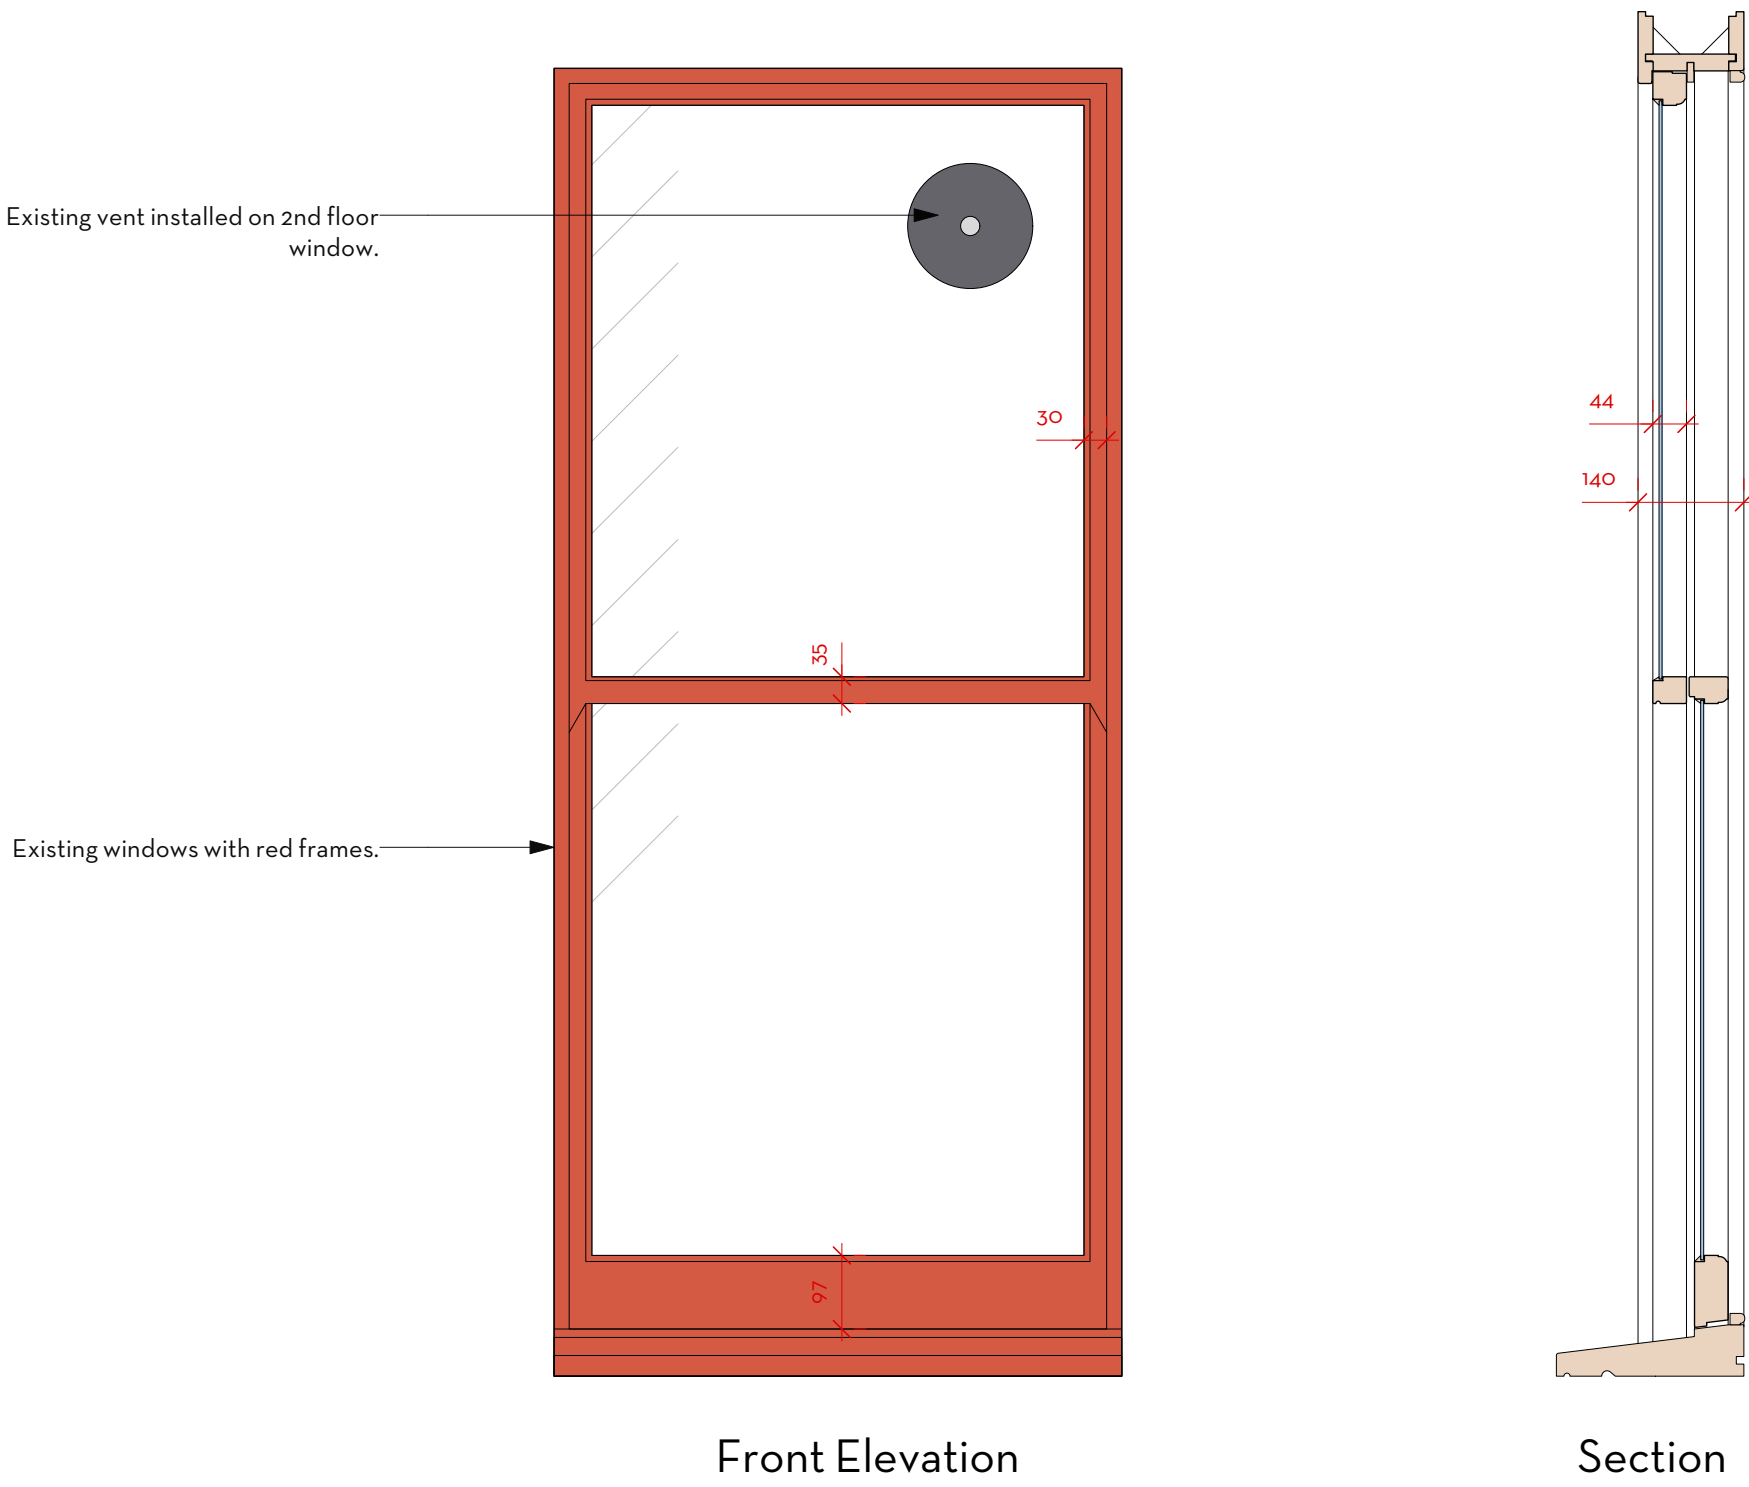

PROPOSED DOUBLE GLAZED
TIMBER SASH WINDOW

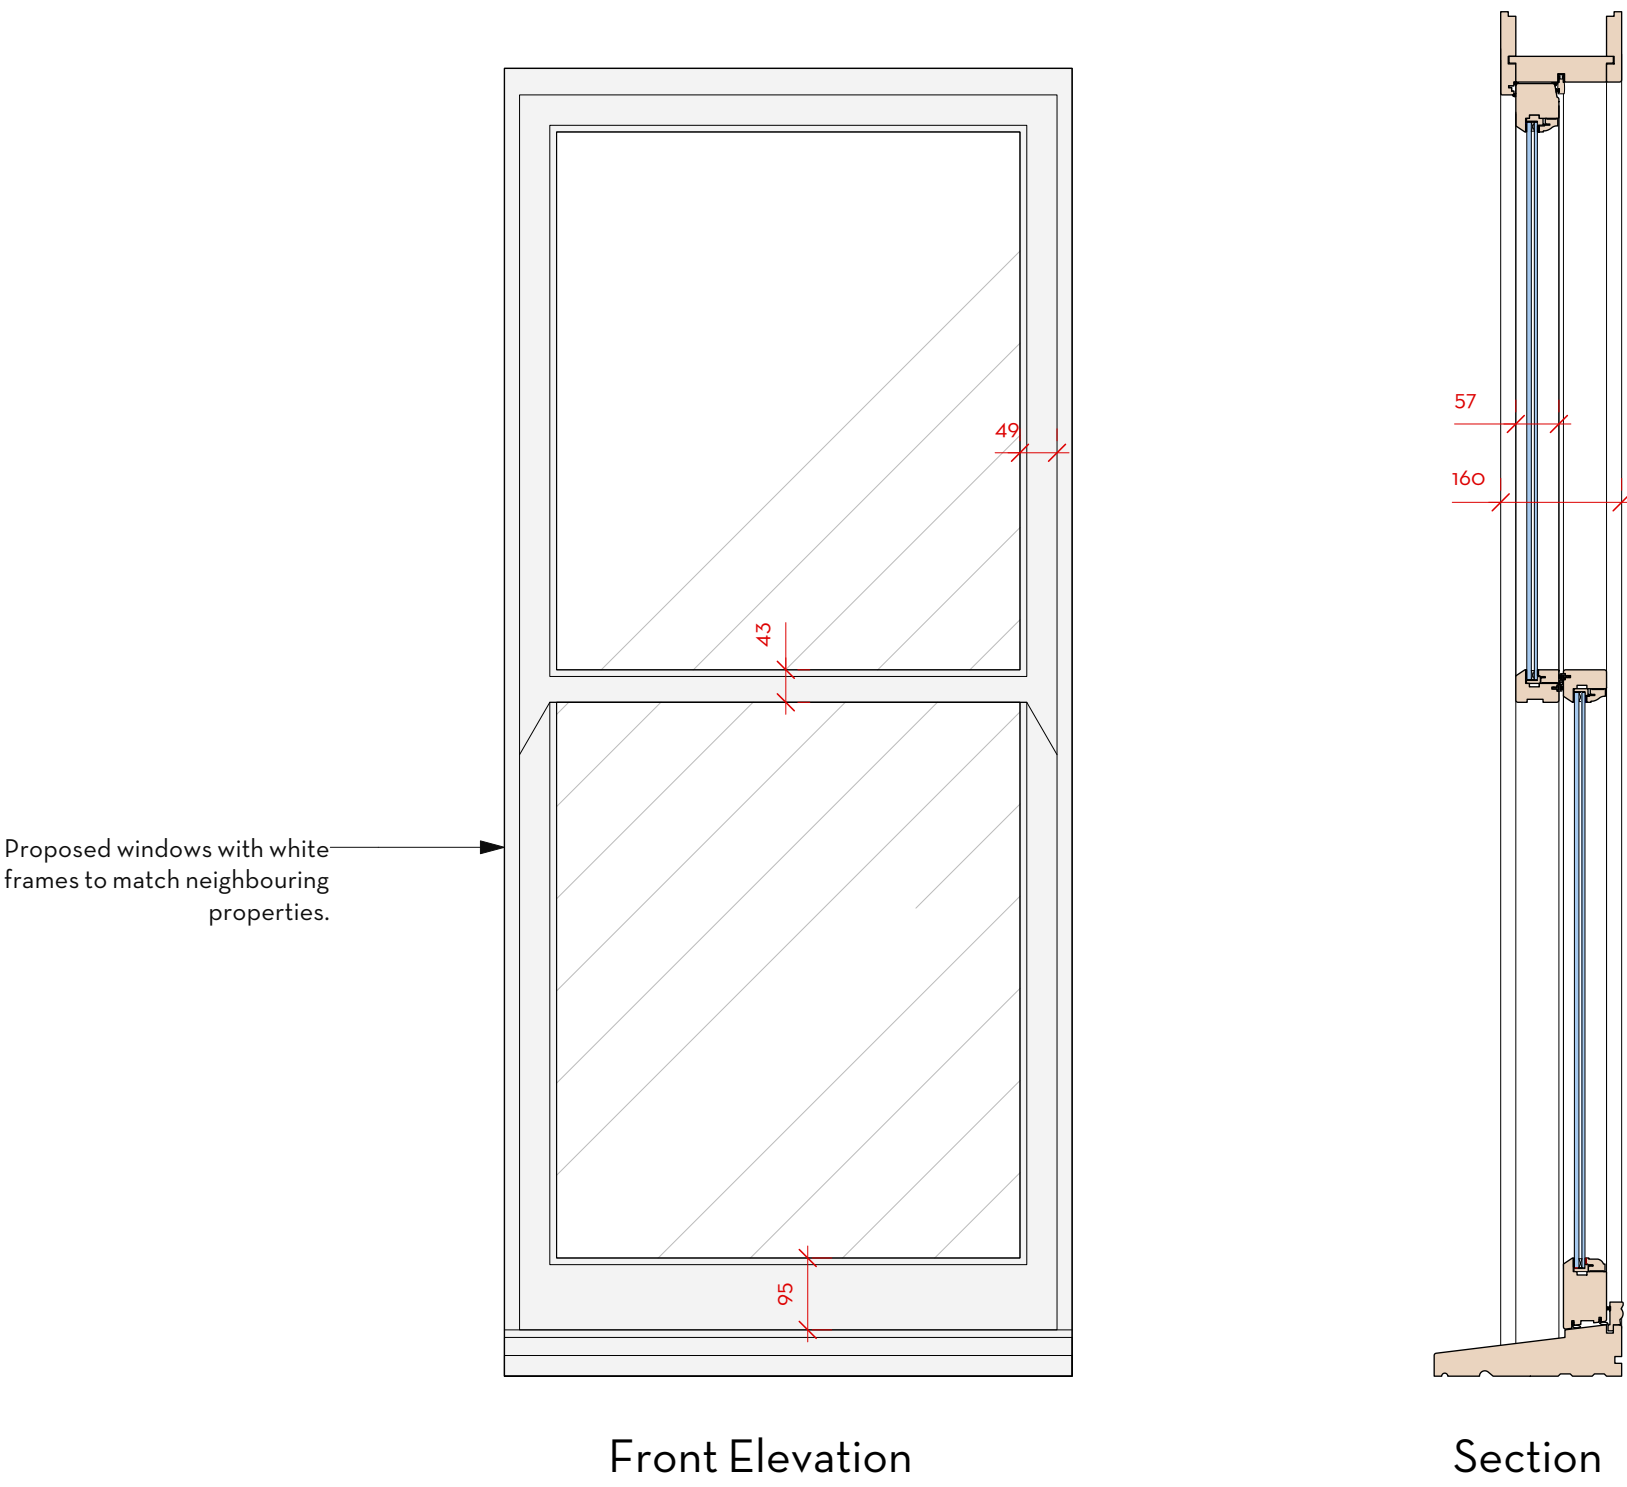

FOR PLANNING

0

0.1

0.25

0.5

1

2

3

4

5

6

7

8

9

10

10m

Do not scale. Use figured dimensions only.
All dimensions to be checked on site.
All drawings to be read in conjunction with
the Structural Engineer's drawings.

62 FLORENCE ROAD

PROPOSED WINDOW DETAILS

PROJECT62 Florence Road

ADDRESS62 Florence Road, Finsbury Park, London N4 4DP

CLIENTThameside Limited

AUTHORSteph

DATE10.07.23

SCALE1:50 @ A1

DRAWING265-PA-800-01

ARCHITECTURE
DESIGN
MUTINY

(T.F)020 3962 8750

muntiny-architecture.com

Issued for Planning	Hannah	04.09.23	01
DESCRIPTION	BY	DATE	REV
This drawing is the copyright of Muntiny Architecture Ltd. Not to be reproduced, retained or disclosed to any unauthorised person either wholly or in part without written permission.			