
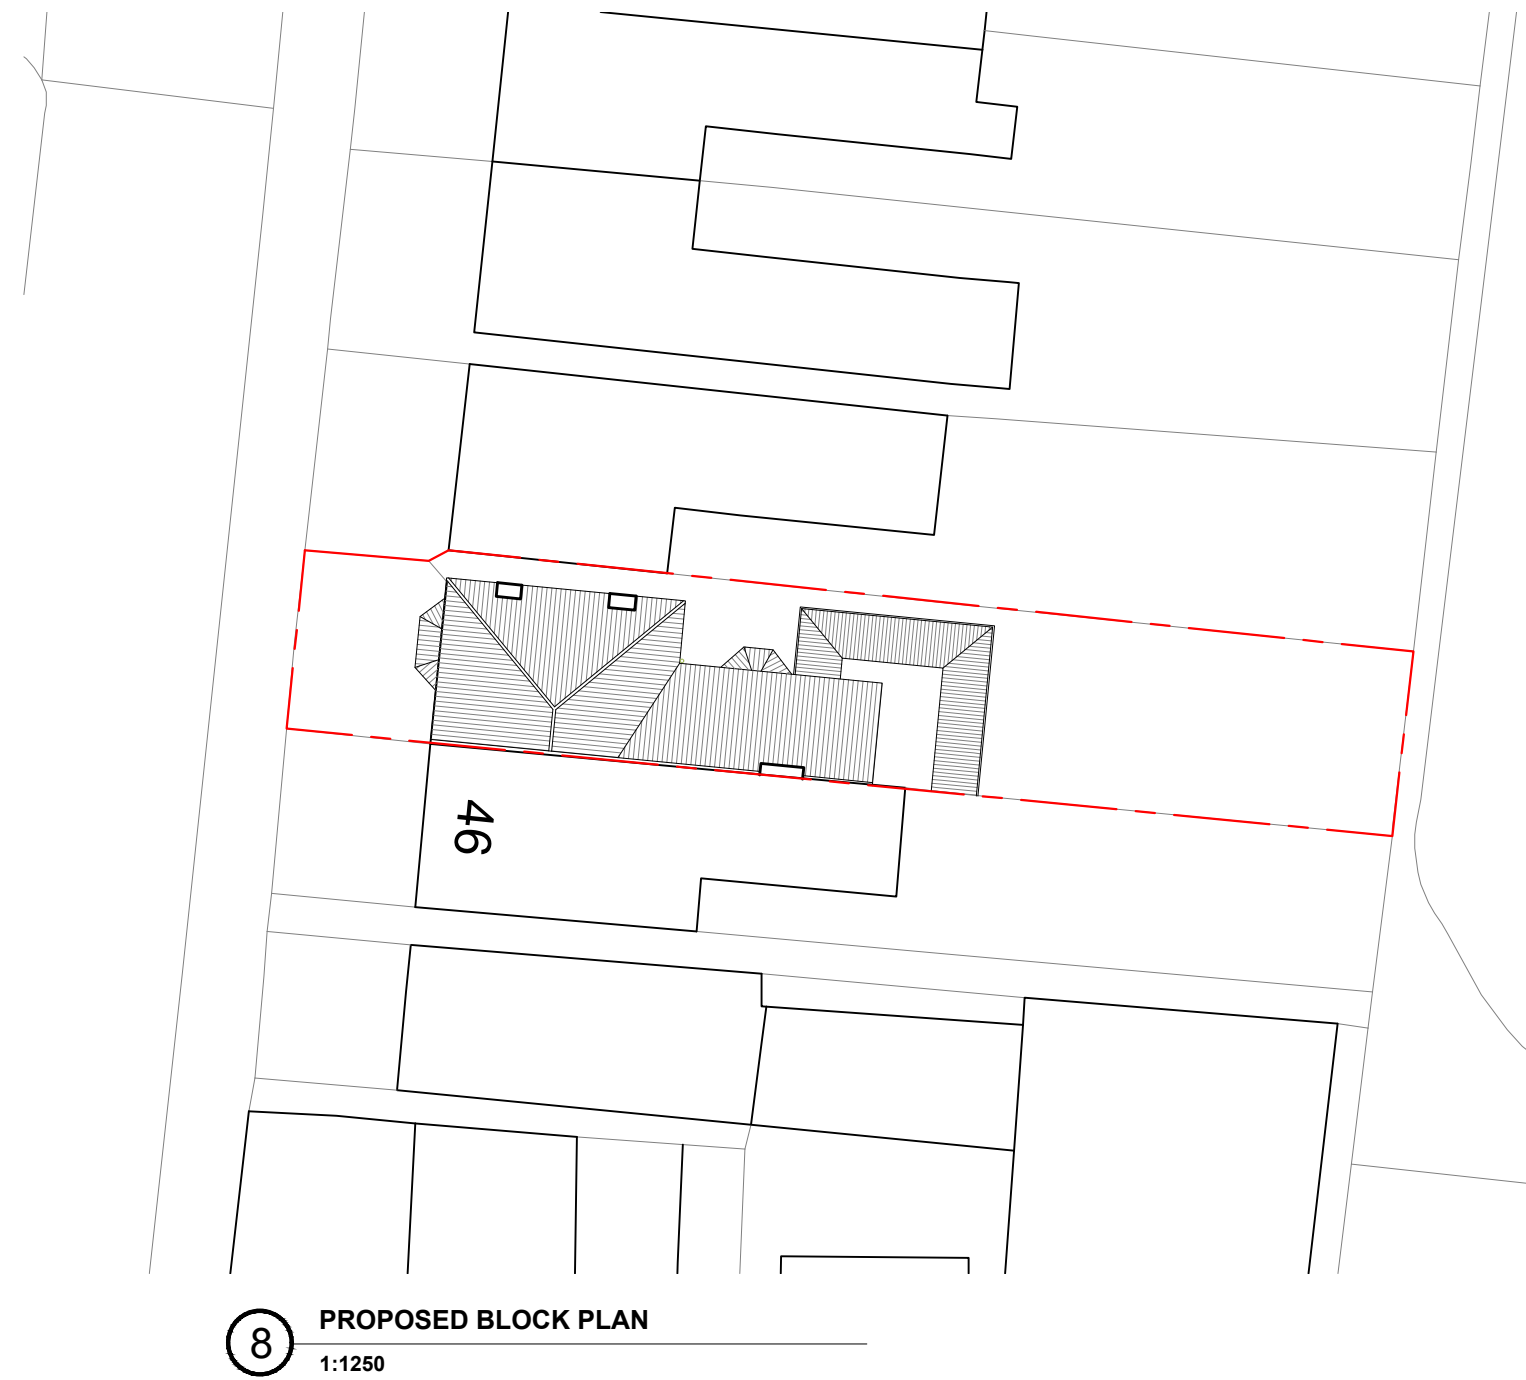
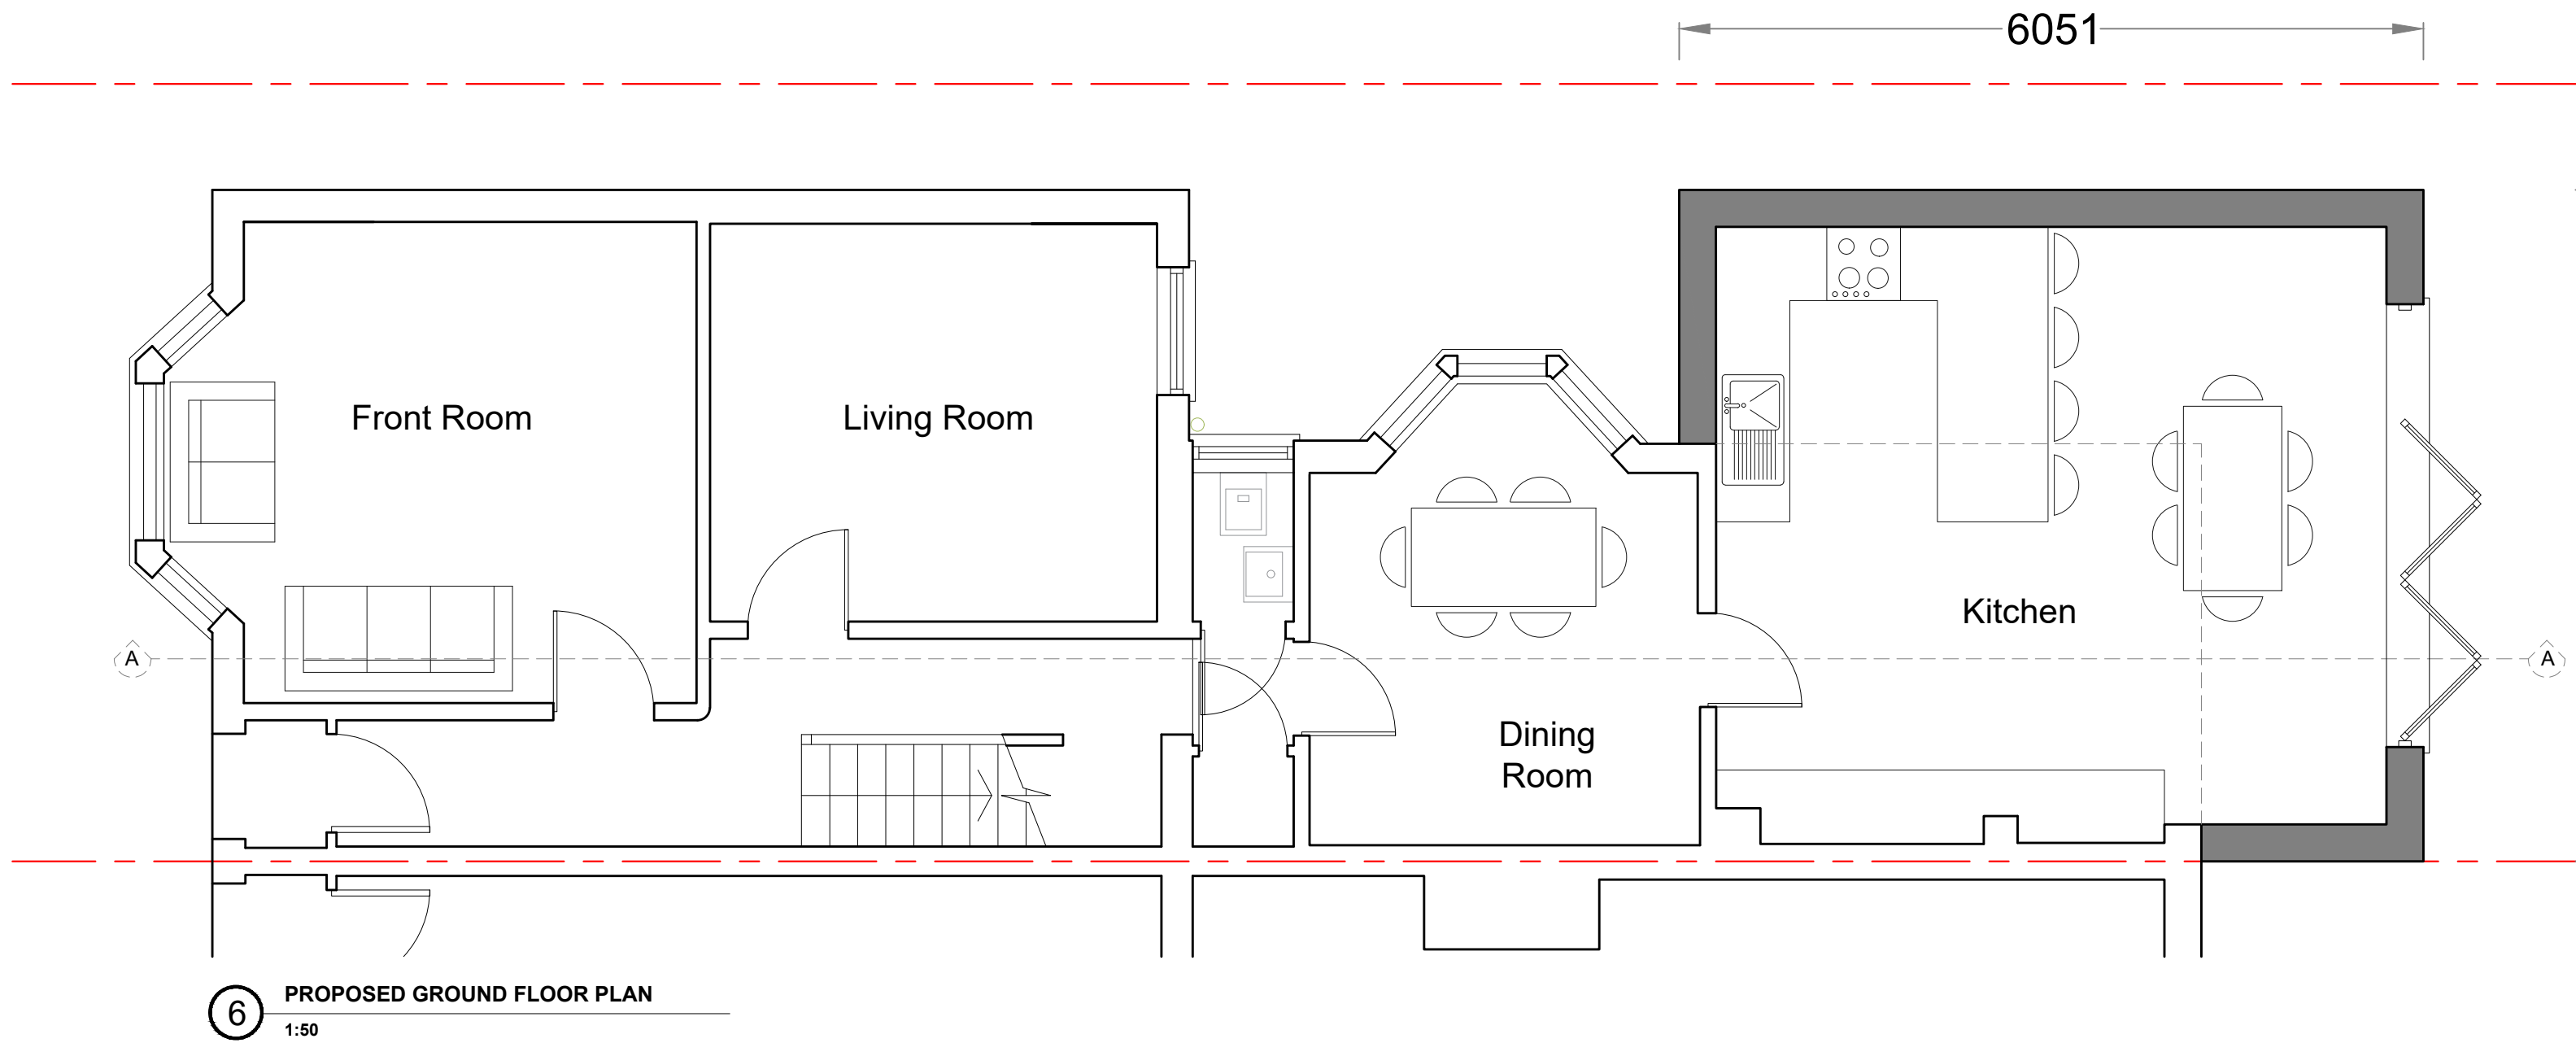


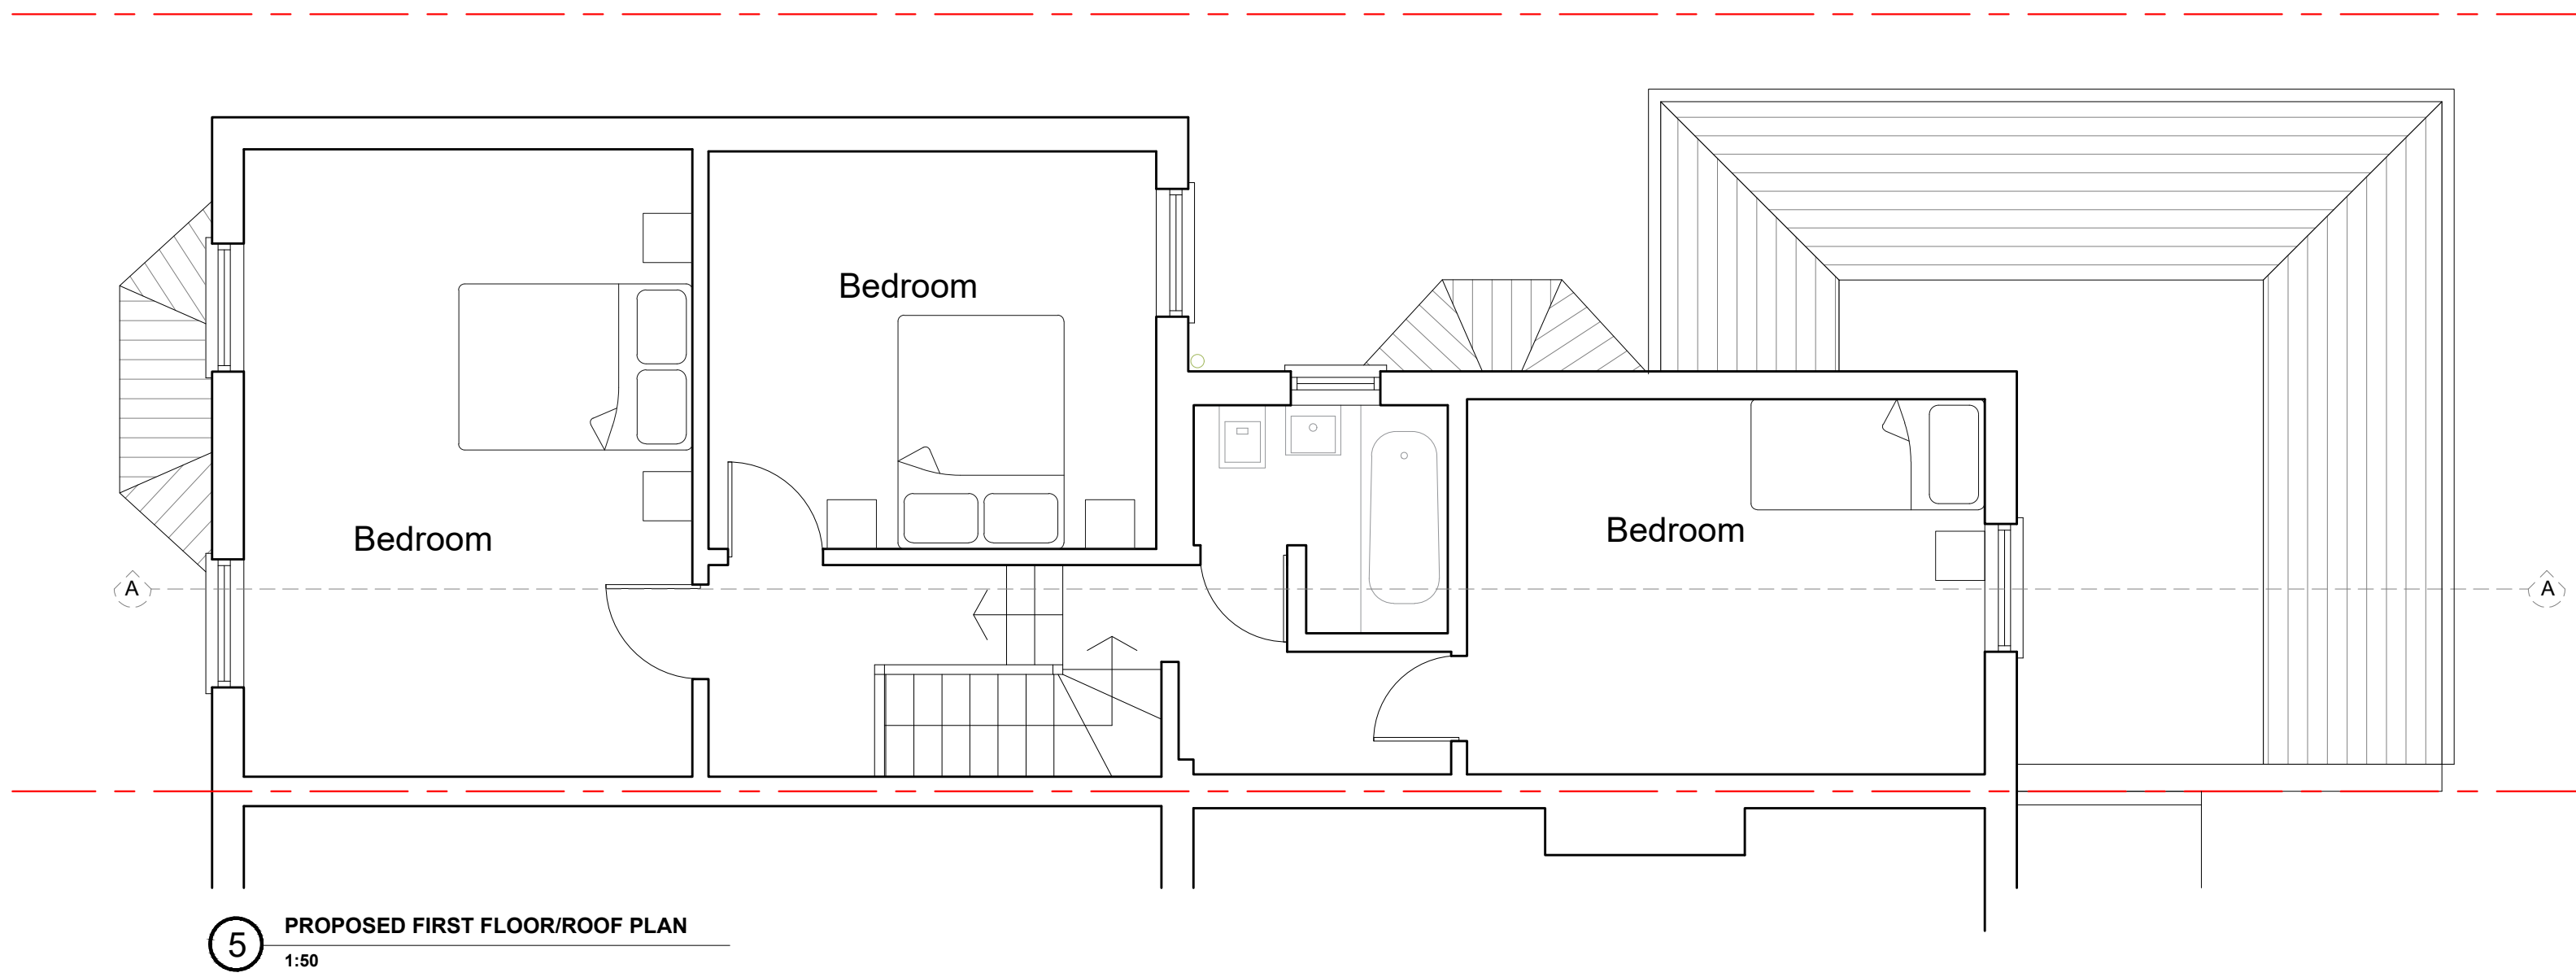

dpa
ARCHITECTS
INTERIOR DESIGNERS
PARTY WALL SURVEYORS
PLANNING CONSULTANTS

Hertfordshire Office
25 Tudor Hall
Brewery Road
Hoddesdon, Herts
EN11 8FP

London Office
9 Devonshire square
London
EC2M 4YF

RIBA

01992 469001
info@dpa-architects.co.uk
www.dpa-architects.co.uk

Rev	Date	Revision details	By
A	31/08/23	Amended Eaves Height	MA

Site address	48 Marlborough Road London N22 8NN
Project Description	Ground floor rear/side extension
Drawing Title	Proposed Drawings
Drawn	BWO'B
Checked by	DP
Issued for	Planning Approval
Scale	1:100@A1
Drawing No.	1646_309
Date	Aug 2023