


This is just for an overview: please see following pages for a clearer picture of the dimensions!
(The scale on this overview is 1mm : 20mm.)

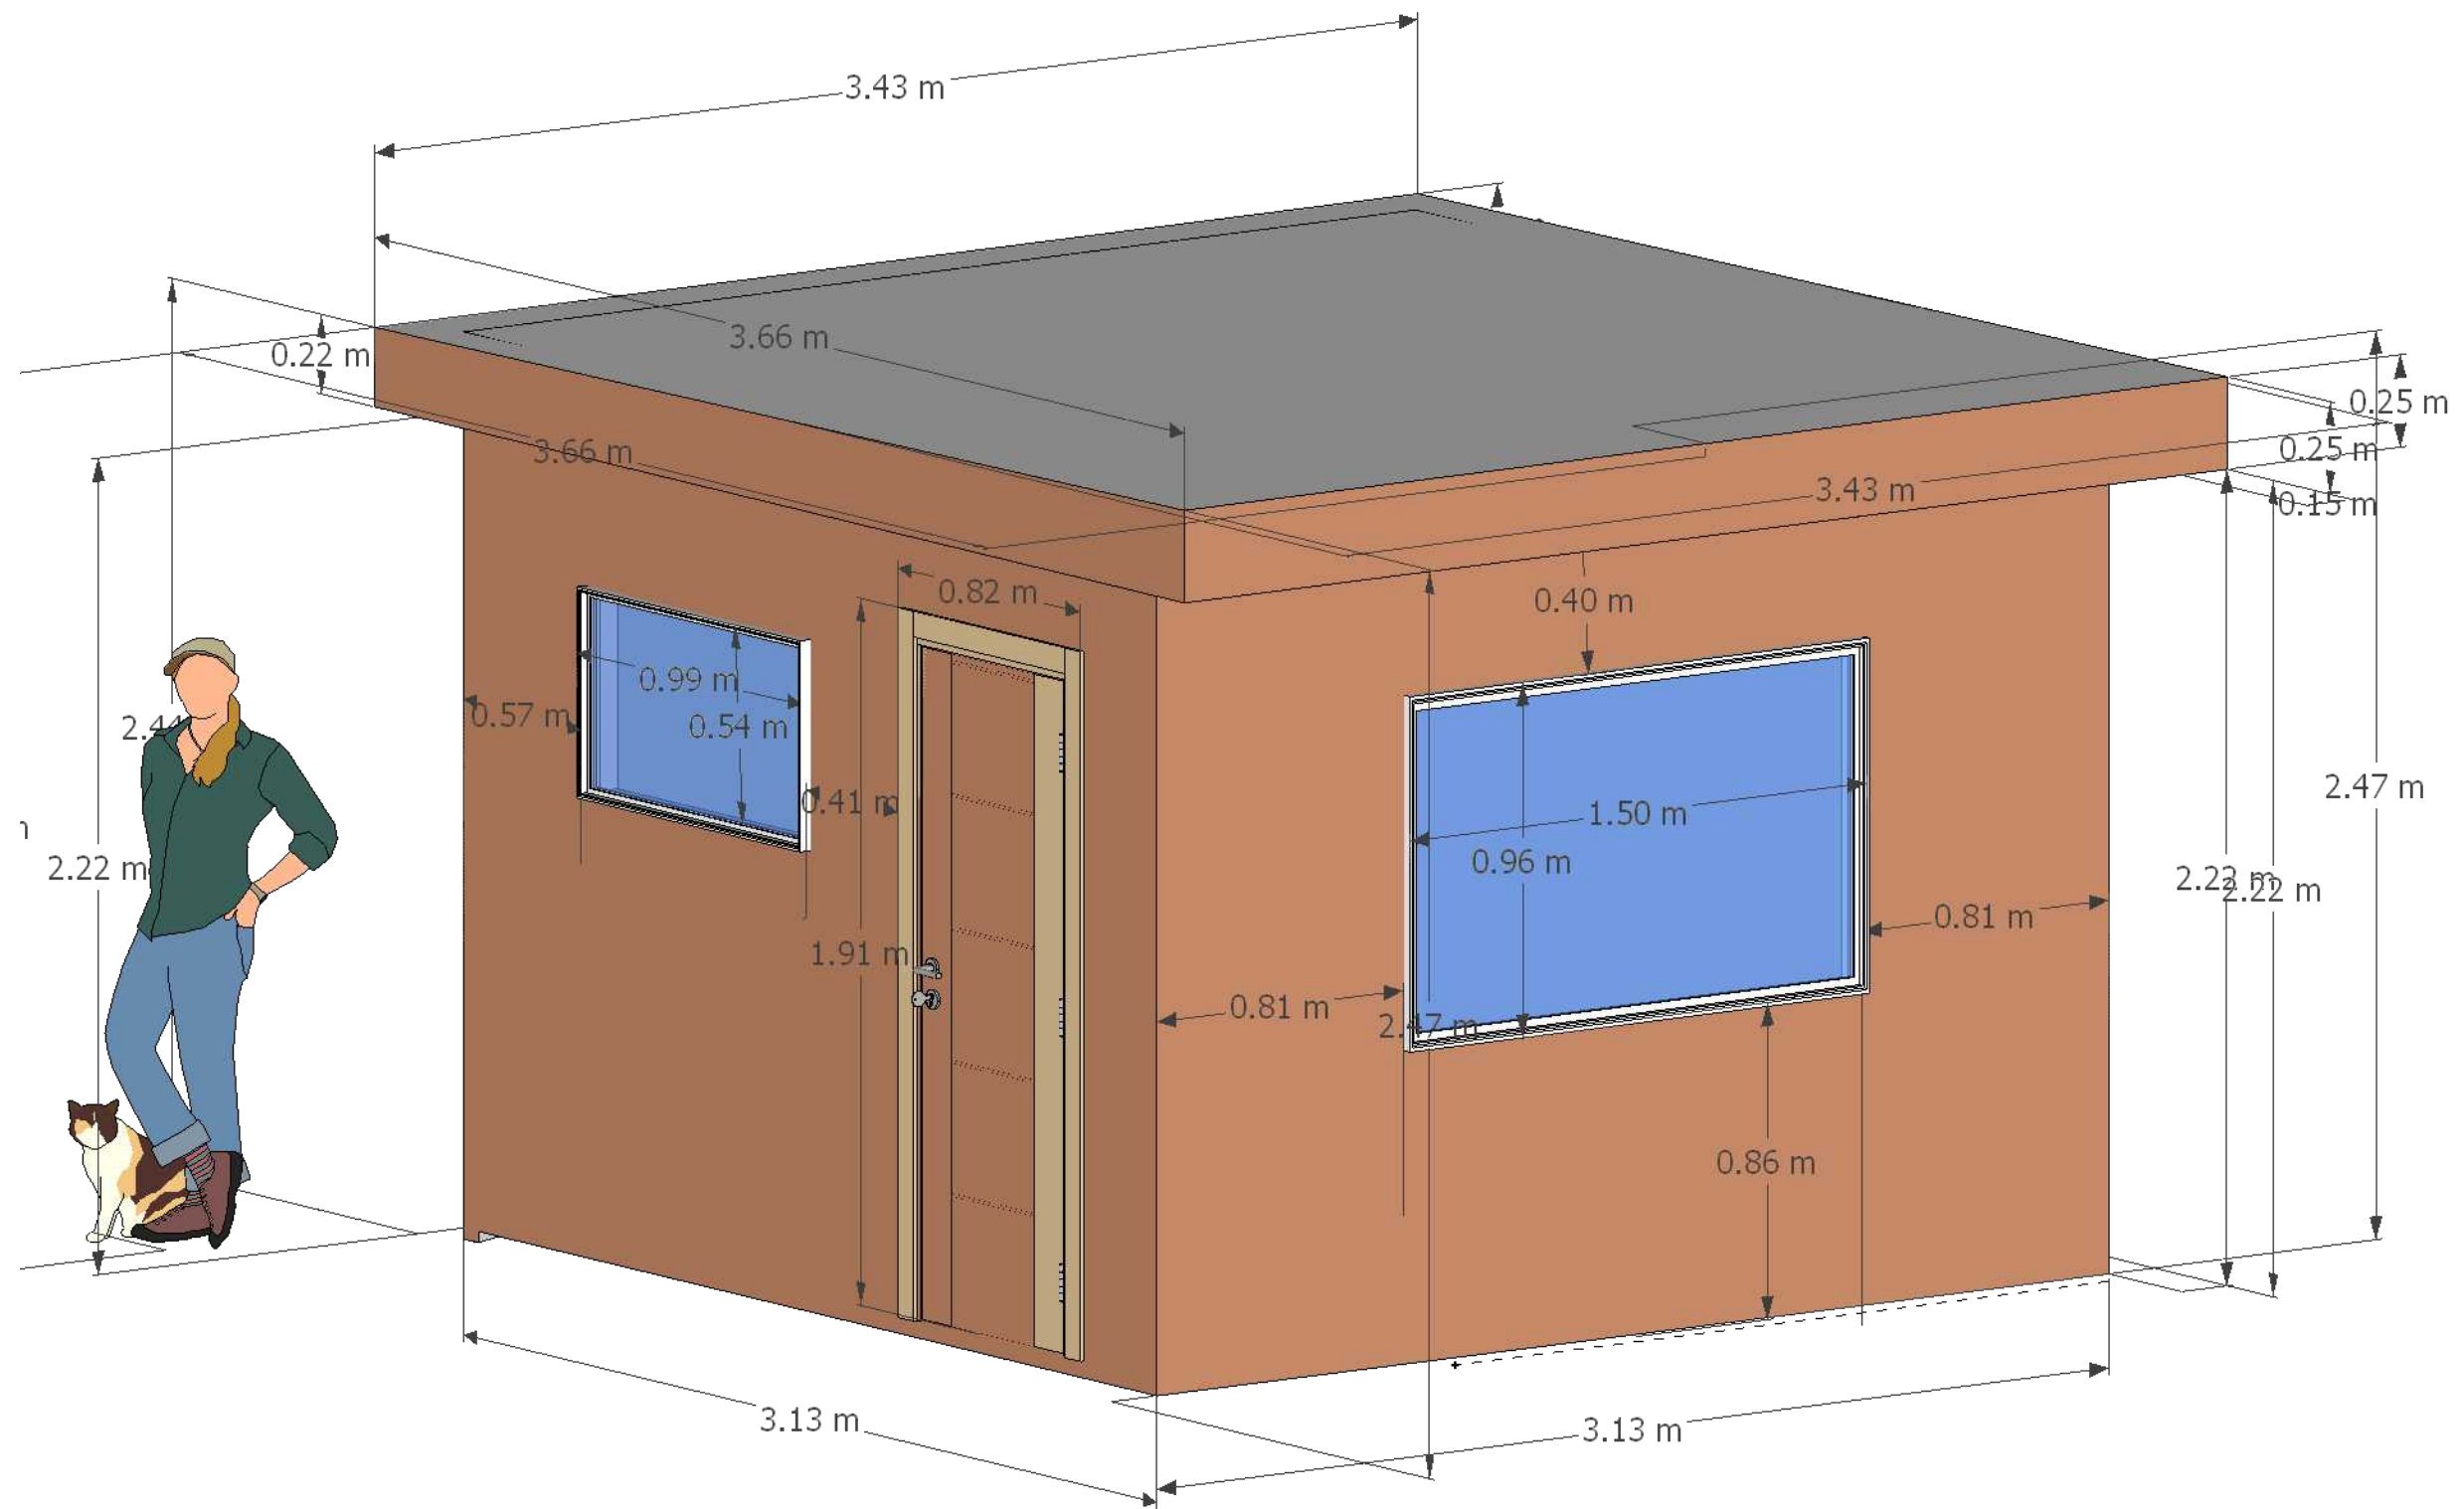

CLIENT
Robert Gray
33 A Myddleton Road
London
N22 8LY

PROJECT
Outbuilding


PROJECT NO.
1 of 1

DRAWN BY
Robert Gray

ISSUE
04/09/2023

Overview
(as seen from left-hand side of garden)

The roof slopes downwards from front to back: the building is 2.47m high at the front and 2.44m high at the back

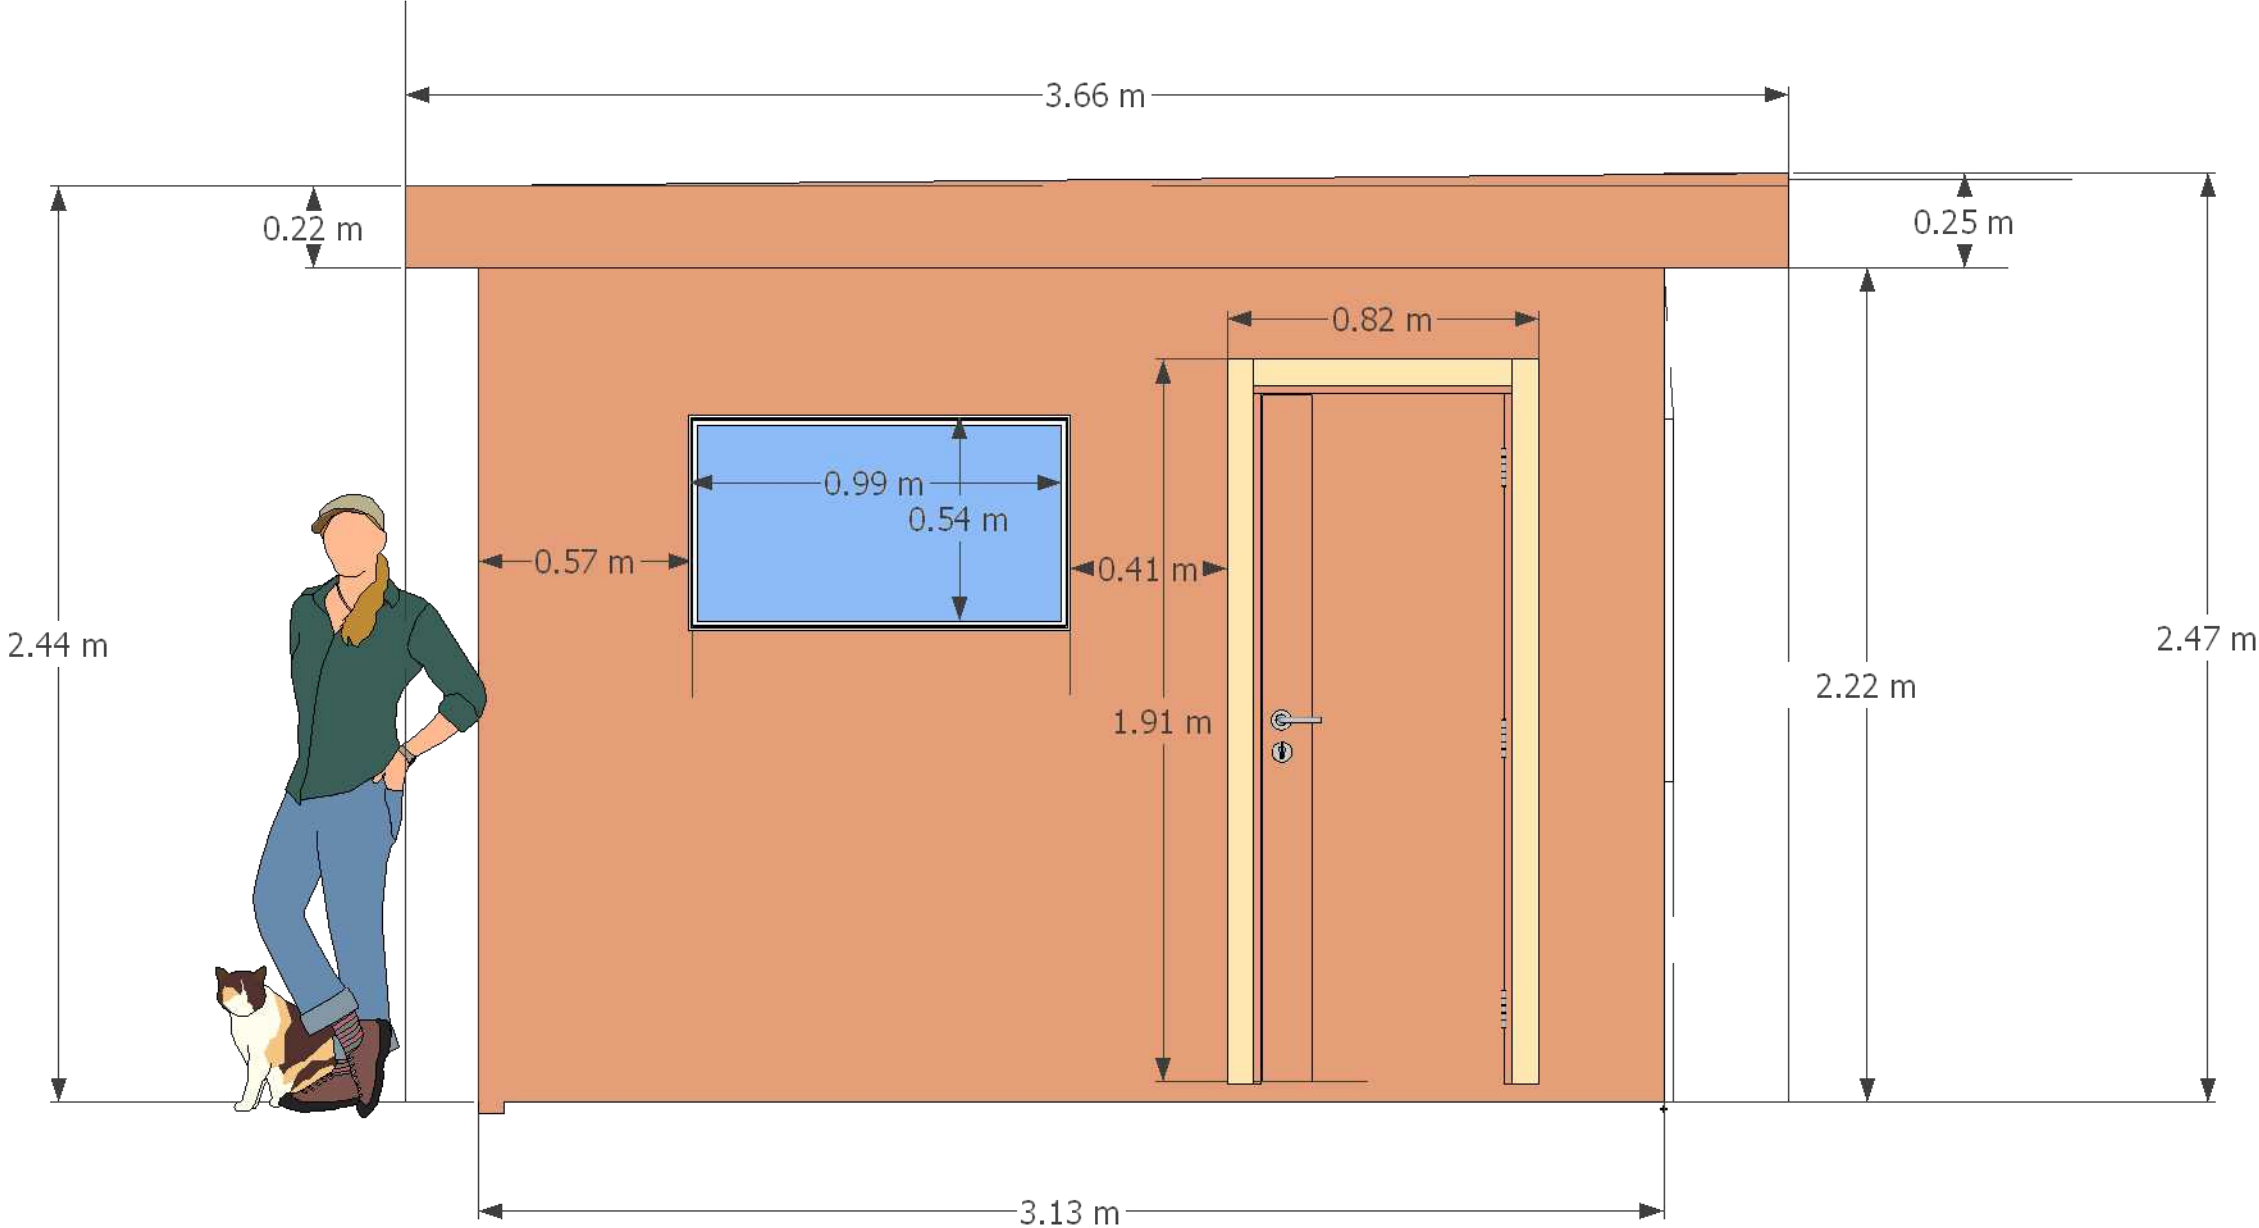

Left side
(as viewed from flat)


SCALE
1mm : 20mm

CLIENT
Robert Gray
33 A Myddleton Road
London
N22 8LY

PROJECT
Outbuilding
PROJECT NO.
1 of 1

ISSUE
04/09/2023
DRAWN BY
Robert Gray

A.01

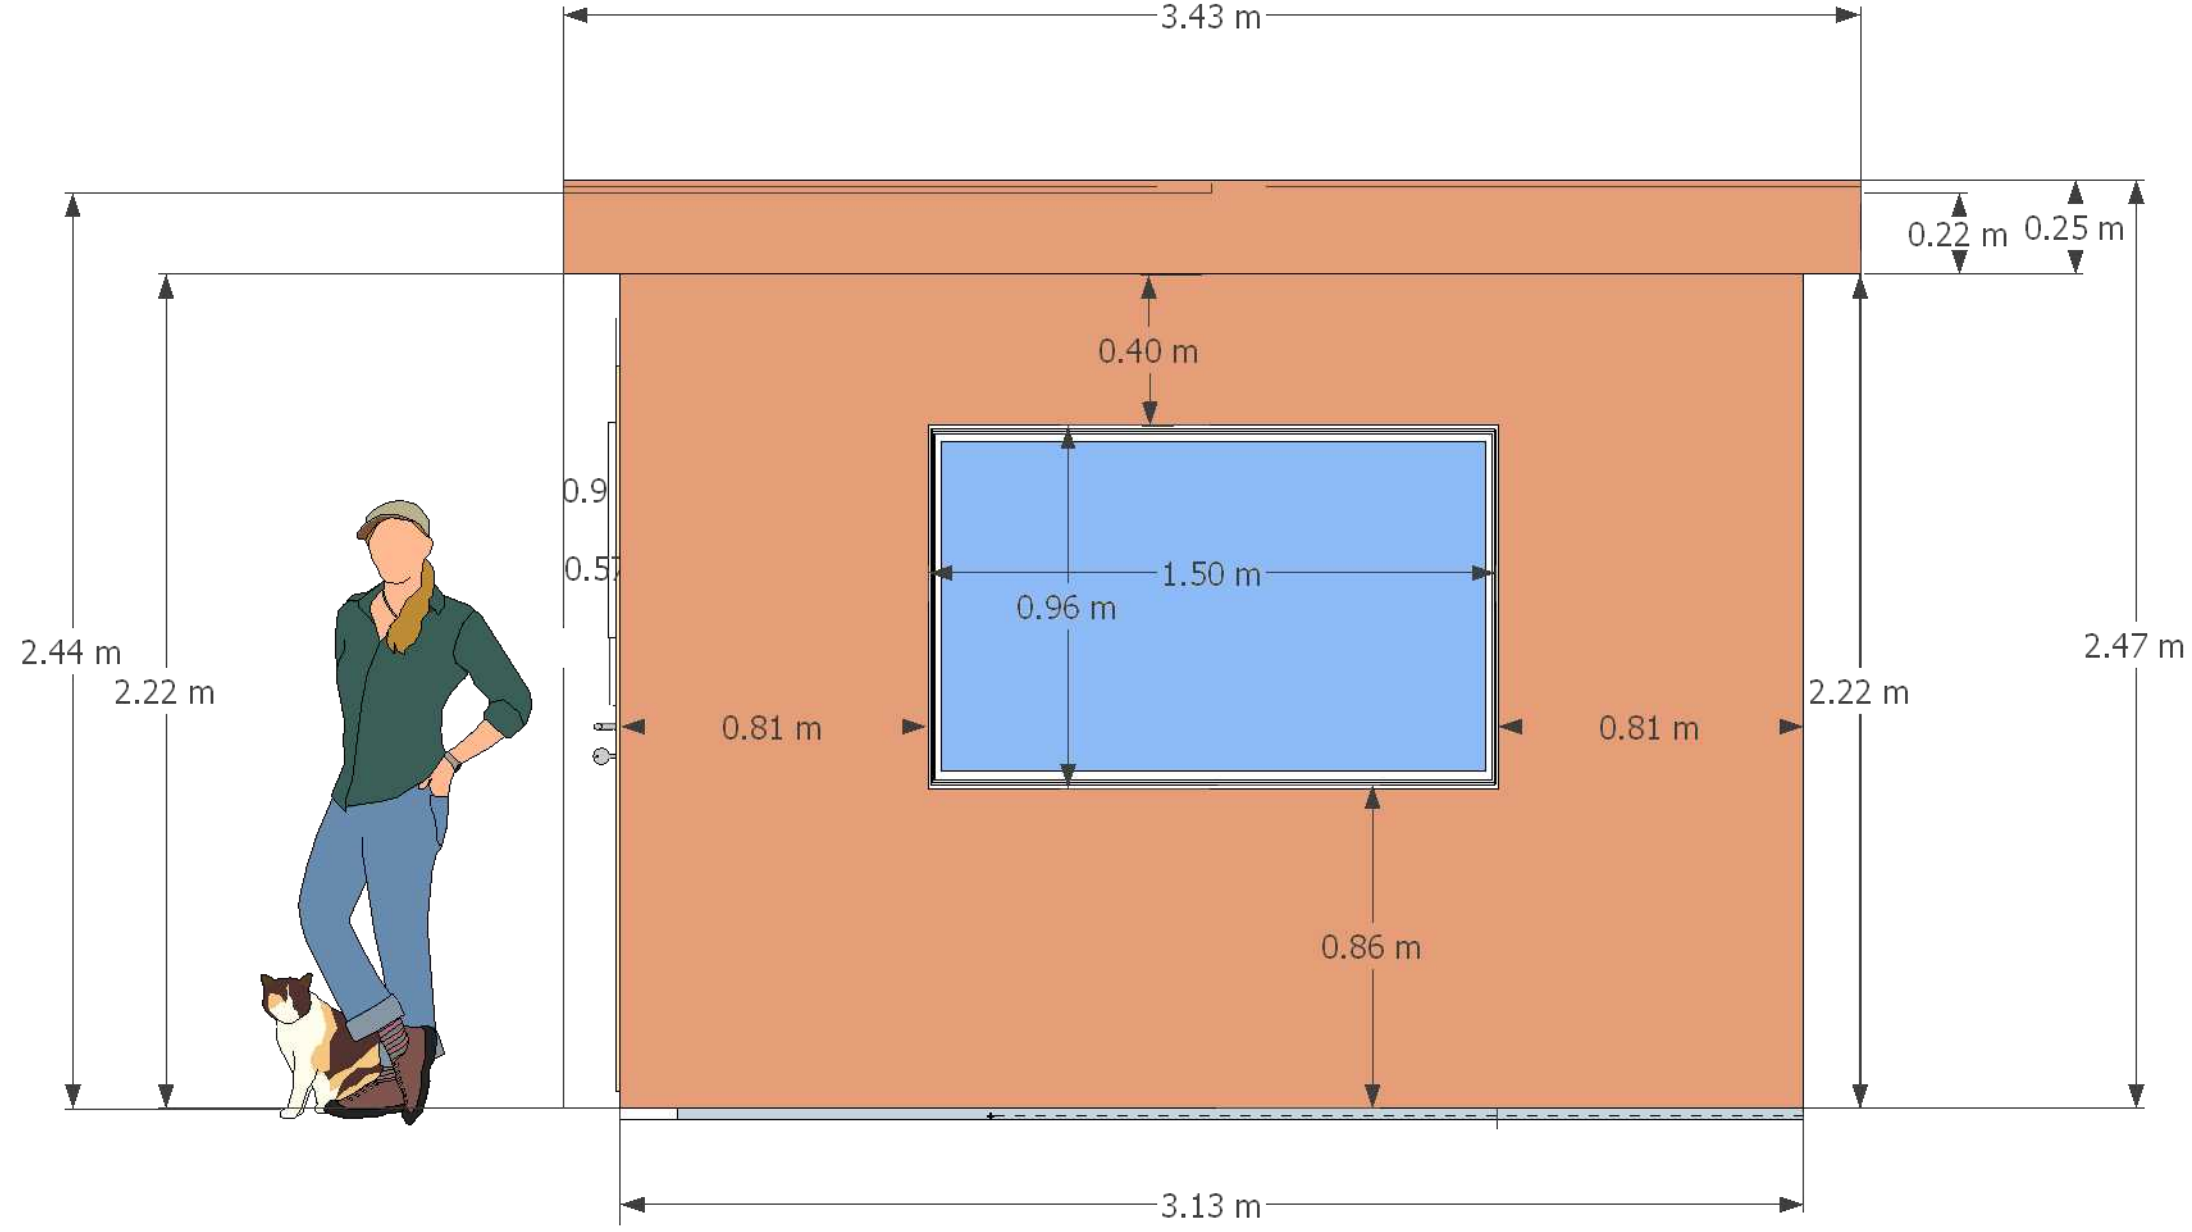

Front side
(as viewed from flat)


SCALE
1mm : 20mm

CLIENT
Robert Gray
33 A Myddleton Road
London
N22 8LY

PROJECT
Outbuilding
PROJECT NO.
1 of 1

ISSUE
04/09/2023
DRAWN BY
Robert Gray

A.02

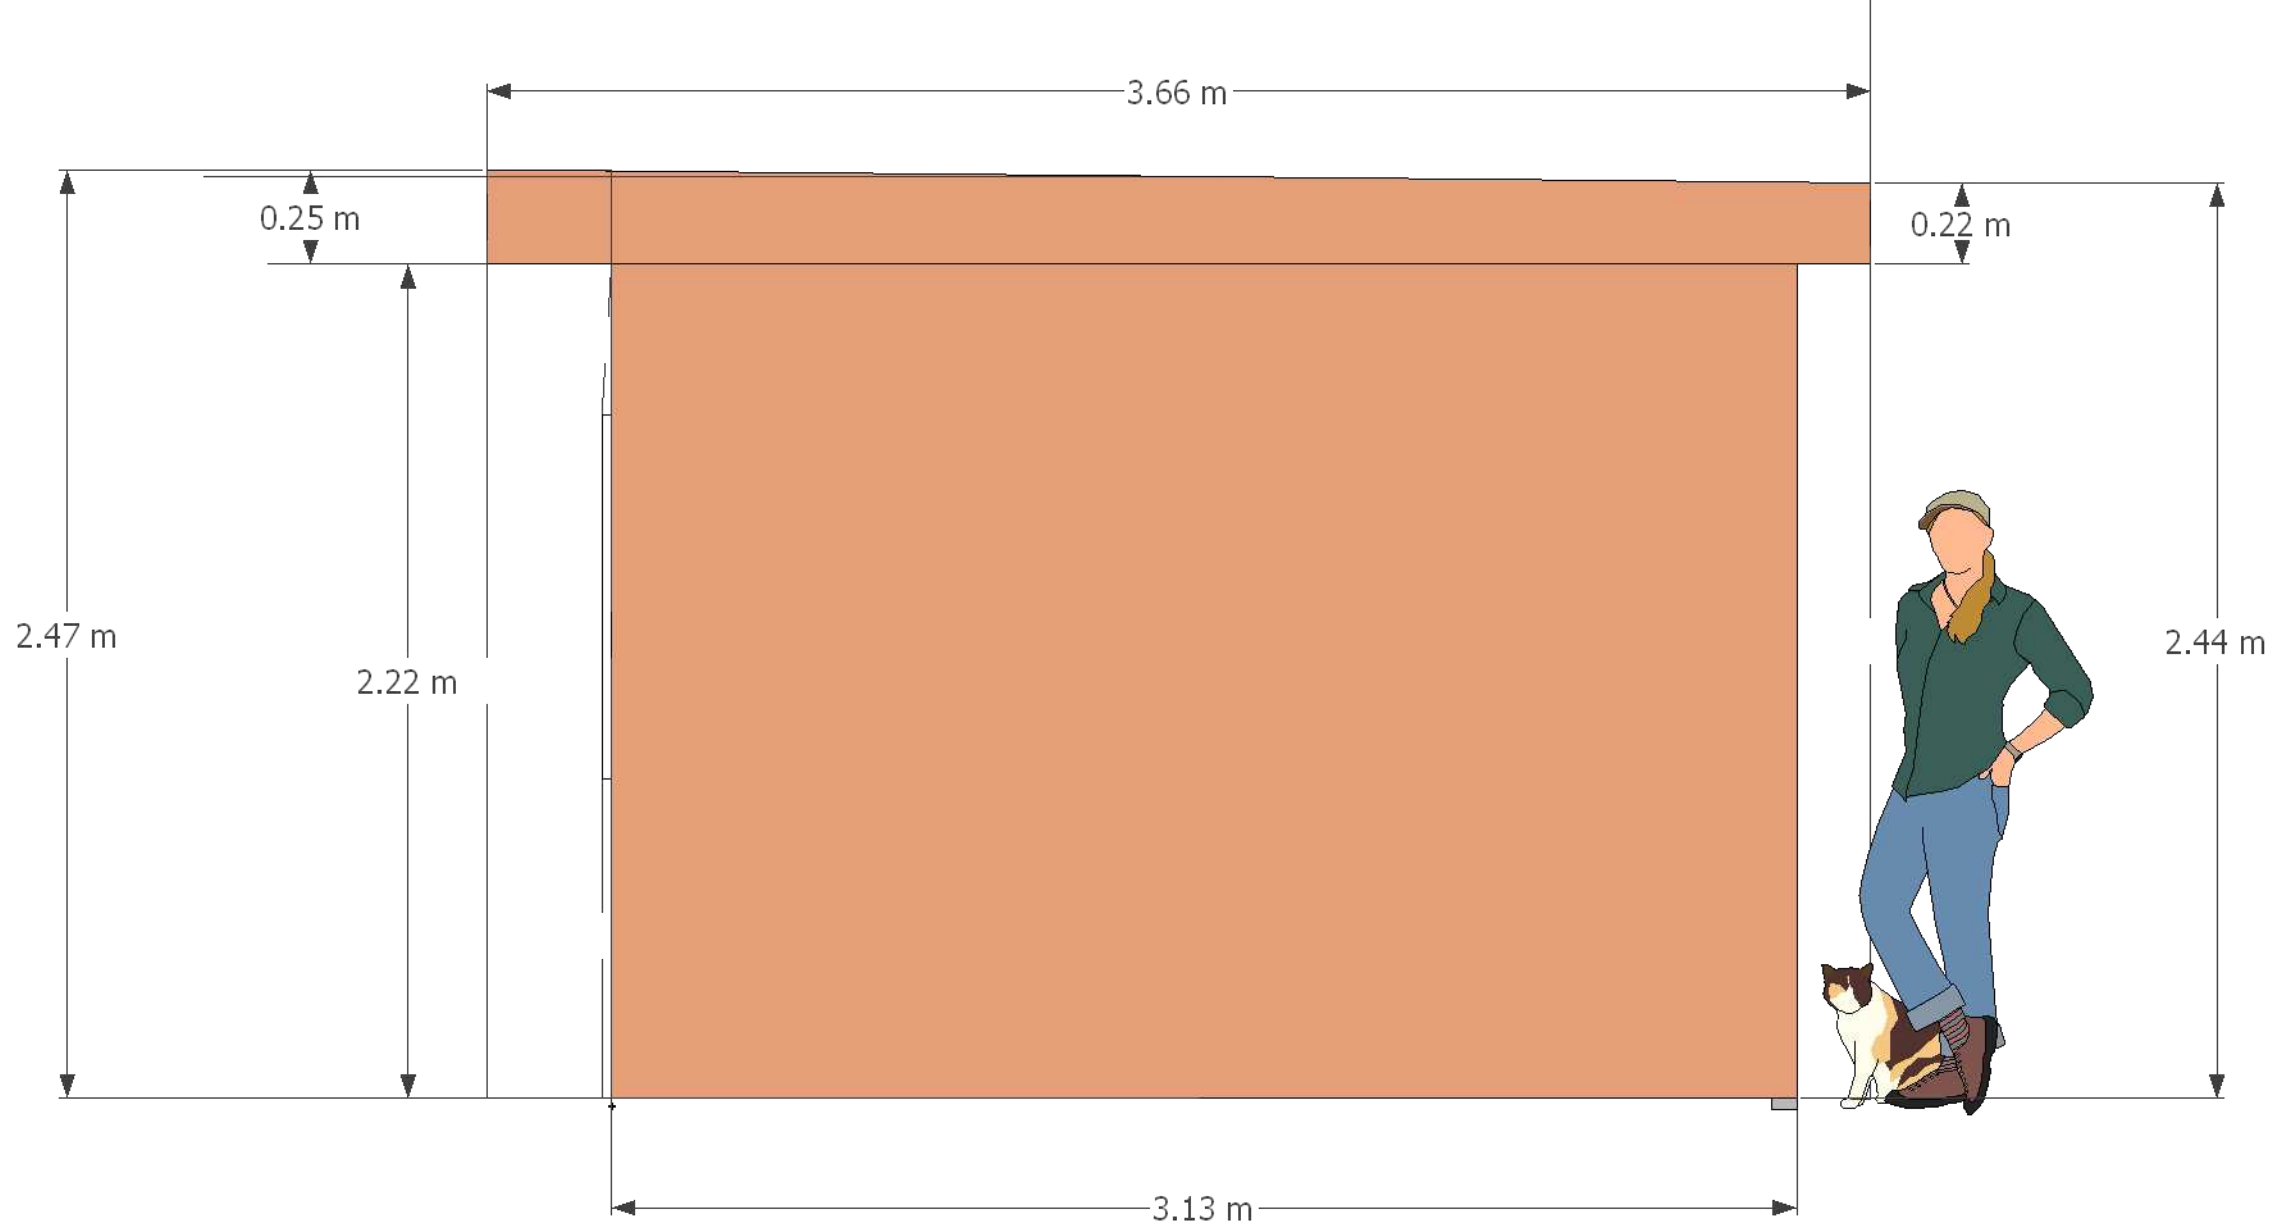

Right side
(as viewed from flat)


SCALE
1mm : 20mm

CLIENT
Robert Gray
33 A Myddleton Road
London
N22 8LY

PROJECT
Outbuilding
PROJECT NO.
1 of 1


ISSUE
04/09/2023
DRAWN BY
Robert Gray

A.03

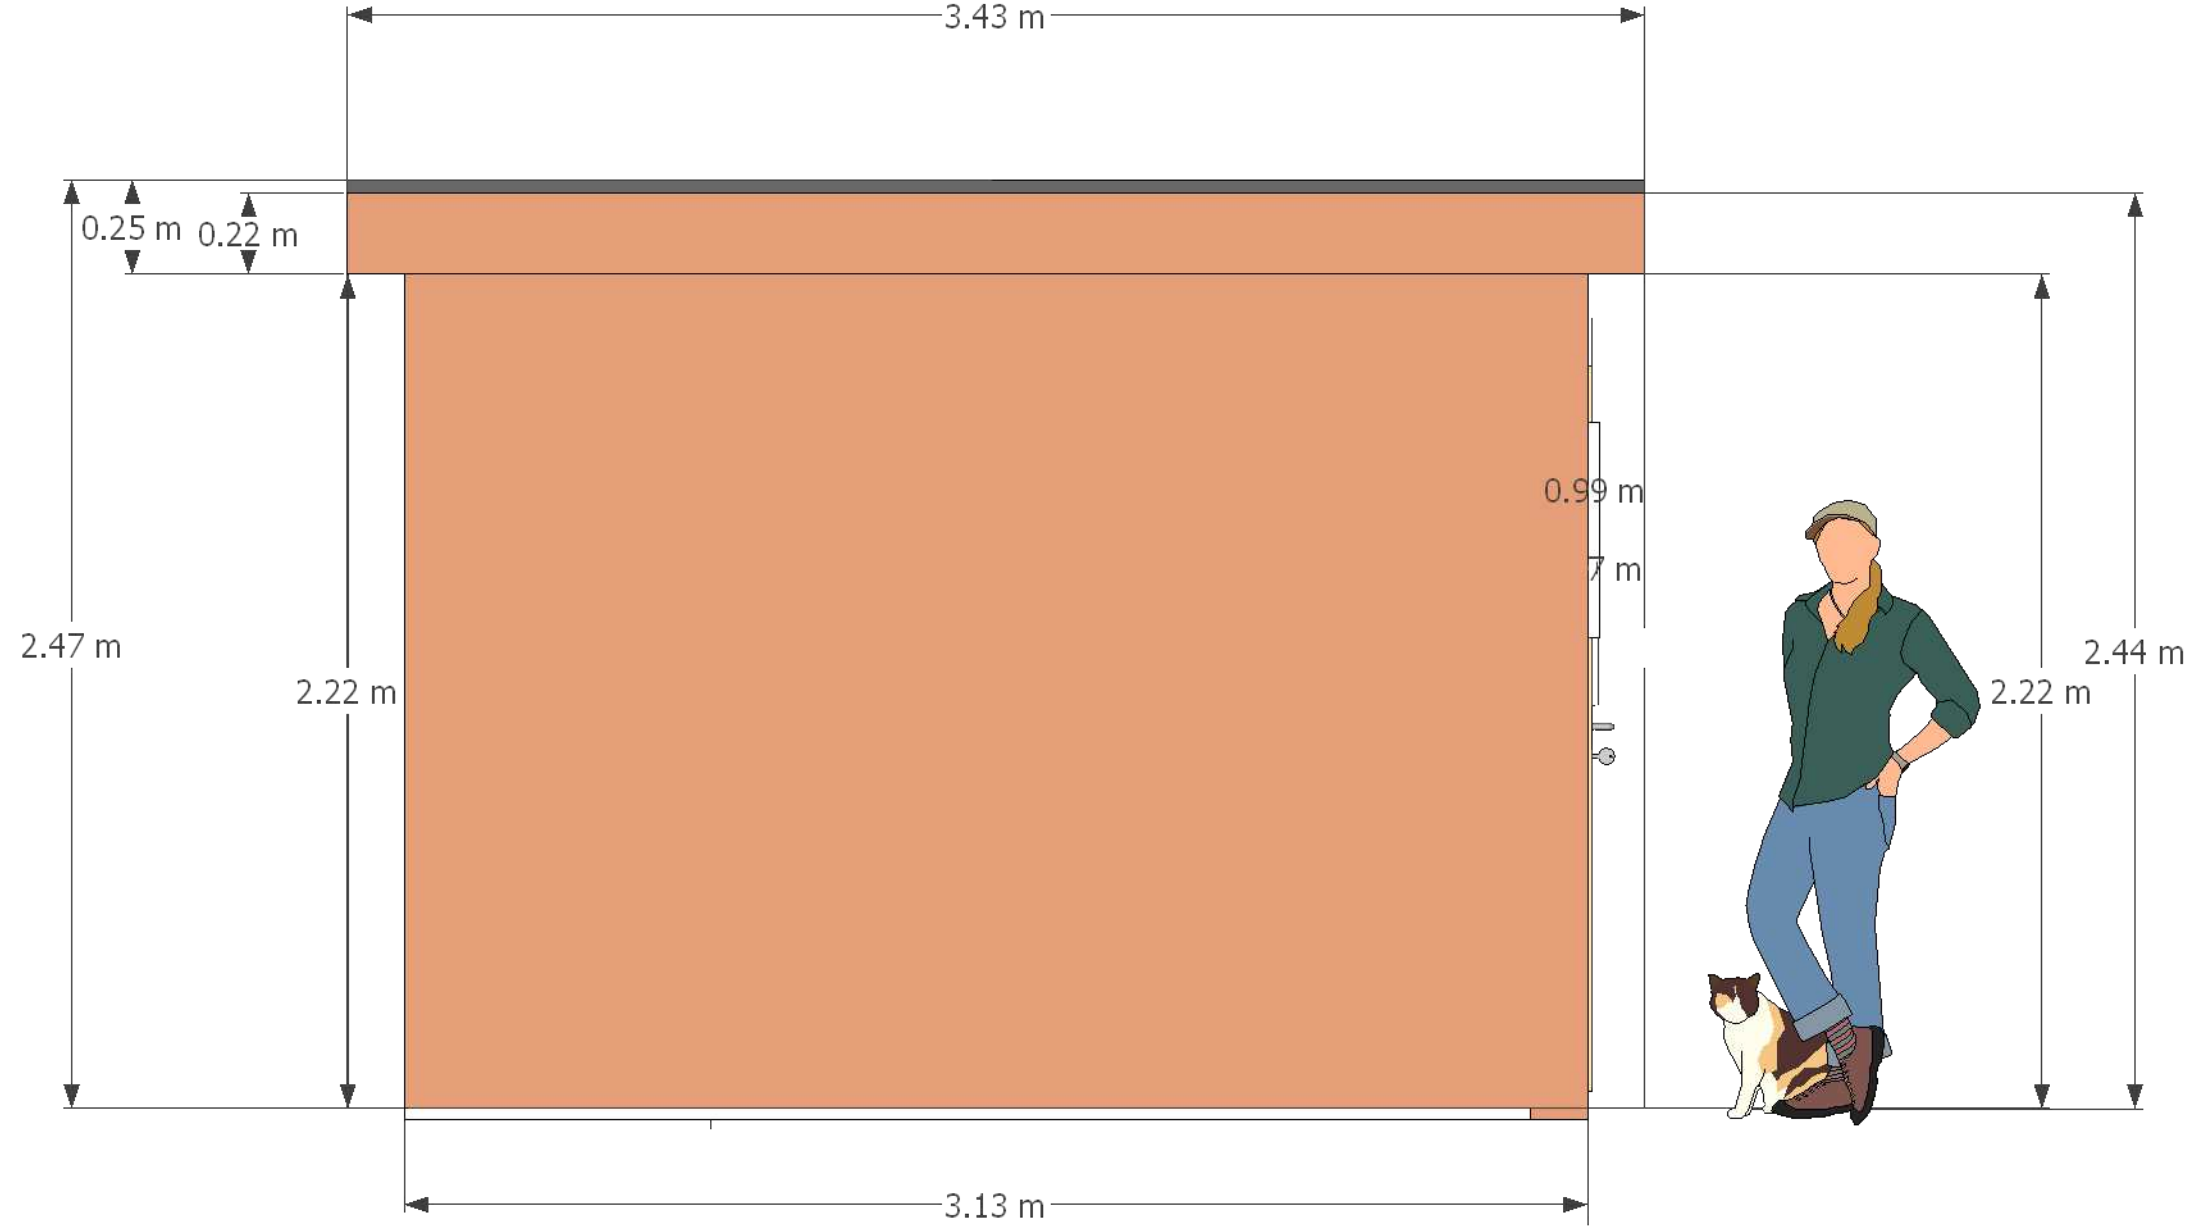

Back side
(as viewed from flat)

ISSUE	04/09/2023	PROJECT	Outbuilding	CLIENT	Robert Gray 33 A Myddleton Road London N22 8LY	SCALE	1mm : 20mm
DRAWN BY	Robert Gray	PROJECT NO.	1 of 1				

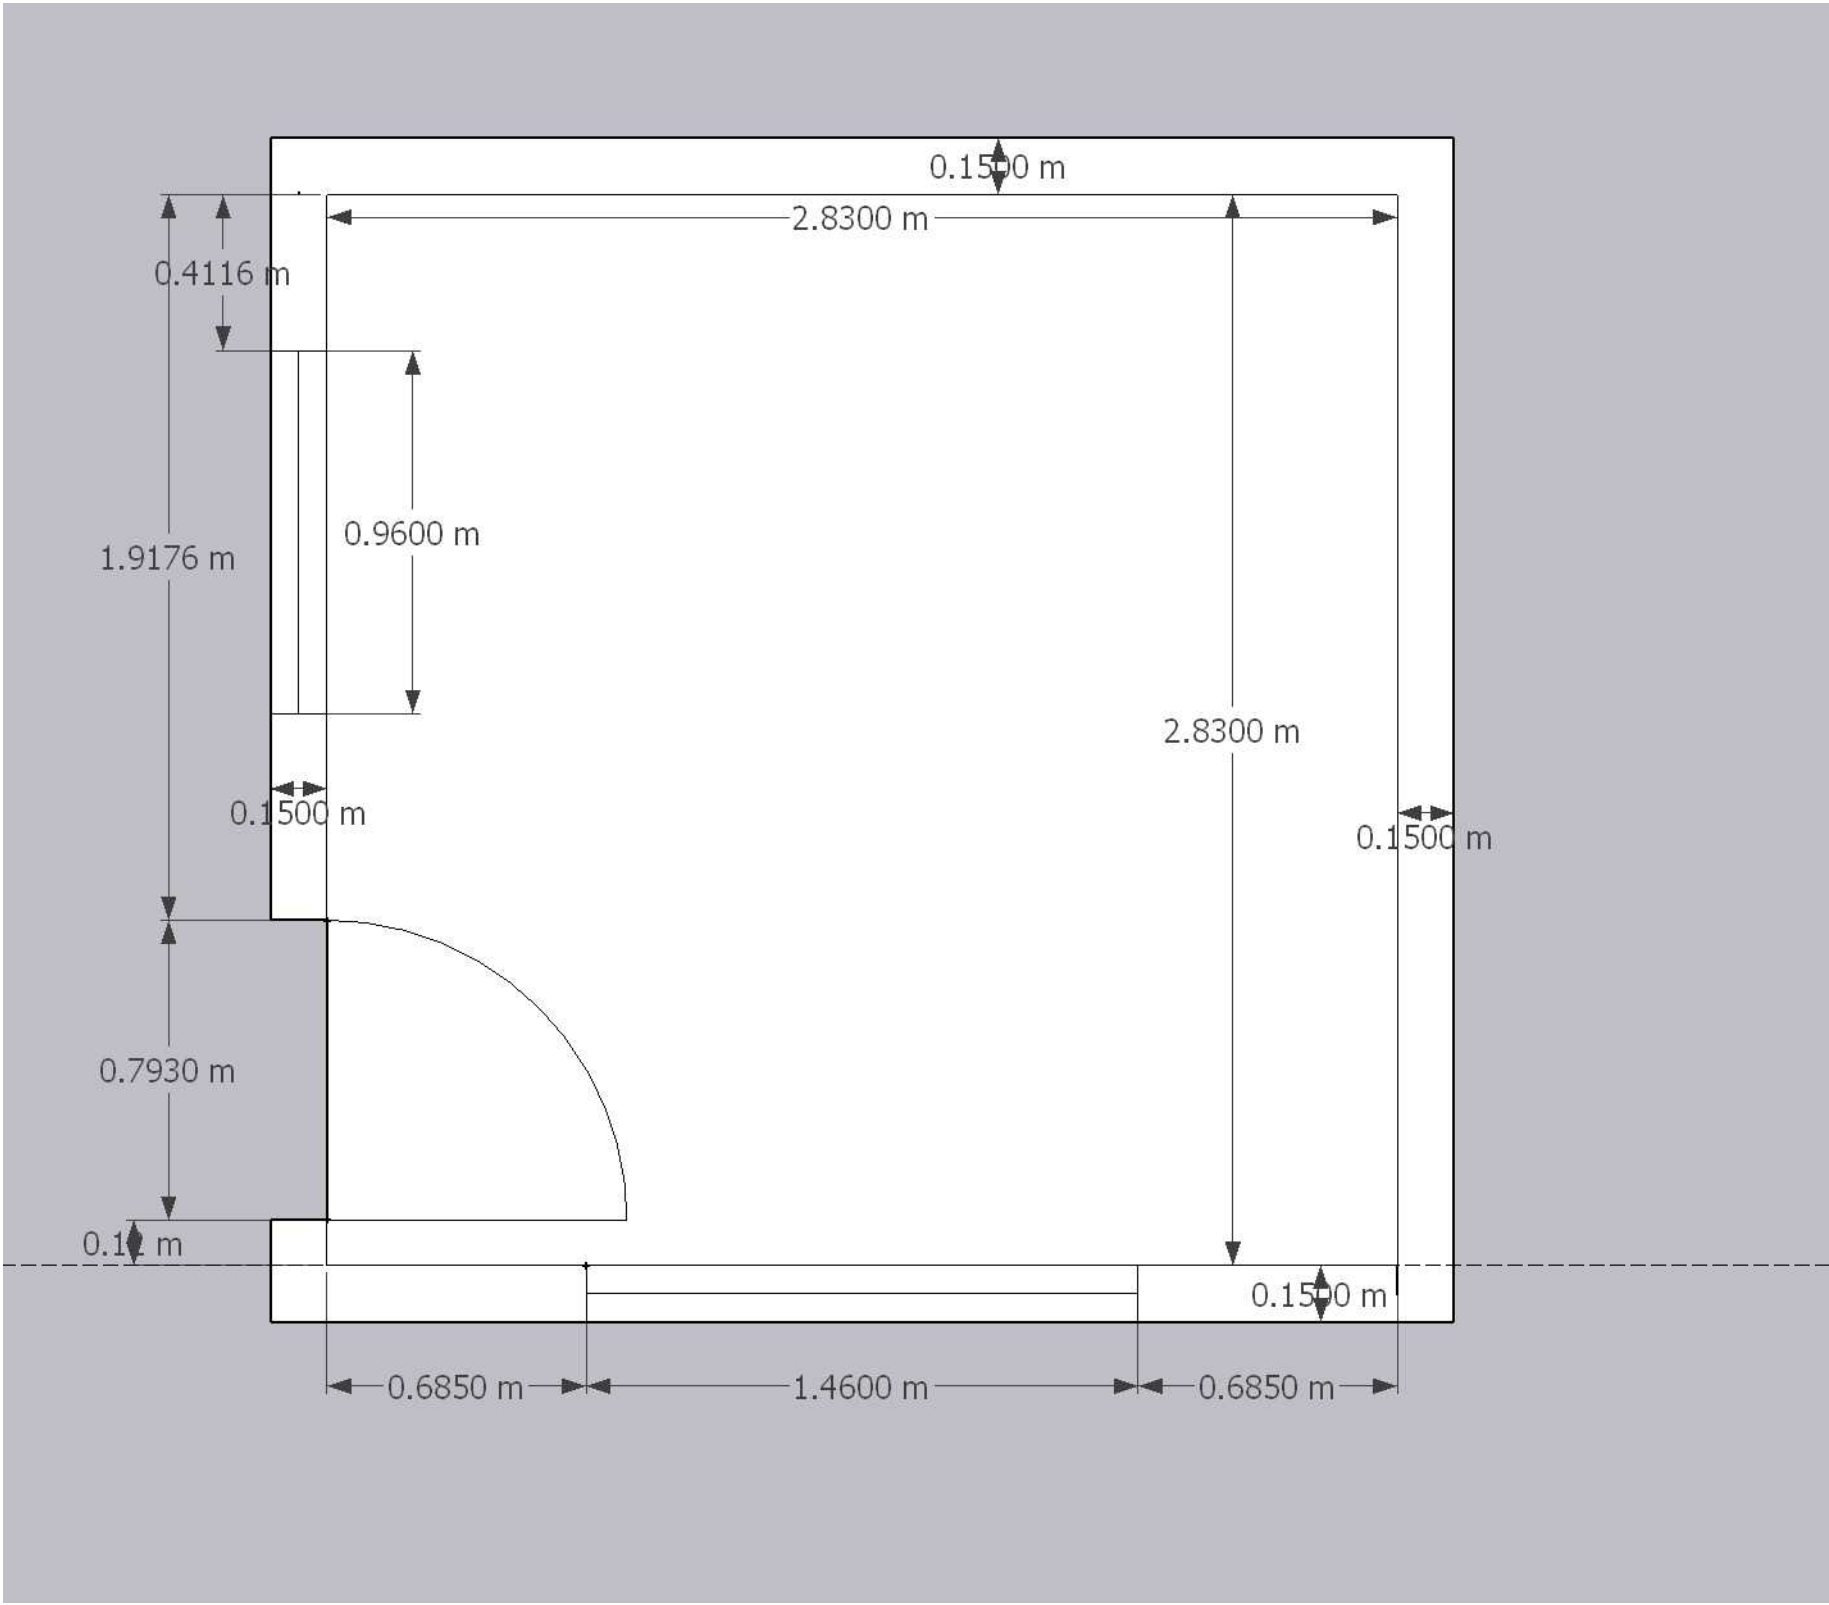

SCALE
1mm : 20mm

CLIENT
Robert Gray
33 A Myddleton Road
London
N22 8LY

PROJECT
Outbuilding
PROJECT NO.
1 of 1

ISSUE
04/09/2023
DRAWN BY
Robert Gray

Floorplan

A.05