
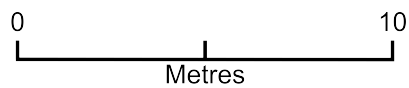


Garden Office

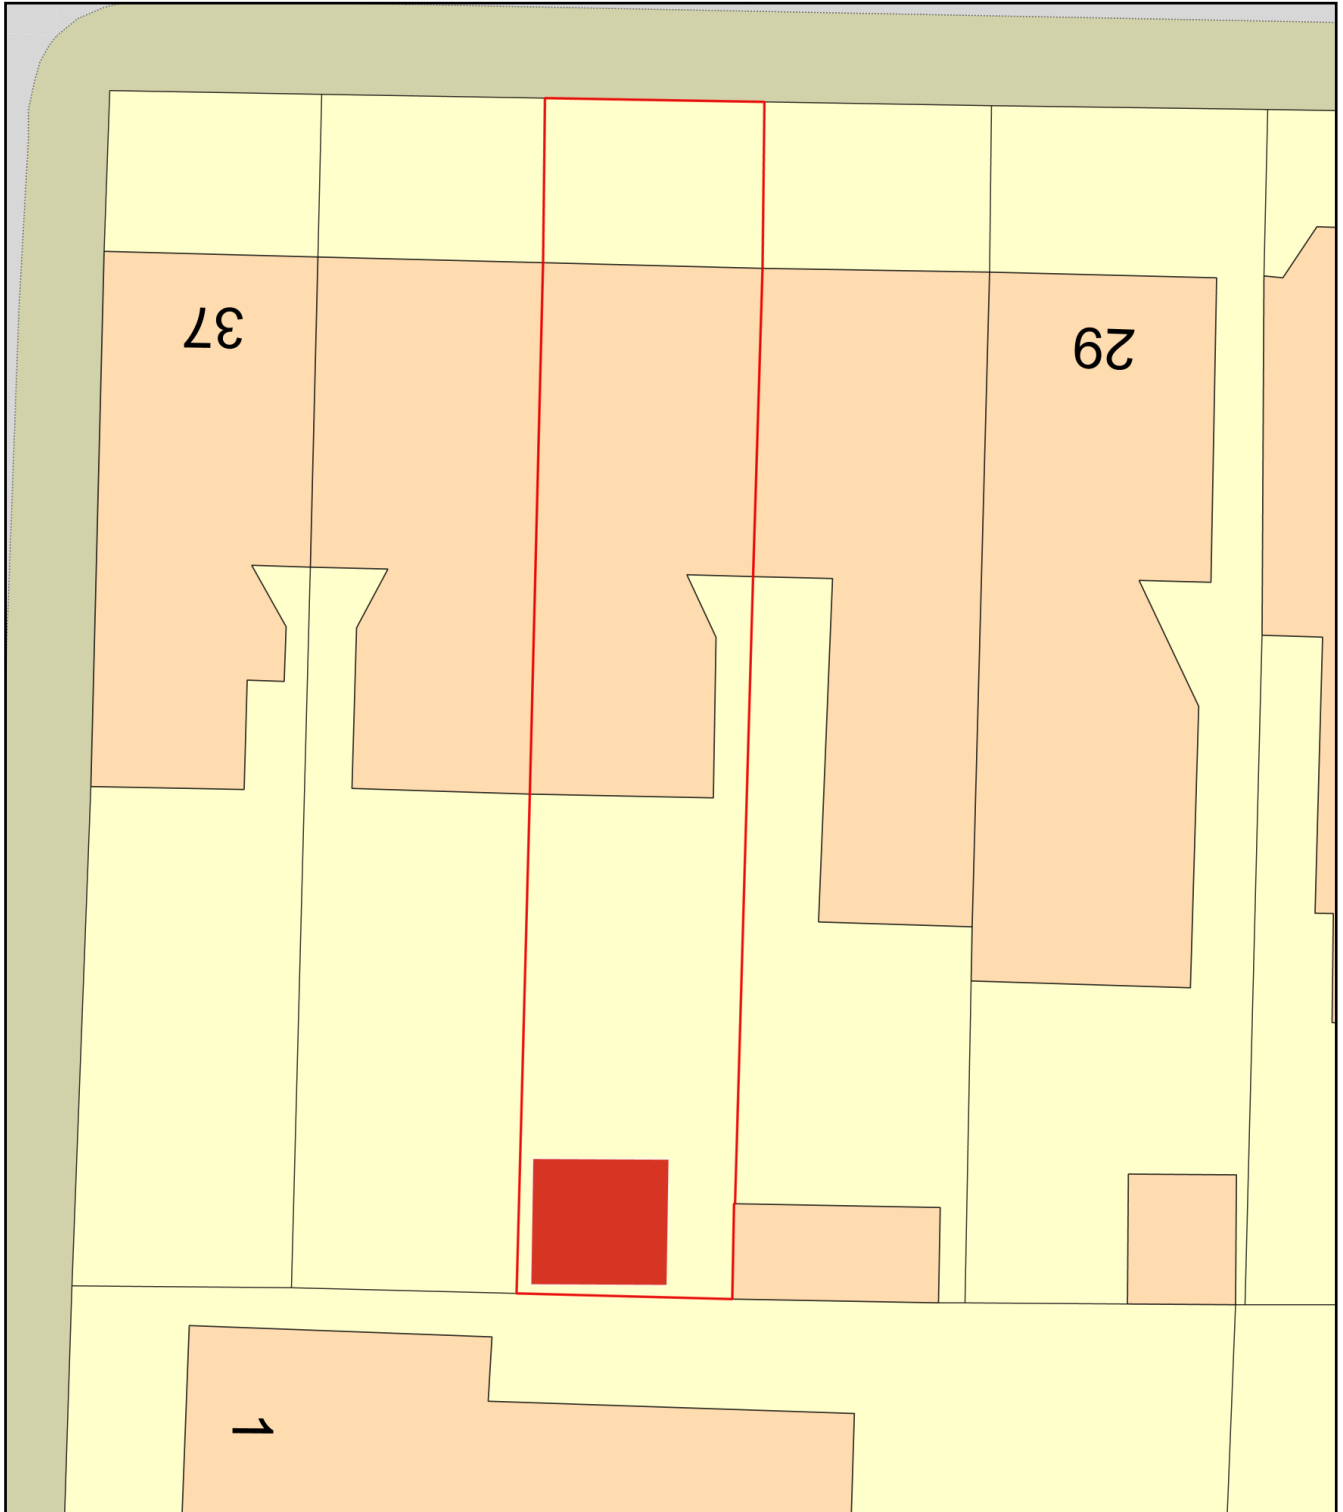

Plan Produced for: Robert Gray

Date Produced: 03 Sep 2023

Plan Reference Number: TQRQM23246202453575

Scale: 1:200 @ A4