


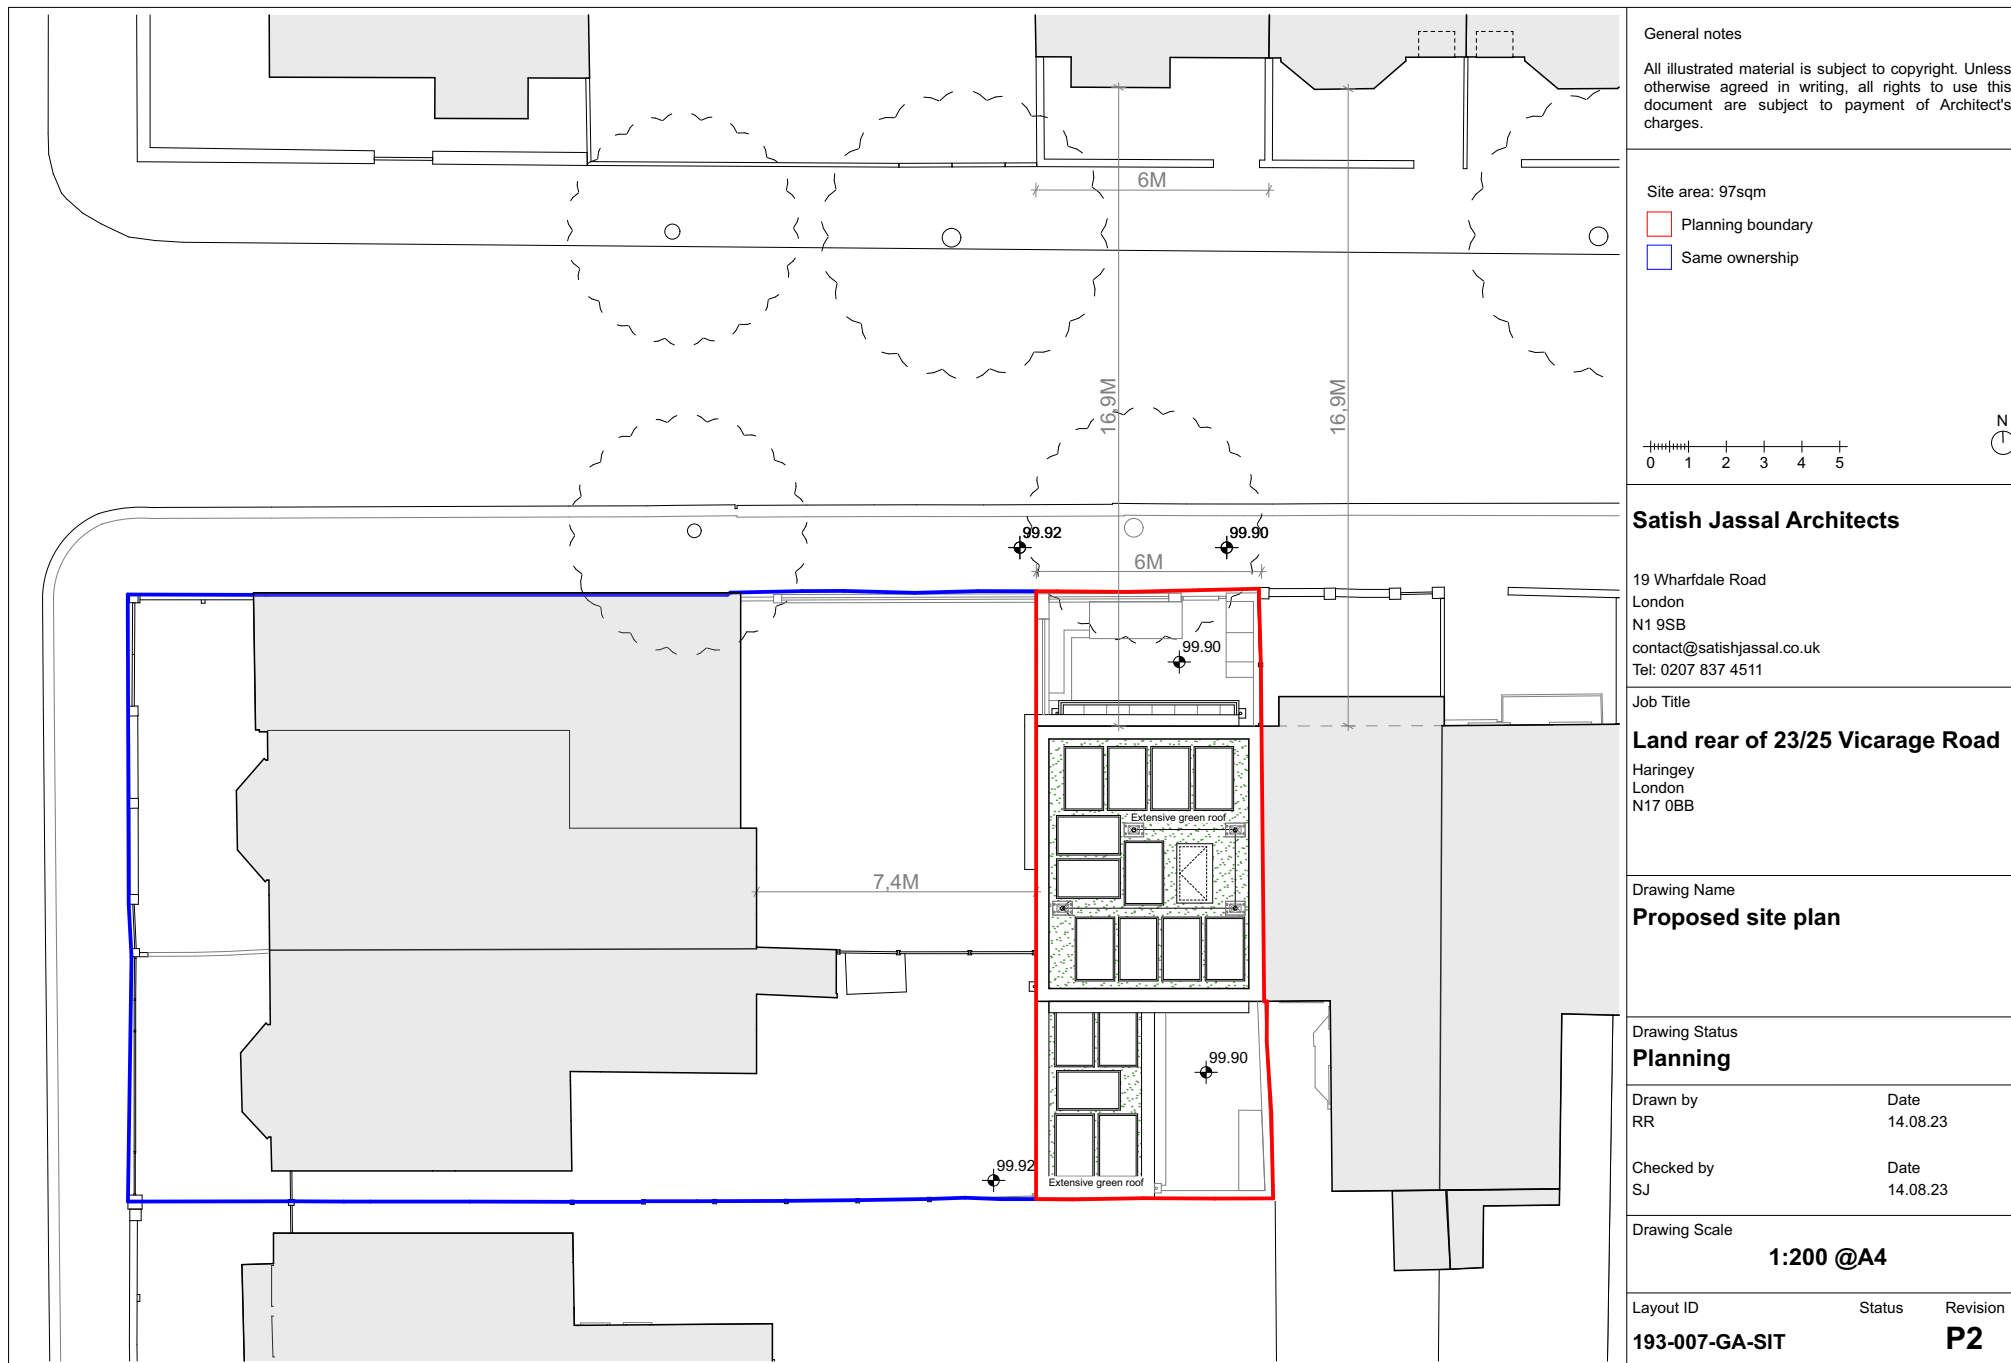

General notes All illustrated material is subject to copyright. Unless otherwise agreed in writing, all rights to use this document are subject to payment of Architect's charges.		
Site area: 97sqm Planning boundary Same ownership		
<		