


B&P Crouch End

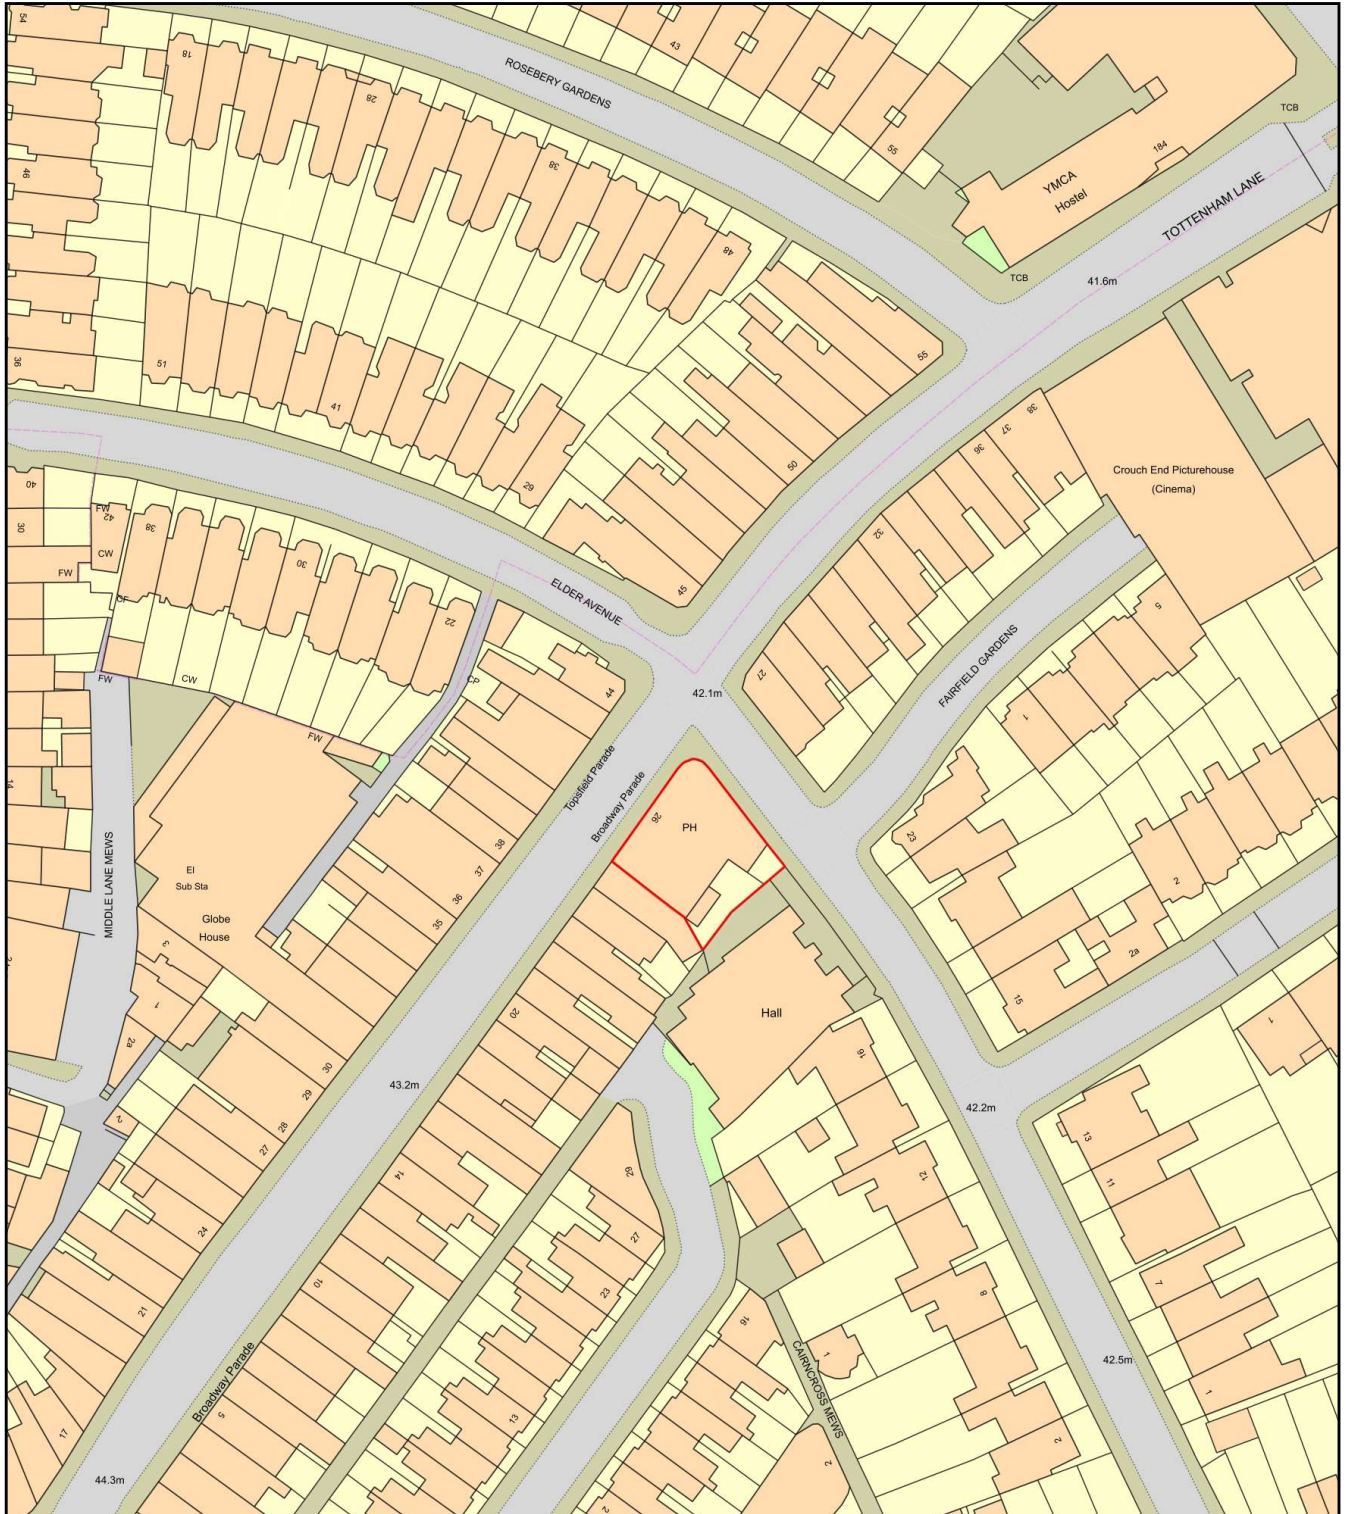

0 50
Metres



Plan Produced for: Jonathan Phillips
Date Produced: 31 Aug 2023
Plan Reference Number: TQRQM23243153321383
Scale: 1:1250 @ A4