OS Map

0 25m 50m 100m

SCALE 1:1250

N

Property Boundary

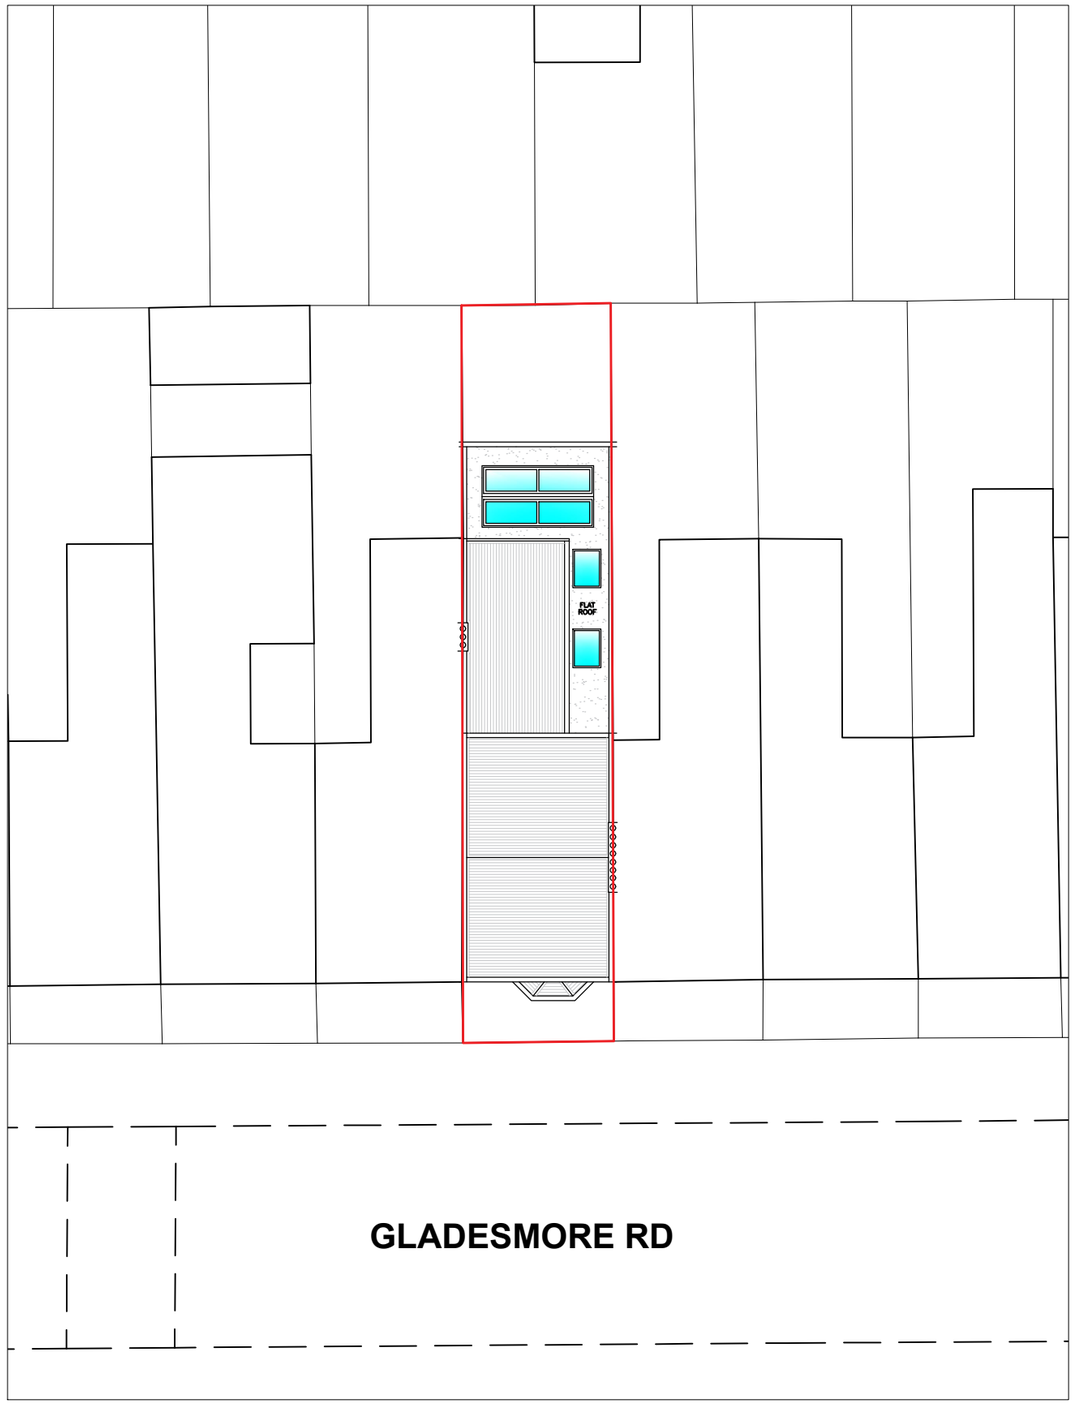

Location Plan

N

SCALE 1:200

0 1m 5m 10m 20m

Written dimensions to be taken in preferences to scaled dimensions. The Contractor is responsible for checking all dimensions before work starts.

All work is to be carried out to the requirements, and to the satisfaction of the Local Authority.
These drawings are for planning purposes only

Any discrepancies to be brought to the attention of Star Plans Consultants immediately.

Description

Rev	Date	Description	by	chk

STAR PLANS
where millimeters matter
76 Steli Ave. Canvey Island SS8 9QF
01268 914 125 · info@starplans.co.uk
Architecture I Planning

Client
Mr. Vizel

Project
87 Gladesmore Rd, London,
N15 6TL, UK

Title
Proposed OS - Location Plans

Date: 09.01.2023
Scale: 1:200 / 1:1250 @A3
Drawing No. 613 LP001
Rev:

Total proposed areas
shown in color, = 24.93 M^2

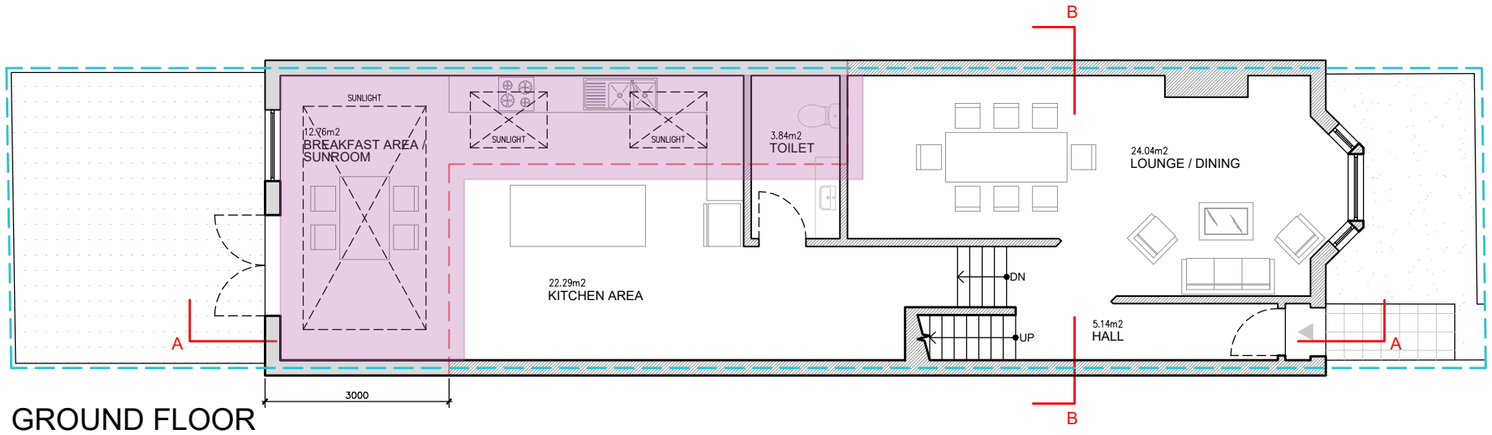

GROUND FLOOR

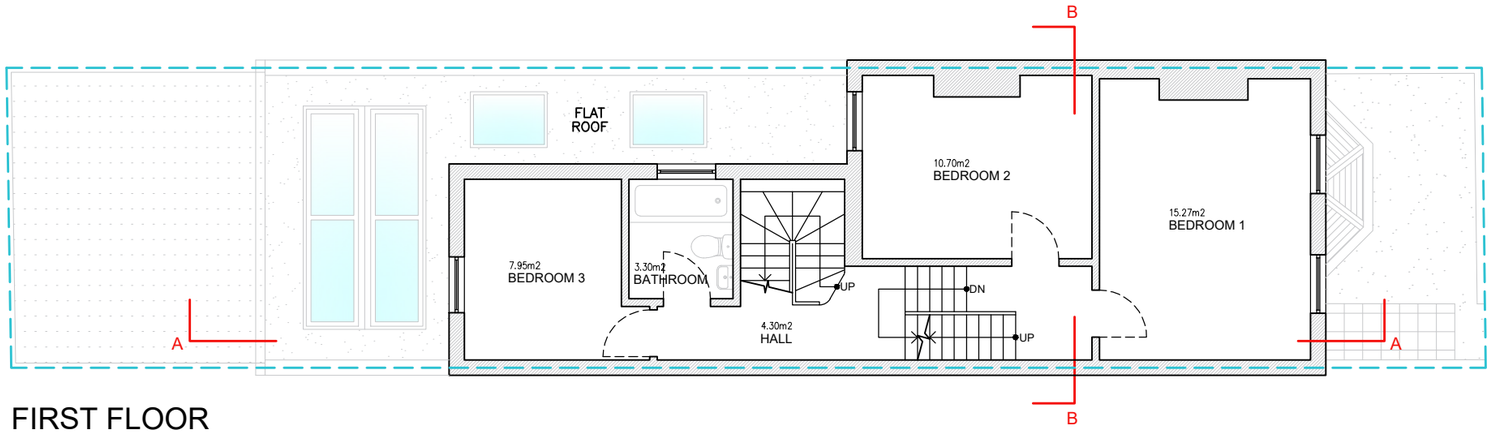

FIRST FLOOR

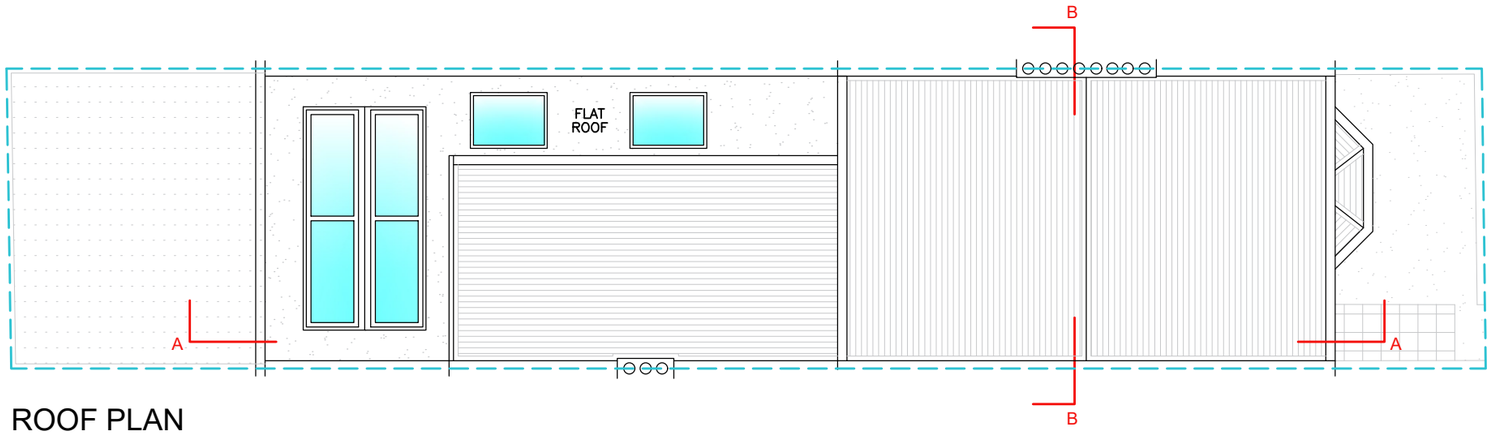

ROOF PLAN

TOTAL EXISTING GIA = 106.36 M^2
TOTAL PROPOSED GIA = 24.93 M^2
NEW TOTAL GIA = 131.29 M^2

0 1m 5m 10m

Written dimensions to be taken in preferences to scaled dimensions. The Contractor is responsible for checking all dimensions before work starts.

All work is to be carried out to the requirements, and to the satisfaction of the Local Authority.
These drawings are for planning purposes only

Any discrepancies to be brought to the attention of Star Plans Consultants immediately.

Description

Rev	Date	Description	by	chk

STAR PLANS
where millimeters matter
76 Steli Ave. Canvey Island SS8 9QF
01268 914 125 · info@starplans.co.uk
Architecture I Planning

Client
Mr. Vizel

Project
87 Gladesmore Rd, London,
N15 6TL, UK

Title
Proposed Floor Plans and Roof Plan

Date: 09.01.2023
Scale: 1:100@A3
Drawing No. 613 P001
Rev:

SOUTH-EAST ELEVATION (FRONT VIEW)

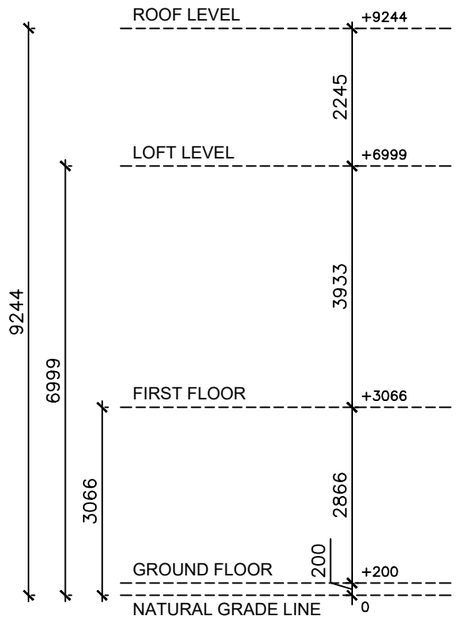

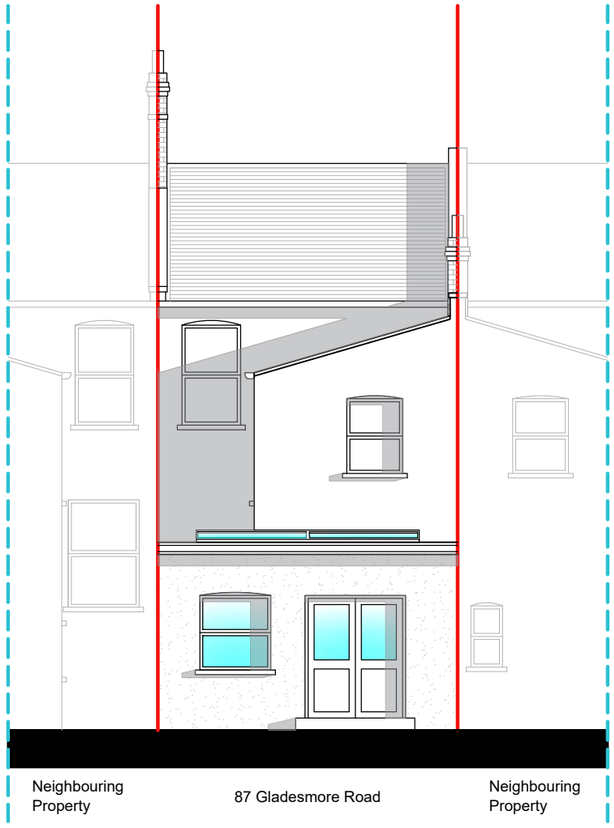

NORTH-WEST ELEVATION (REAR VIEW)

0 1m 5m 10m

Written dimensions to be taken in preferences to scaled dimensions. The Contractor is responsible for checking all dimensions before work starts.

All work is to be carried out to the requirements, and to the satisfaction of the Local Authority.
These drawings are for planning purposes only

Any discrepancies to be brought to the attention of Star Plans Consultants immediately.

Description

Rev	Date	Description	by	chk

STAR PLANS
where millimeters matter
76 Steli Ave. Canvey Island SS8 9QF
01268 914 125 · info@starplans.co.uk
Architecture I Planning

Client
Mr. Vizel

Project
87 Gladesmore Rd, London,
N15 6TL, UK

Title
Proposed Front and Rear Elevations

Date: 08.01.2023
Scale: 1:100@A3
Drawing No. 613 P002
Rev:

NORTH-EAST ELEVATION (LEFT SIDE VIEW)

0 1m 5m 10m

Written dimensions to be taken in preferences to scaled dimensions. The Contractor is responsible for checking all dimensions before work starts.

All work is to be carried out to the requirements, and to the satisfaction of the Local Authority.
These drawings are for planning purposes only

Any discrepancies to be brought to the attention of Star Plans Consultants immediately.

Description

Rev	Date	Description	by	chk

STAR PLANS
where millimeters matter
76 Steli Ave. Canvey Island SS8 9QF
01268 914 125 · info@starplans.co.uk
Architecture I Planning

Client
Mr. Vizel

Project
87 Gladesmore Rd, London,
N15 6TL, UK

Title
Proposed Left Side Elevation

Date: 09.01.2023
Scale: 1:100@A3
Drawing No. 613 P003
Rev:

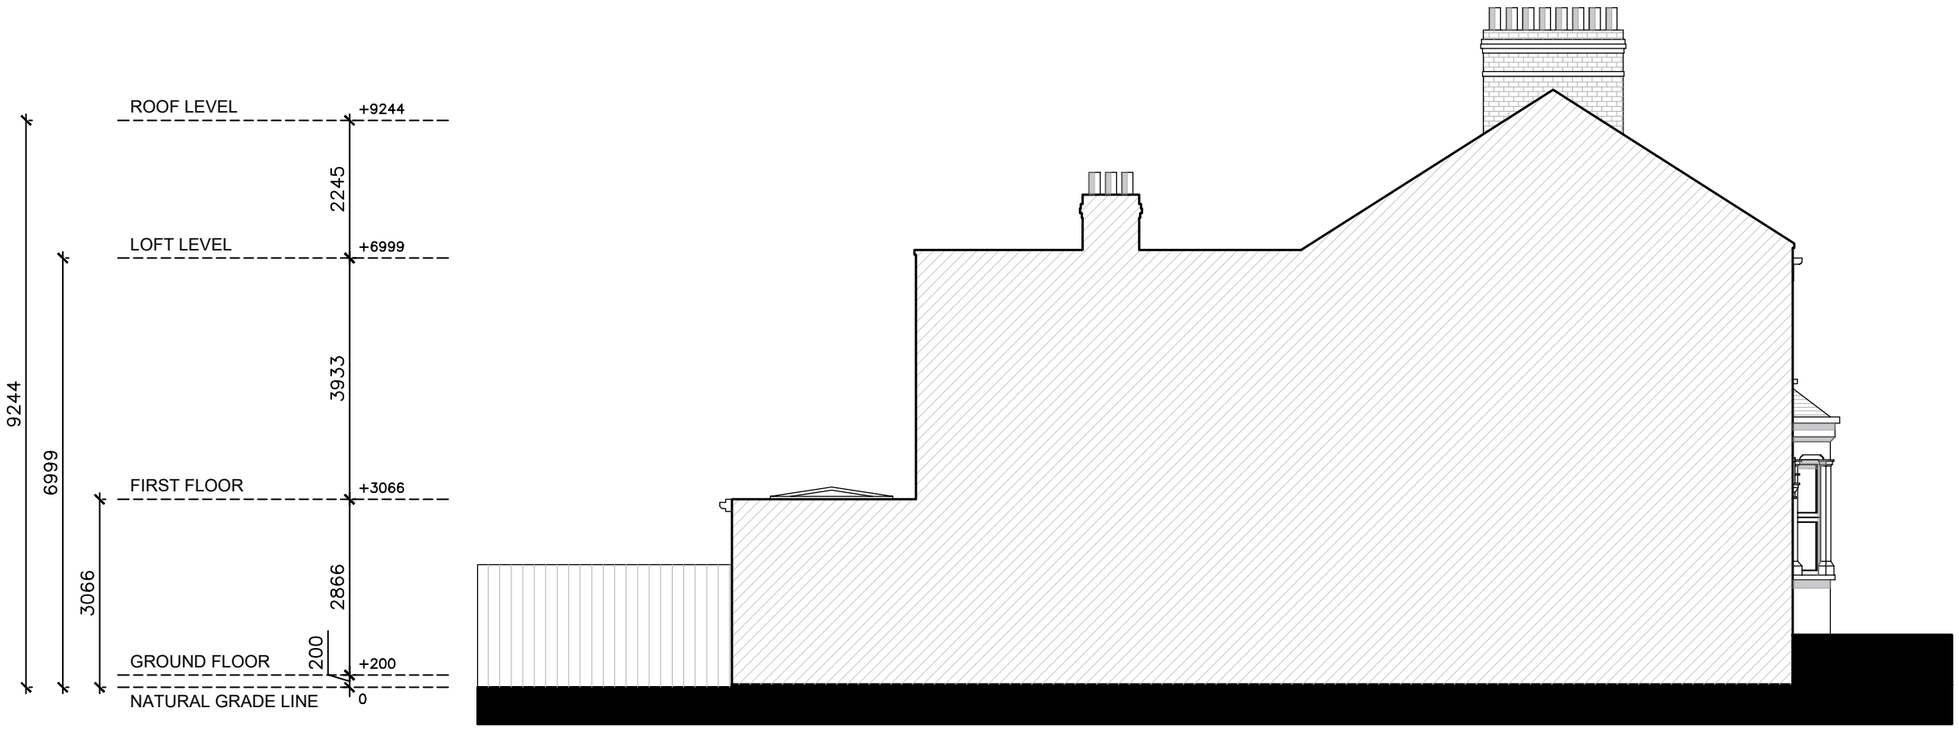

SOUTH-WEST ELEVATION (RIGHT SIDE ELEVATION)

0 1m 5m 10m

Written dimensions to be taken in preferences to scaled dimensions. The Contractor is responsible for checking all dimensions before work starts.

All work is to be carried out to the requirements, and to the satisfaction of the Local Authority.
These drawings are for planning purposes only

Any discrepancies to be brought to the attention of Star Plans Consultants immediately.

Description

Rev	Date	Description	by	chk

STAR PLANS
where millimeters matter
76 Steli Ave. Canvey Island SS8 9QF
01268 914 125 · info@starplans.co.uk
Architecture I Planning

Client
Mr. Vizel

Project
87 Gladesmore Rd, London,
N15 6TL, UK

Title
Proposed Right Side Elevation

Date: 09.01.2023
Scale: 1:100@A3
Drawing No. 613 P004
Rev:

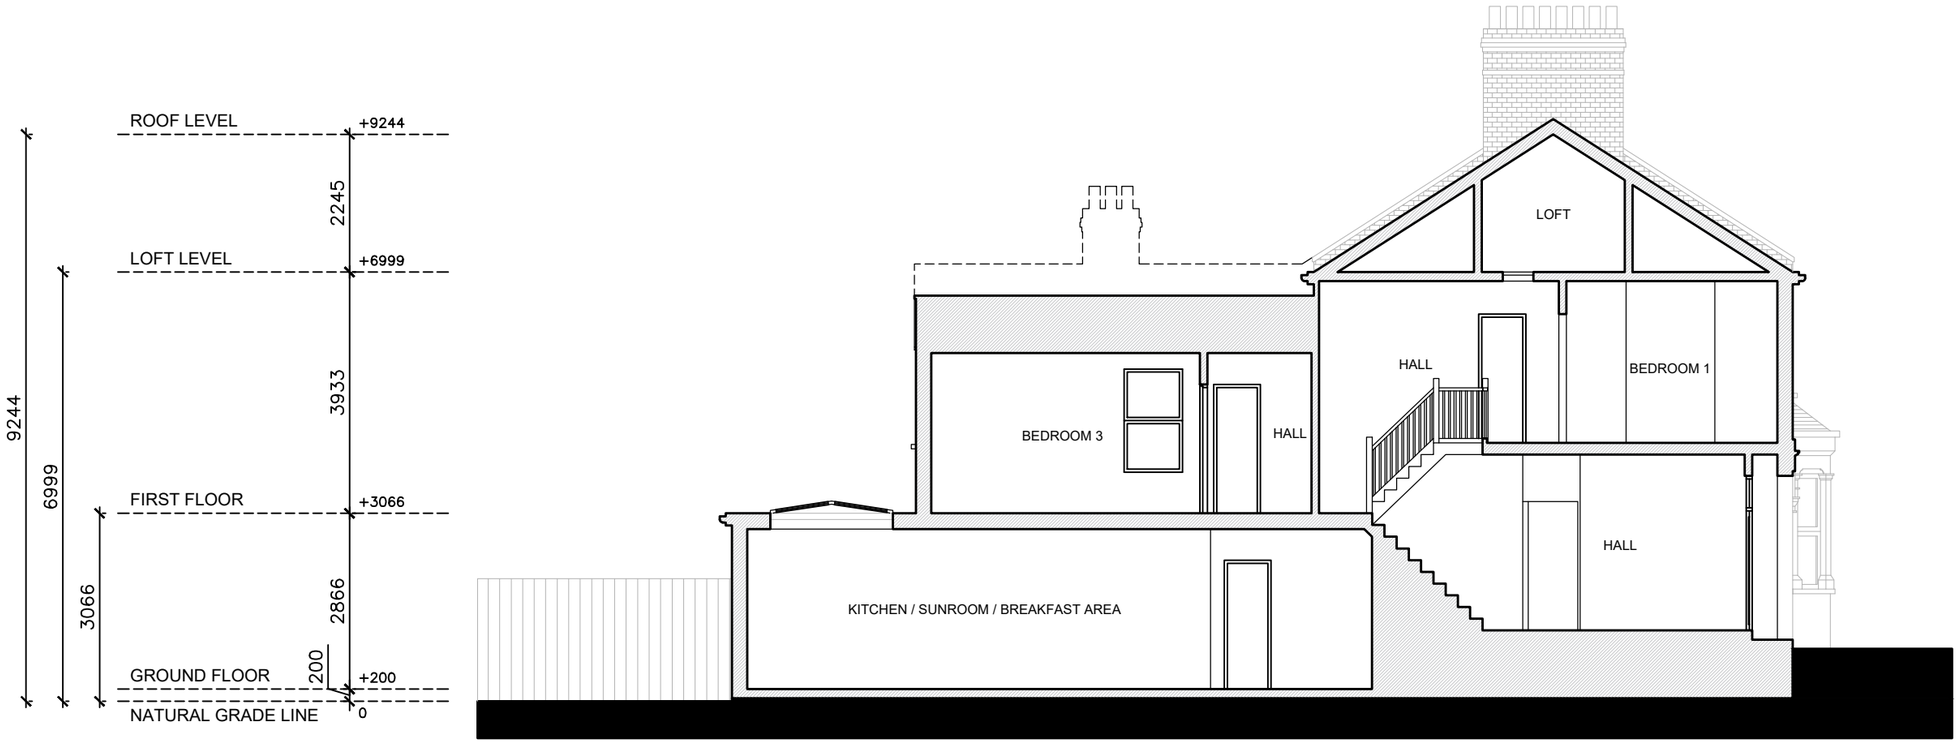

SECTION AA

0 1m 5m 10m

Written dimensions to be taken in preferences to scaled dimensions. The Contractor is responsible for checking all dimensions before work starts.

All work is to be carried out to the requirements, and to the satisfaction of the Local Authority.
These drawings are for planning purposes only

Any discrepancies to be brought to the attention of Star Plans Consultants immediately.

Description

Rev	Date	Description	by	chk

STAR PLANS
where millimeters matter
76 Steli Ave. Canvey Island SS8 9QF
01268 914 125 · info@starplans.co.uk
Architecture I Planning

Client
Mr. Vizel

Project
87 Gladesmore Rd, London,
N15 6TL, UK

Title
Proposed Section AA

Date: 09.01.2023
Scale: 1:100@A3
Drawing No. 613 P005
Rev:

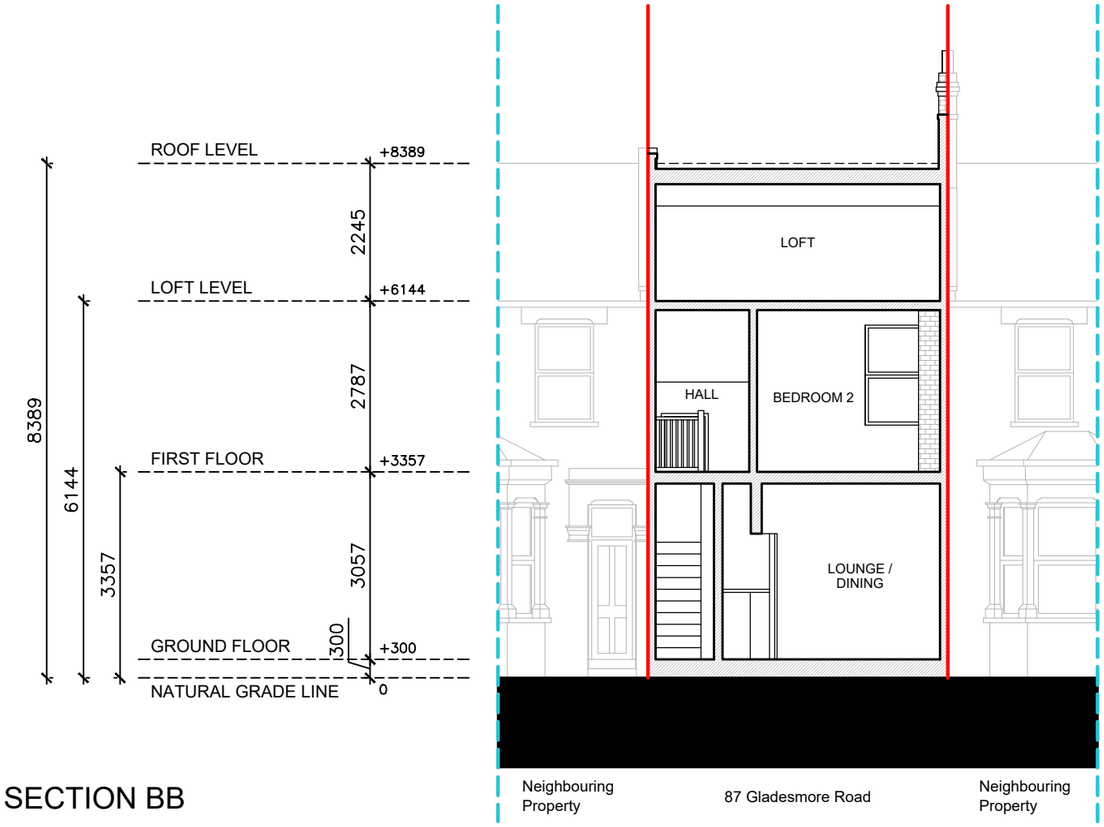

SECTION BB

0 1m 5m 10m

Written dimensions to be taken in preferences to scaled dimensions. The Contractor is responsible for checking all dimensions before work starts.

All work is to be carried out to the requirements, and to the satisfaction of the Local Authority.
These drawings are for planning purposes only

Any discrepancies to be brought to the attention of Star Plans Consultants immediately.

Description

Rev	Date	Description	by	chk

STAR PLANS
where millimeters matter
76 Steli Ave. Canvey Island SS8 9QF
01268 914 125 · info@starplans.co.uk
Architecture I Planning

Client
Mr. Vizel

Project
87 Gladesmore Rd, London, N15 6TL, UK

Title
Proposed Section BB

Date: 09.01.2023
Scale: 1:100@A3
Drawing No. 613 P006
Rev:

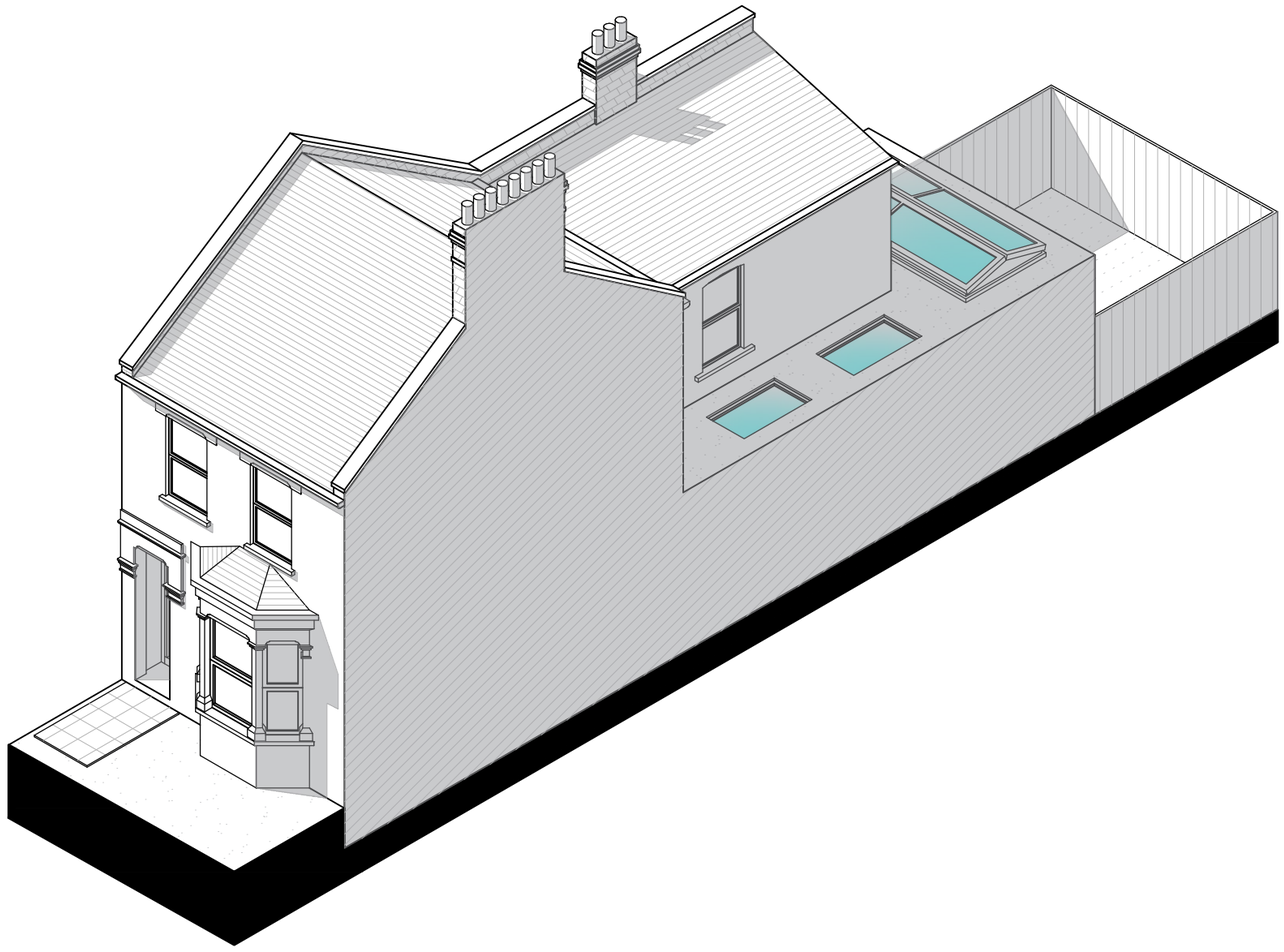

VIEW FROM FRONT

0 1m 5m 10m

Written dimensions to be taken in preferences to scaled dimensions. The Contractor is responsible for checking all dimensions before work starts.

All work is to be carried out to the requirements, and to the satisfaction of the Local Authority.
These drawings are for planning purposes only

Any discrepancies to be brought to the attention of Star Plans Consultants immediately.

Description

Rev	Date	Description	by	chk

STAR PLANS
where millimeters matter

76 Steli Ave. Canvey Island SS8 9QF
01268 914 125 · info@starplans.co.uk

Architecture I Planning

Client

Mr. Vizel

Project

87 Gladesmore Rd, London,
N15 6TL, UK

Title

Proposed Isomteric View

Date:	09.01.2023	Rev:
Scale:	1:100@A3	
Drawing No. 613	P007	

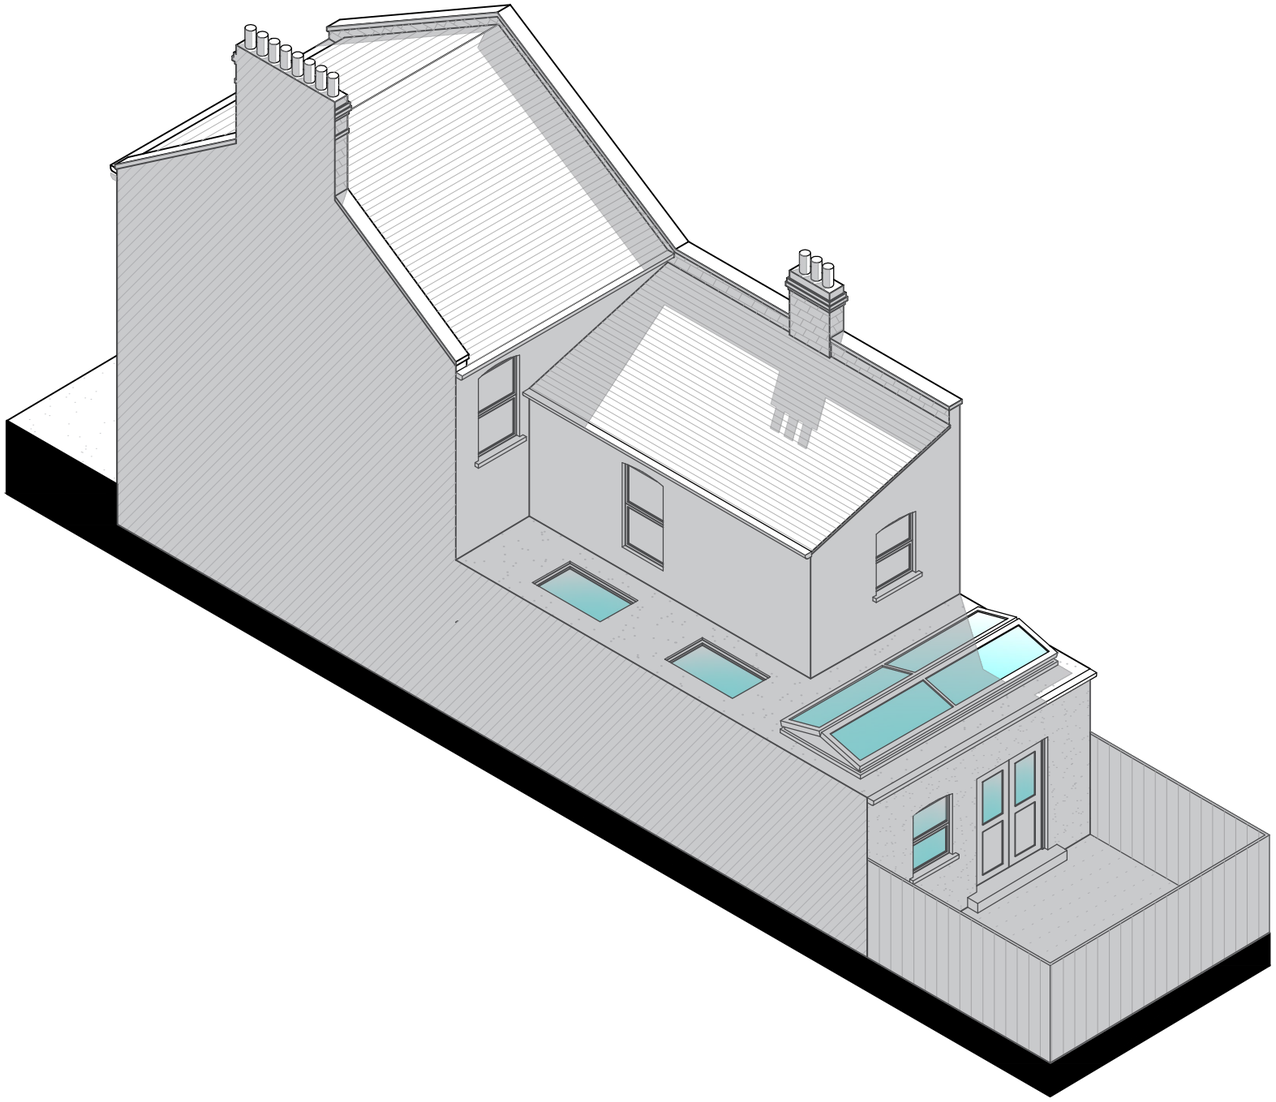

VIEW FROM REAR

0 1m 5m 10m

Written dimensions to be taken in preferences to scaled dimensions. The Contractor is responsible for checking all dimensions before work starts.

All work is to be carried out to the requirements, and to the satisfaction of the Local Authority.
These drawings are for planning purposes only

Any discrepancies to be brought to the attention of Star Plans Consultants immediately.

Description

Rev	Date	Description	by	chk

STAR PLANS
where millimeters matter

76 Steli Ave. Canvey Island SS8 9QF
01268 914 125 · info@starplans.co.uk

Architecture I Planning

Client
Mr. Vizel

Project
87 Gladesmore Rd, London,
N15 6TL, UK

Title
Proposed Isometric Drawing

Date: 09.01.2023
Scale: 1:100@A3
Drawing No. 613 P008
Rev: