

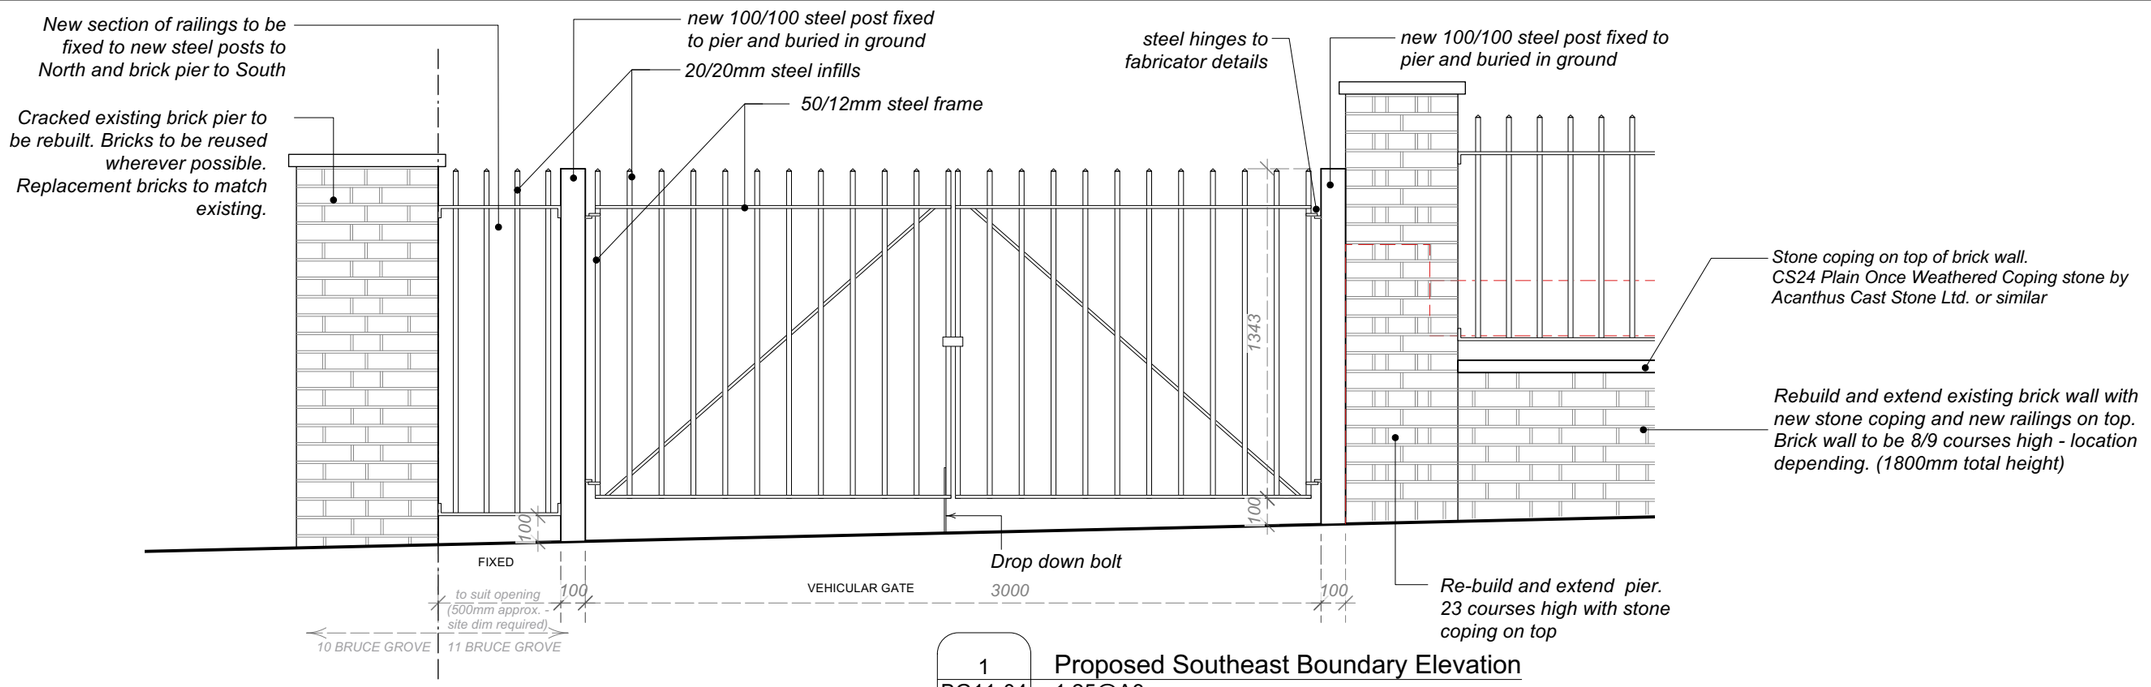


1 BG11-04 — Proposed Southeast Boundary Elevation
1:25@A3

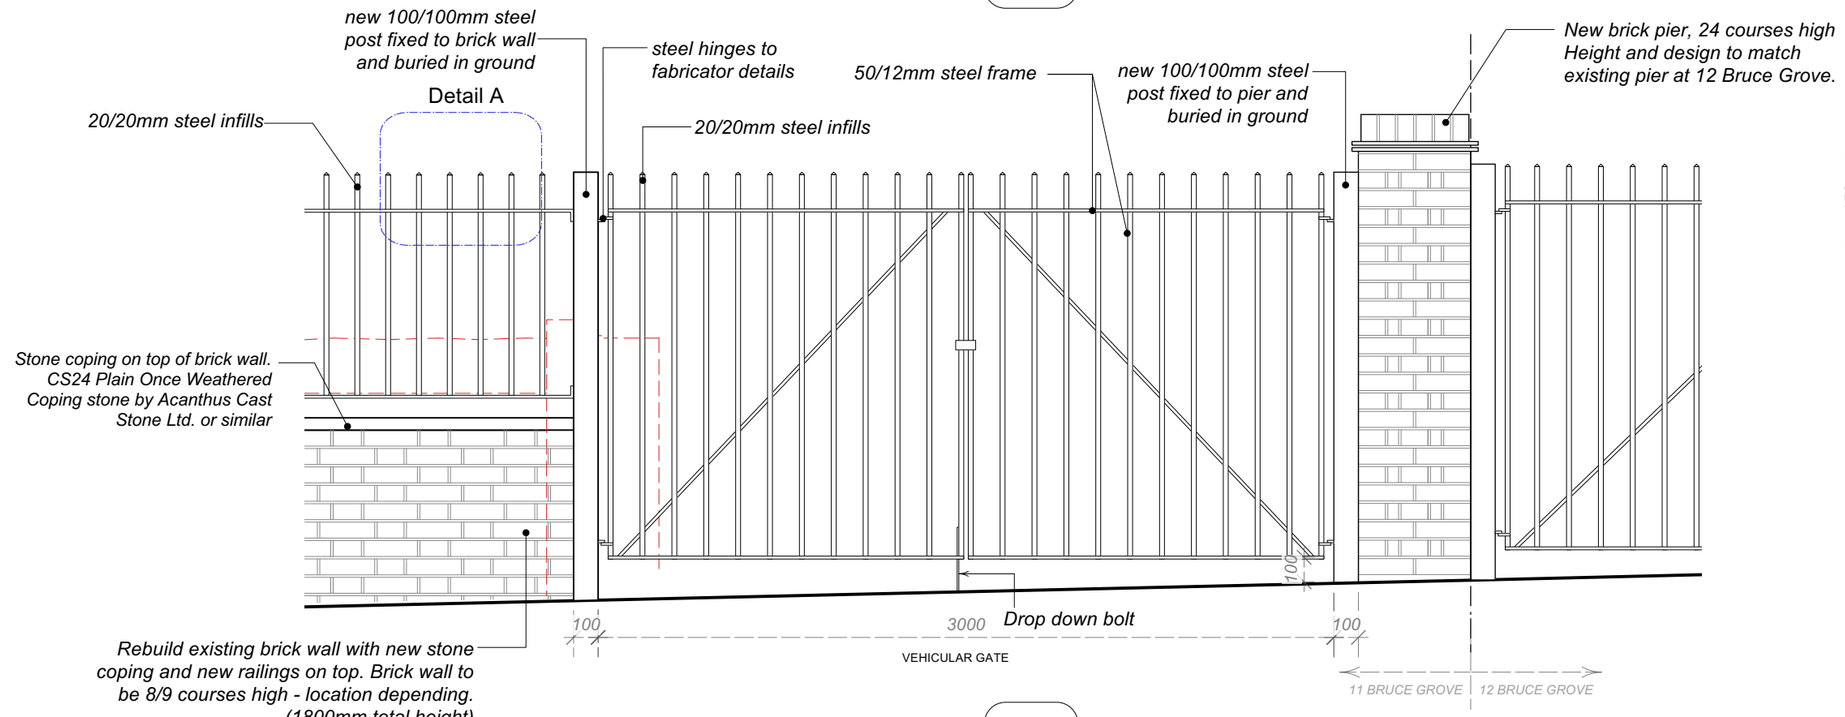

2 BG11-04 — Proposed Northeast Boundary Elevation
1:25@A3

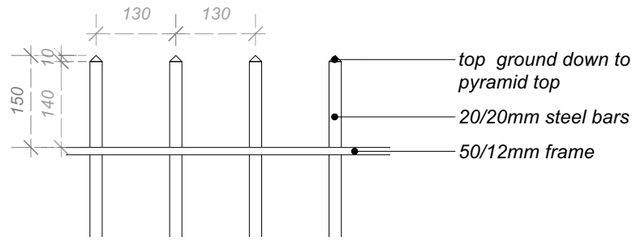

3 BG11-04 — Detail A
1:10@A3

0 500 1000 1500 2000 2500 mm

0 50 150 250 350 450 550 mm

Notes

1. Lockable latch to vehicular gates. Padlock to be supplied by tenant;
2. Upper part of gates and railing to be lined (see above); Bottom to be 100mm above finished level;

Revisions

A	29/03/2023	Drawing update
B	07/04/2023	Notes updated
C	19/04/2023	Notes updated
D	29/06/2023	Drawing and notes updated
E	03/08/2023	Drawing updated - new vehicular gate added

Haringey Heritage Action Zone

Proposed Vehicular Gates Design

11 Bruce Grove

ROGER MEARS ARCHITECTS LLP
Union Chapel, Compton Avenue London N1 2XD
rma@rmears.co.uk tel 020 7359 8222
www.rmears.co.uk
© Roger Mears Architects LLP 2022

Date	Scale	Job No.	Code	Dwg No.	Rev.
Jan 2022	various@ A3	2141		**BG11-04**	E