


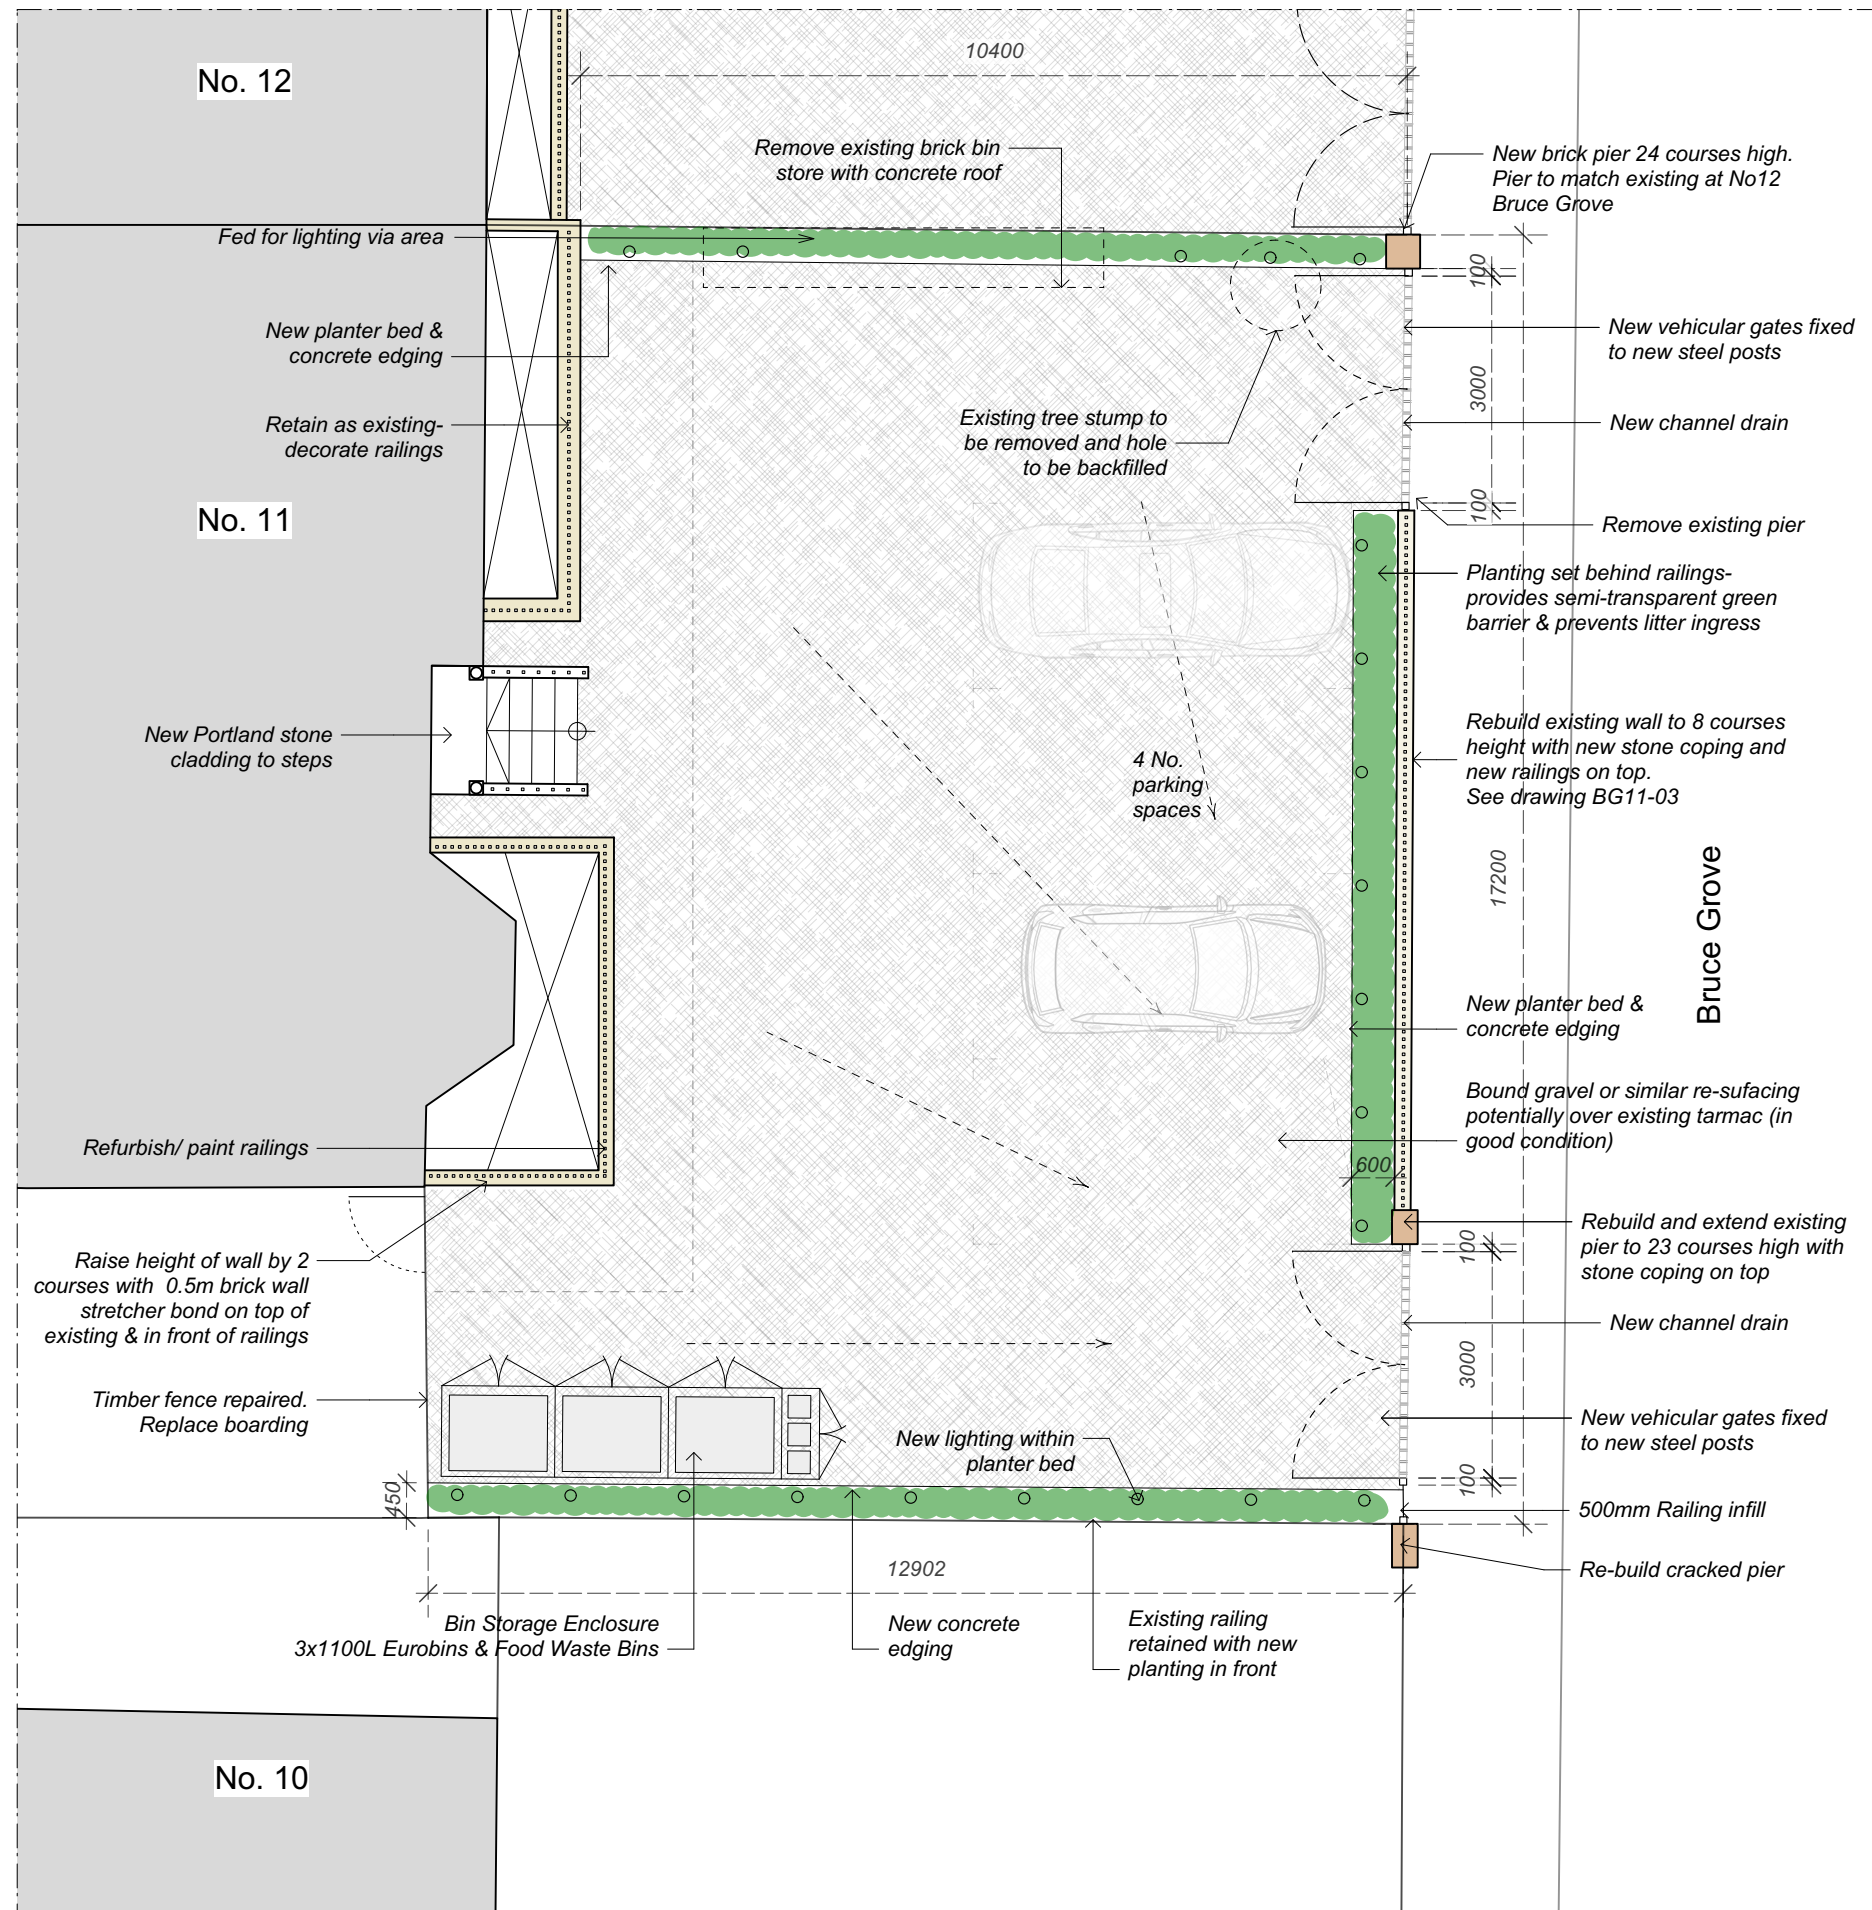

01 11 Bruce Grove Plan
BG11-02 1:100@A3; 1:50@A1