



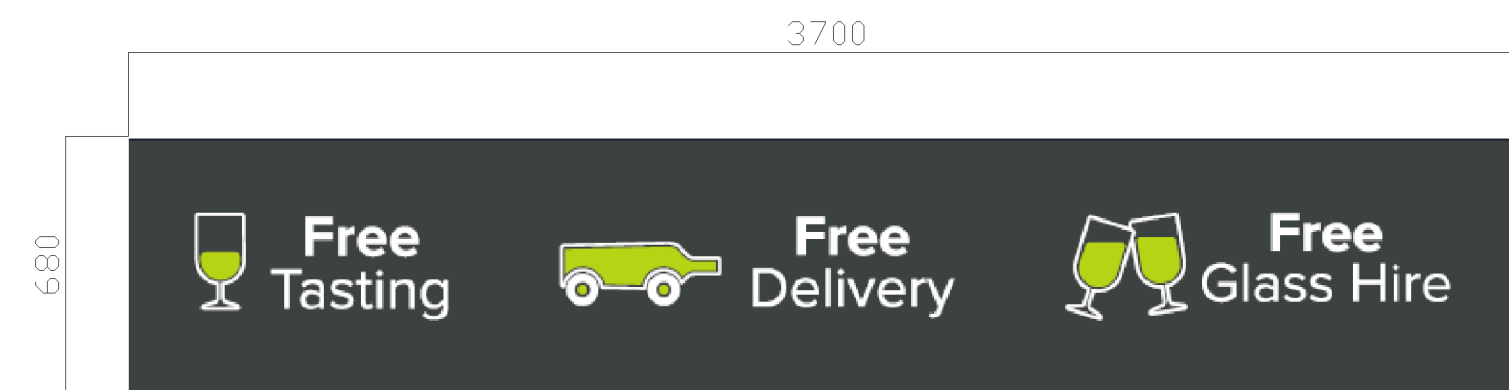

Type 1
Fascia sign
Scale 1:20

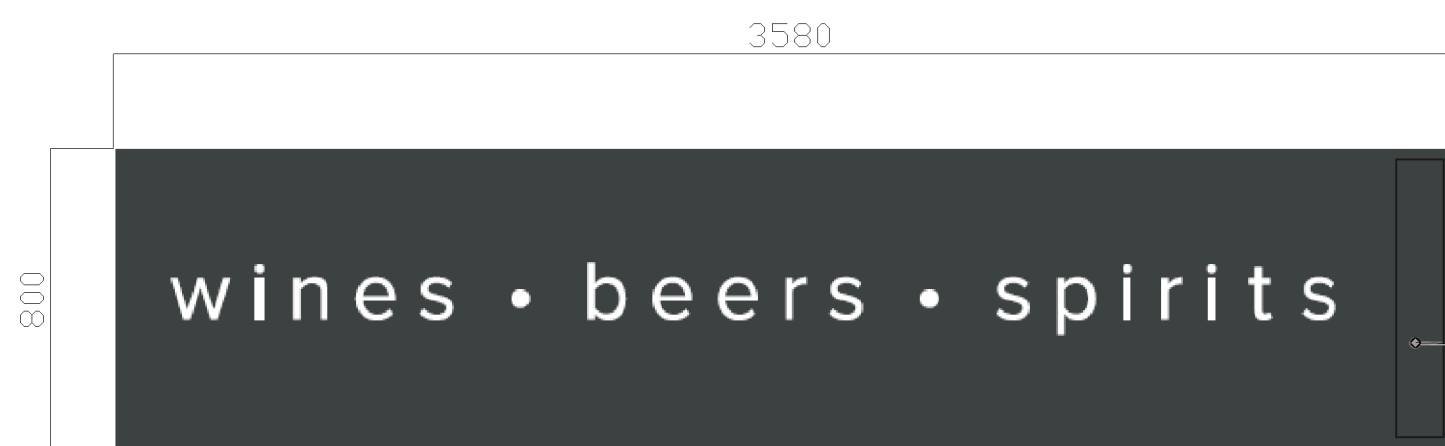



Type 2
Fascia sign
Scale 1:20



Type 3
Fascia sign
Scale 1:20




Type 4
Fascia sign
Scale 1:20

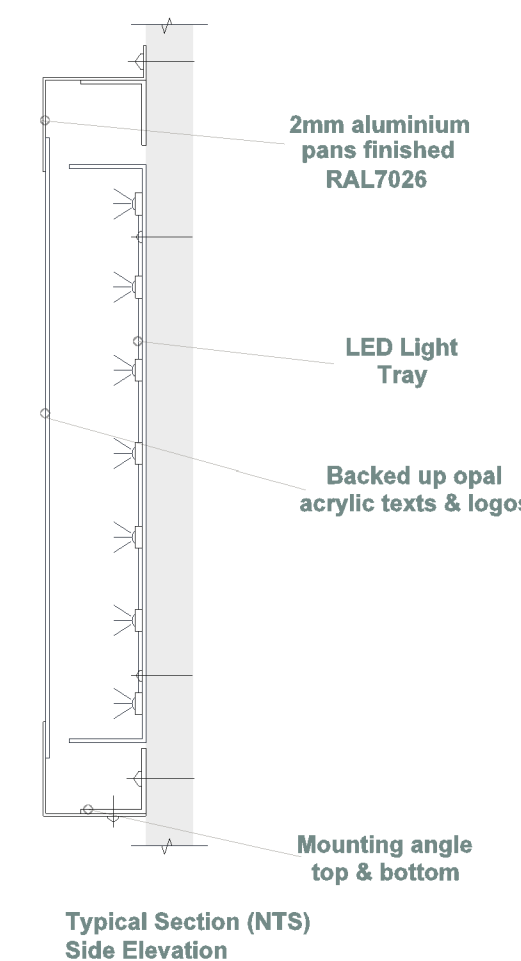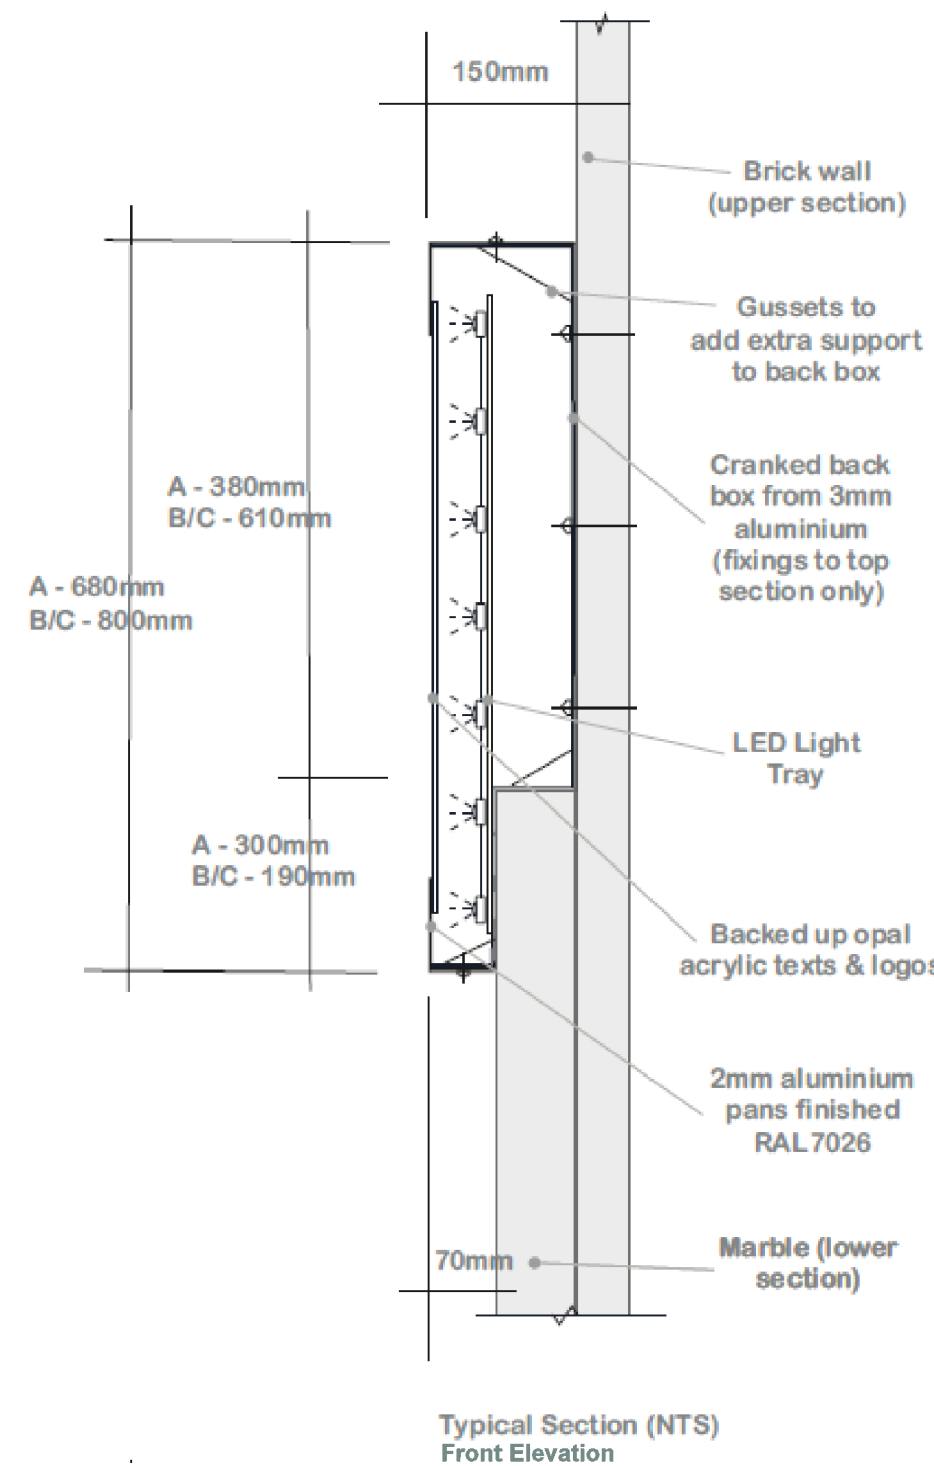


NOTE : This drawing is subject to copyright, no portion is to be used without prior consent. This scheme is subject to Town Planning, Building Regulations and all other necessary consents. Dimensions, Areas and levels where given are subject to a site survey and are to be checked on site prior to construction.

This project falls under the Construction Design and Management Regulations 2015 whether domestic or commercial. As the client you have specific duties under these regulations. These duties are a legal requirement. For information on your responsibilities please go to www.HSE.gov.uk then CDM Regulations 2015.

15m @1:20

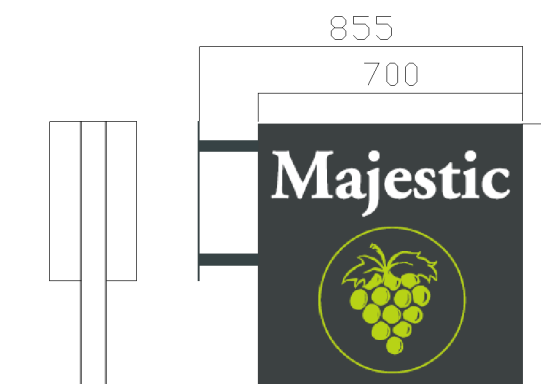

Left Hand Side

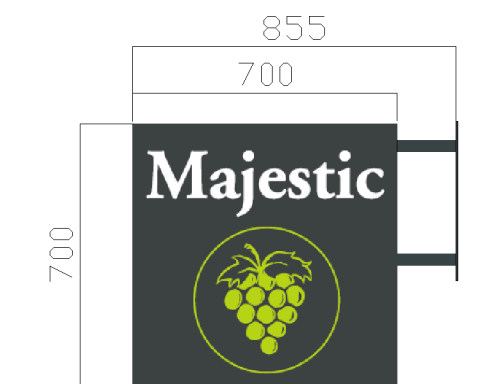


Right Hand Side

Type 5
Projector sign Scale 1:20



Type 6
Signage to windows
Scale 1:20

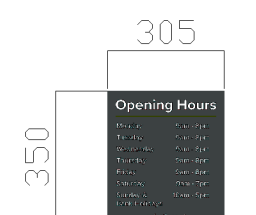

Type 7
Signage to door
Scale 1:20

Rev	Date	Amendments
B	11/09/2023	Amendments to sigange

bwp bourne wood partnership
SALISBURY HALL, LONDON COLNEY, SL ALBANS, HERTFORDSHIRE, AL2 1BU.
Tel:01727 821587 Email:admin@bournewp.co.uk
www.bournewp.co.uk

Client / Project:
Majestic Wines
33-35 Crouch End Hill,
London,
N8 8DH

Drawing Title:
**Signage drawing
OPT 2**

Drawn By:	Date: July 2023
Scale: 1:100	Size: A1
Job / Drawing Number: 2181-PD04	Revision: B

Project Management And Cost Control Of Construction Projects