


Do not scale from this drawing.
All dimensions to be checked on site.

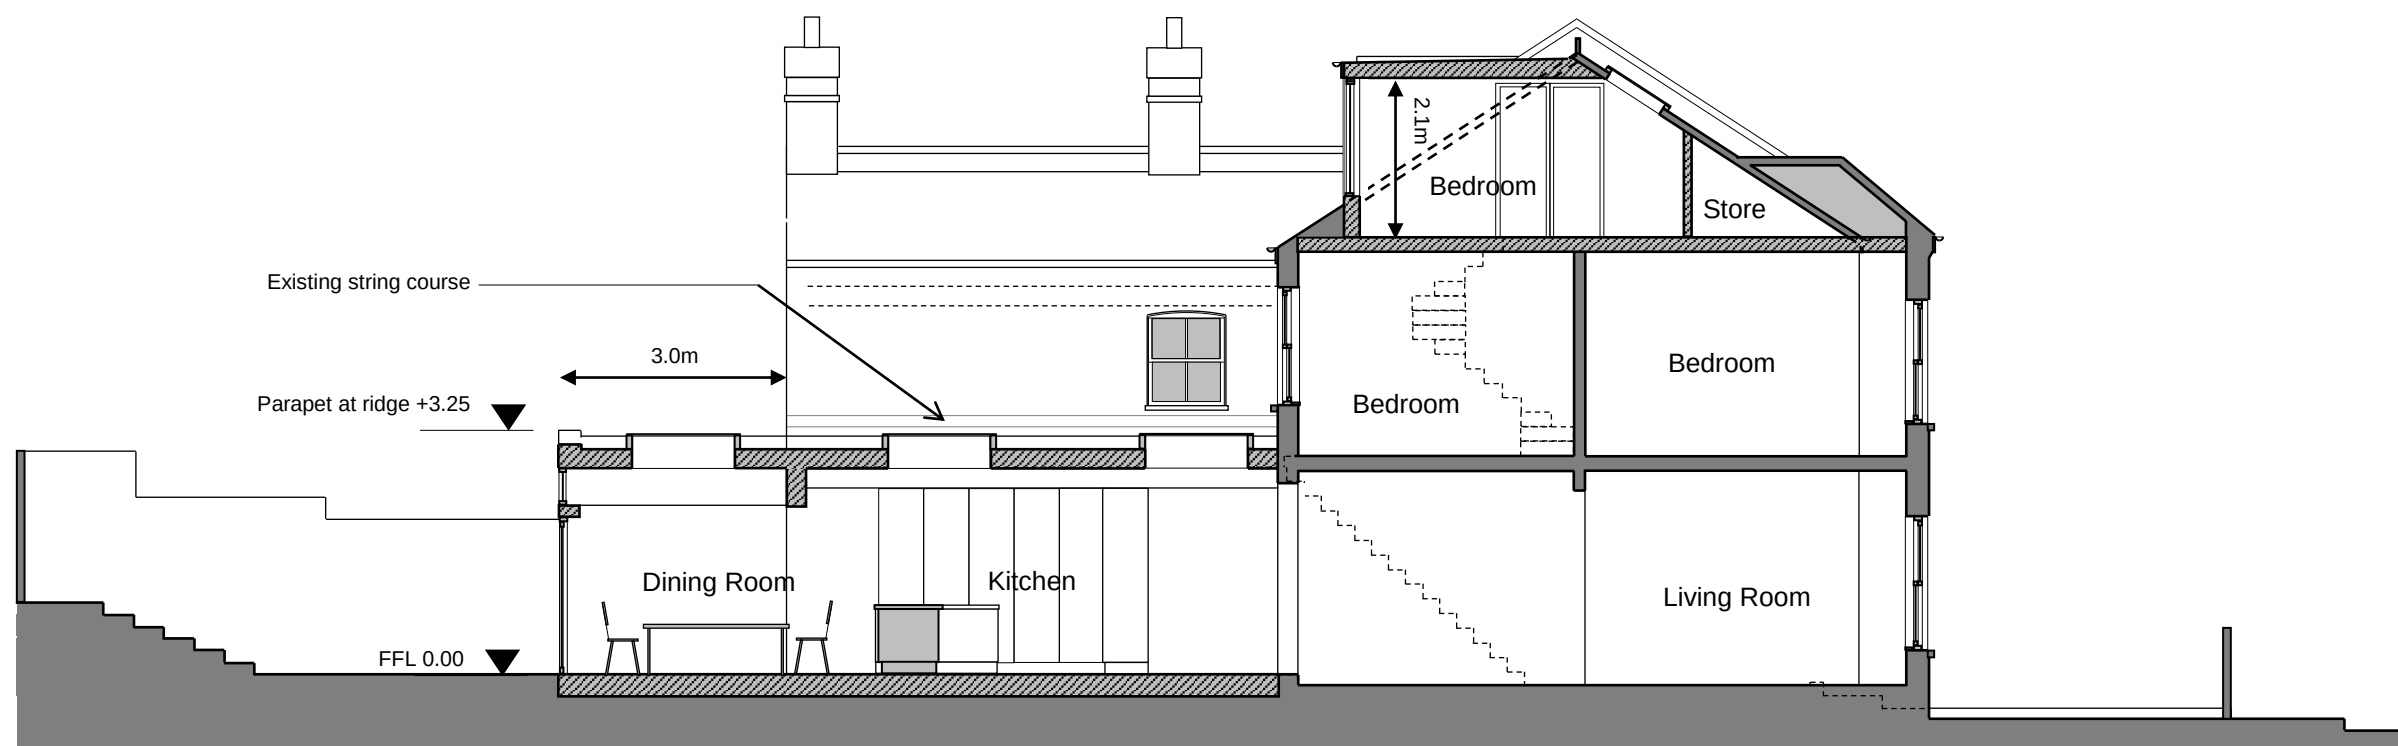

Section B-B



Section A-A

C - 05/09/23 – Dormer & ground floor
extension roof amended
B – 10/05/23 – Minor update
A – 02/05/23 – Initial issue