



Do not scale from this drawing.
All dimensions to be checked on site.

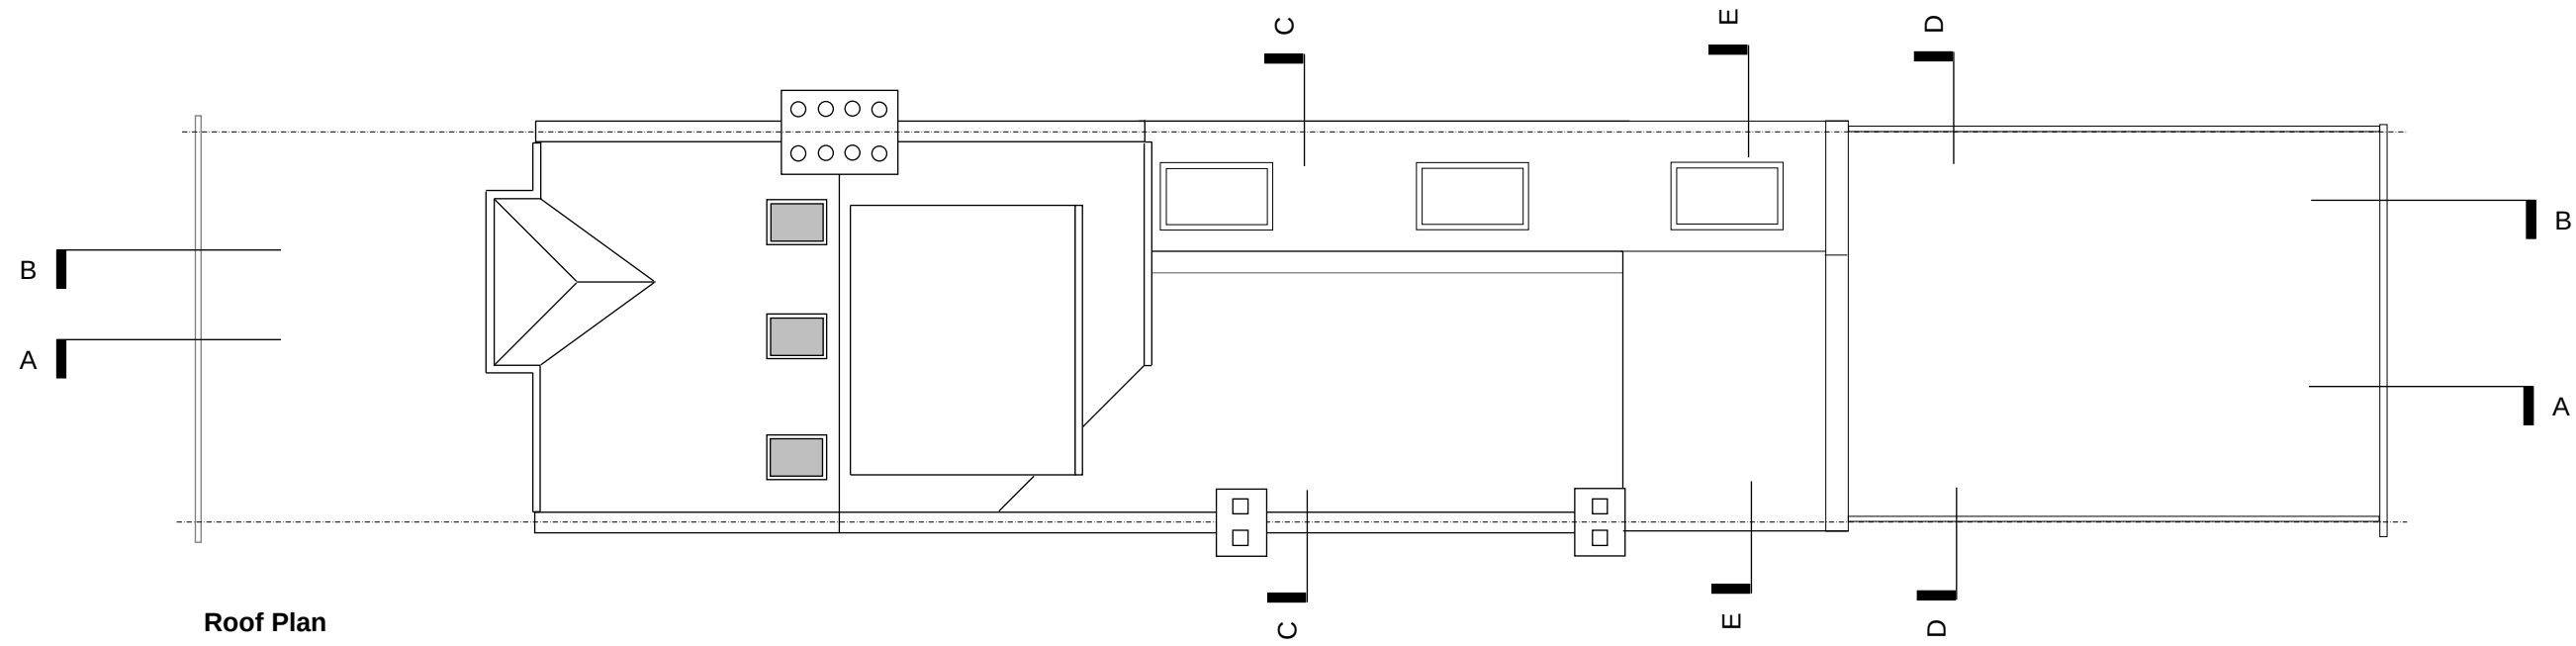



Roof Plan

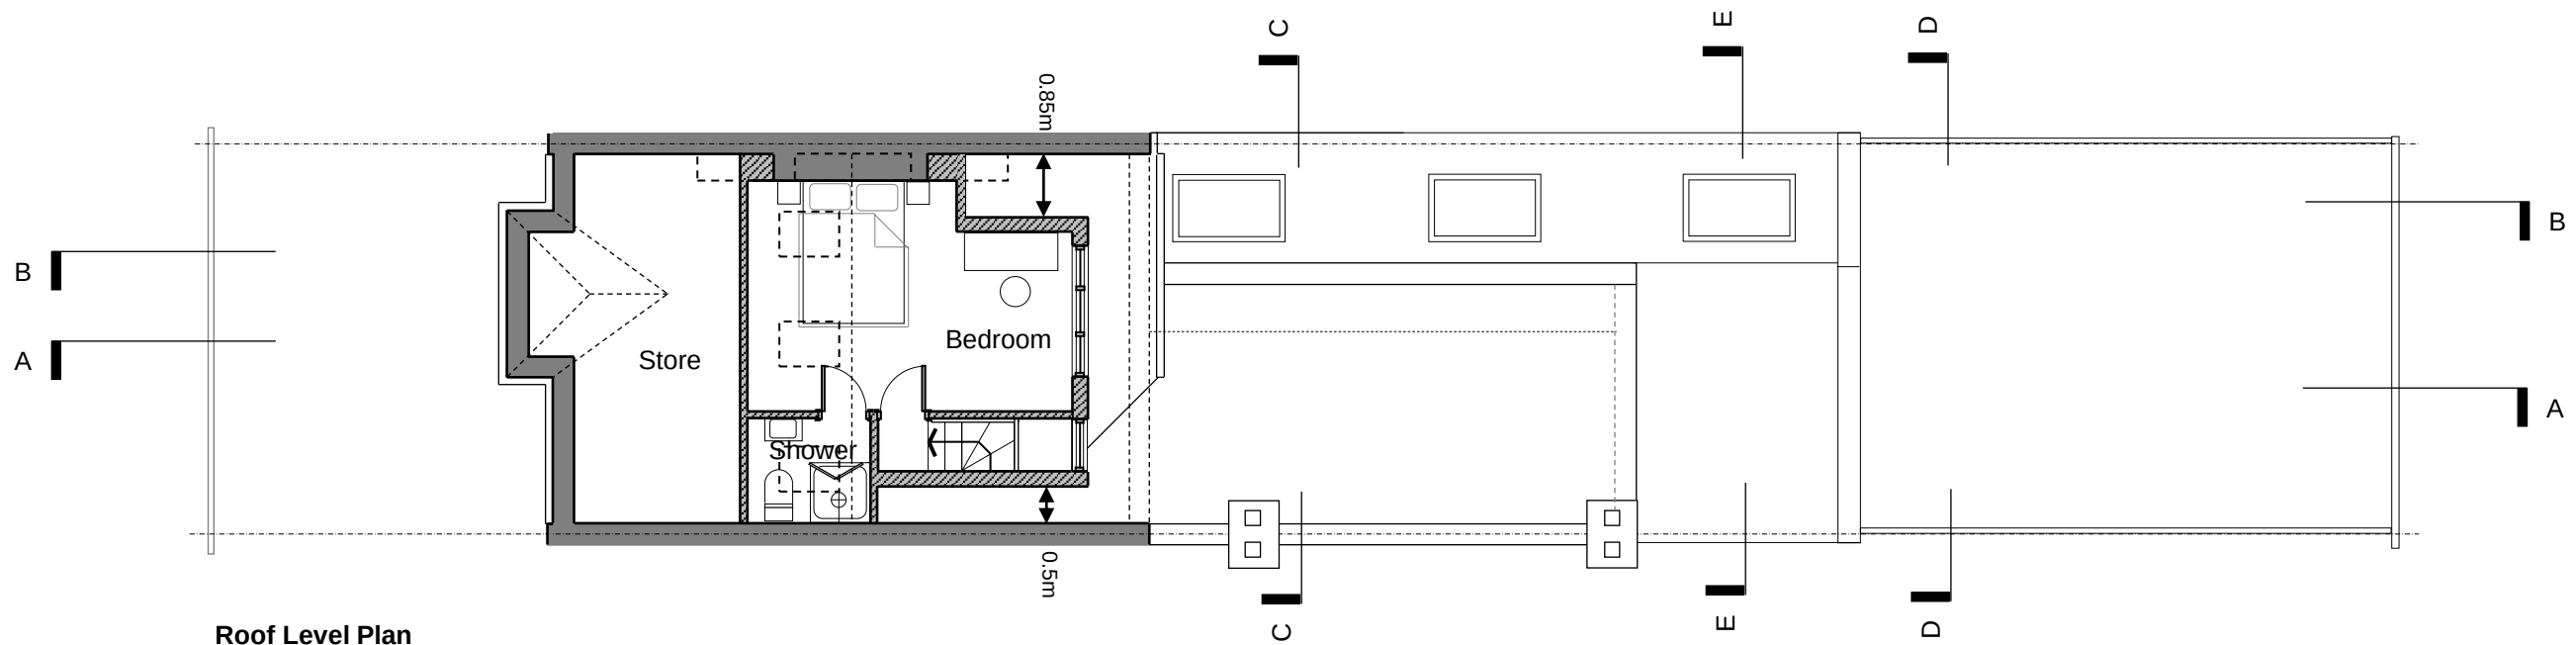

Roof Level Plan

C – 05/09/23 – Dormer design amended
B – 10/05/23 – Minor update
A – 02/05/23 – Initial issue

Leckenby Architecture
www.leckenbyarchitecture.com
351 Victoria Park Road, London E9 5DX
07836 258 128

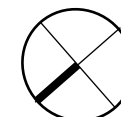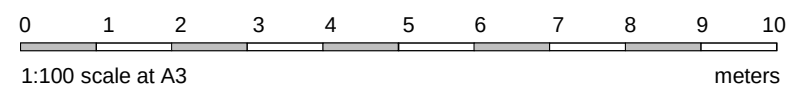

8 Bryanstone Road N8 8TN
Roof Level and Roof Plans as Proposed
1:100 Scale at A3 160 - D - 13C