



Do not scale from this drawing.
All dimensions to be checked on site.

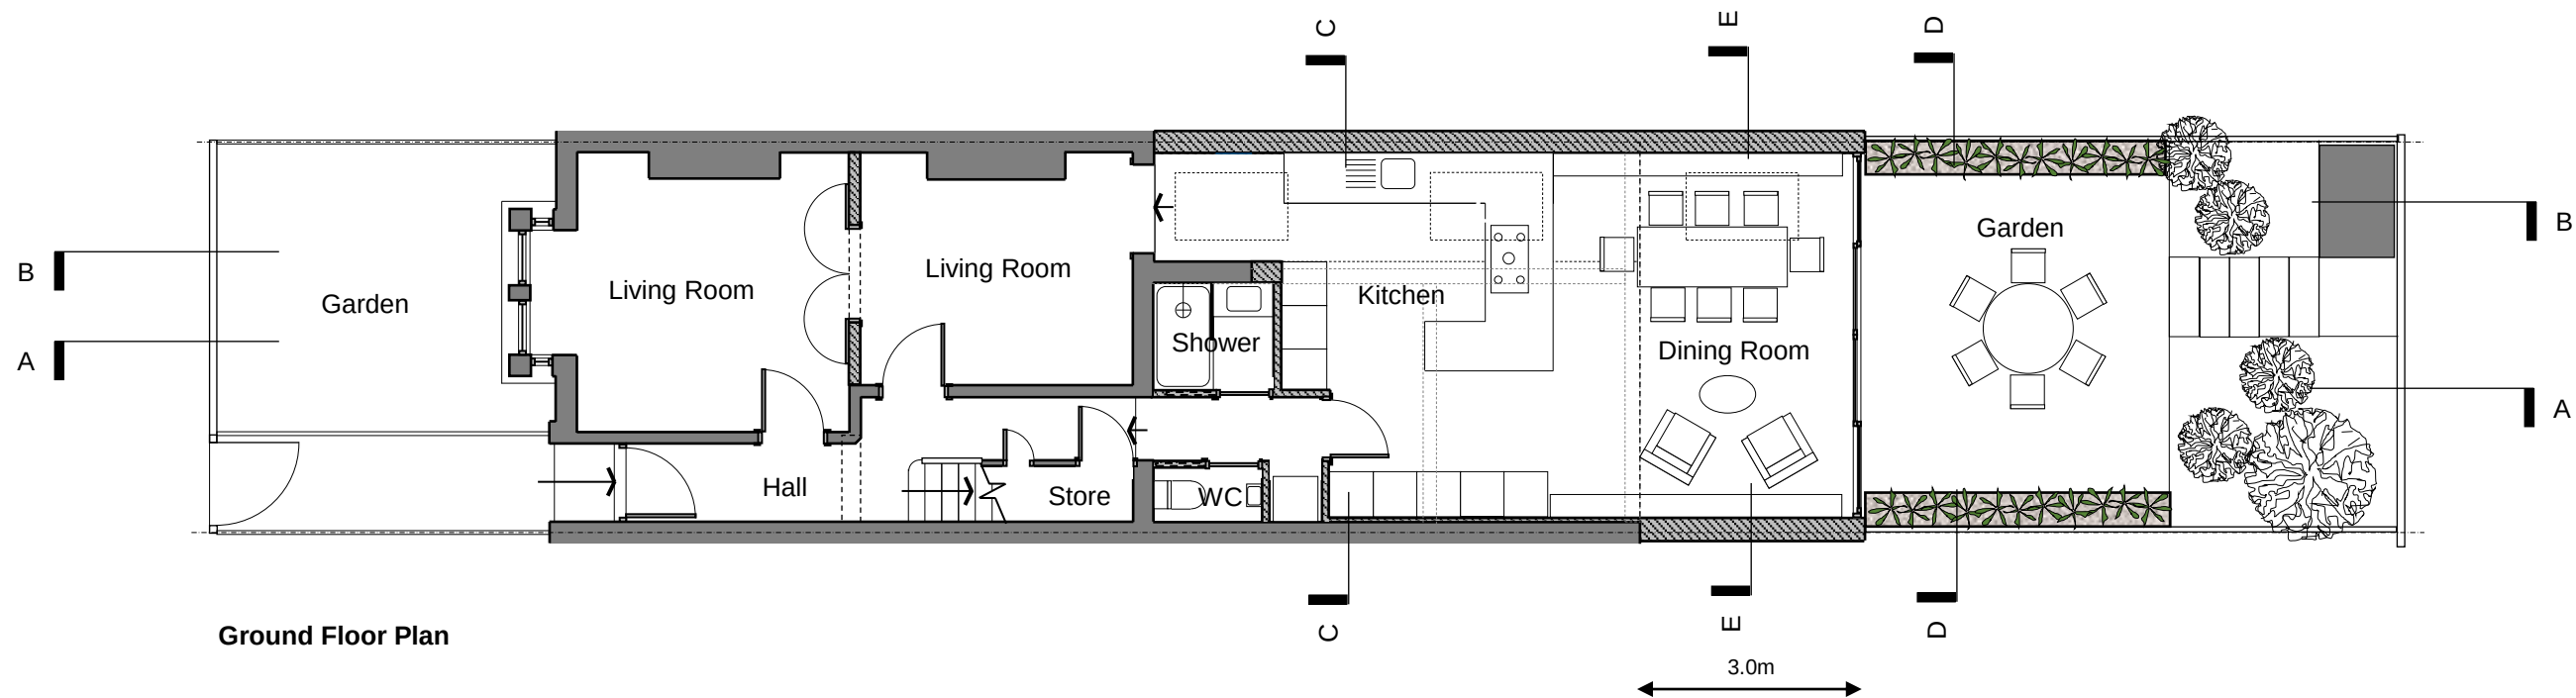

D – 06/09/23 – Minor update
C – 05/09/23 – Rear doors & loft stair
amended, green roof included
B – 10/05/23 – Minor update
A – 02/05/23 – Initial issue

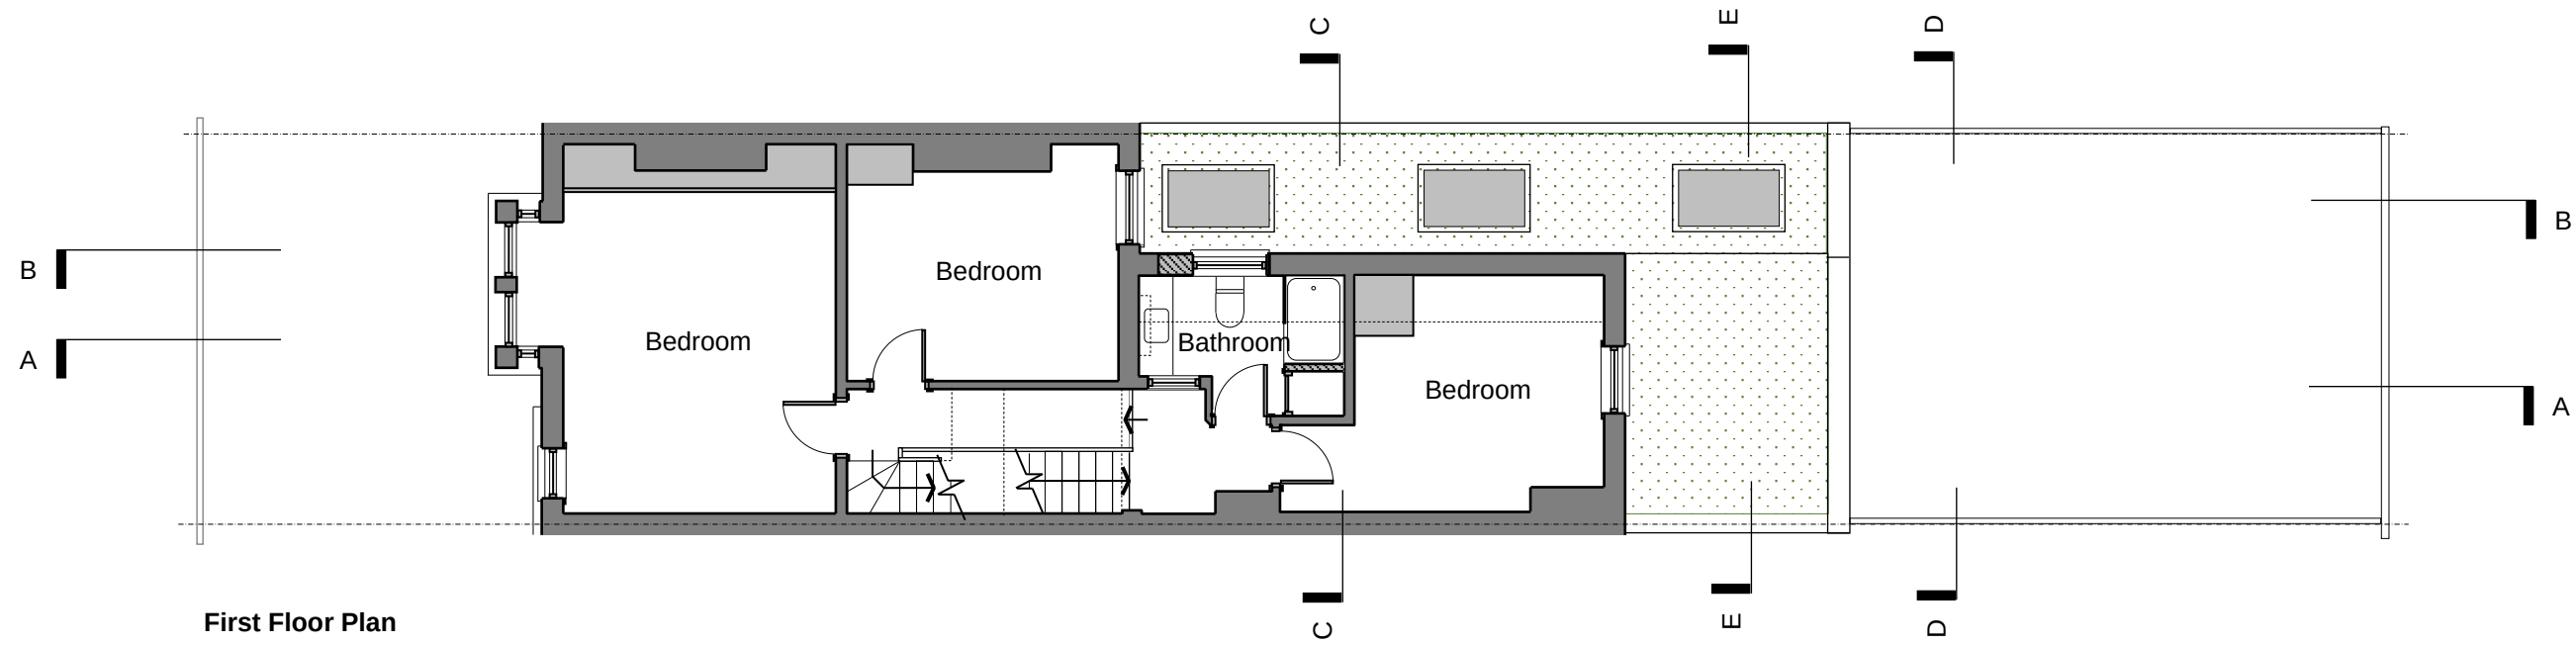