



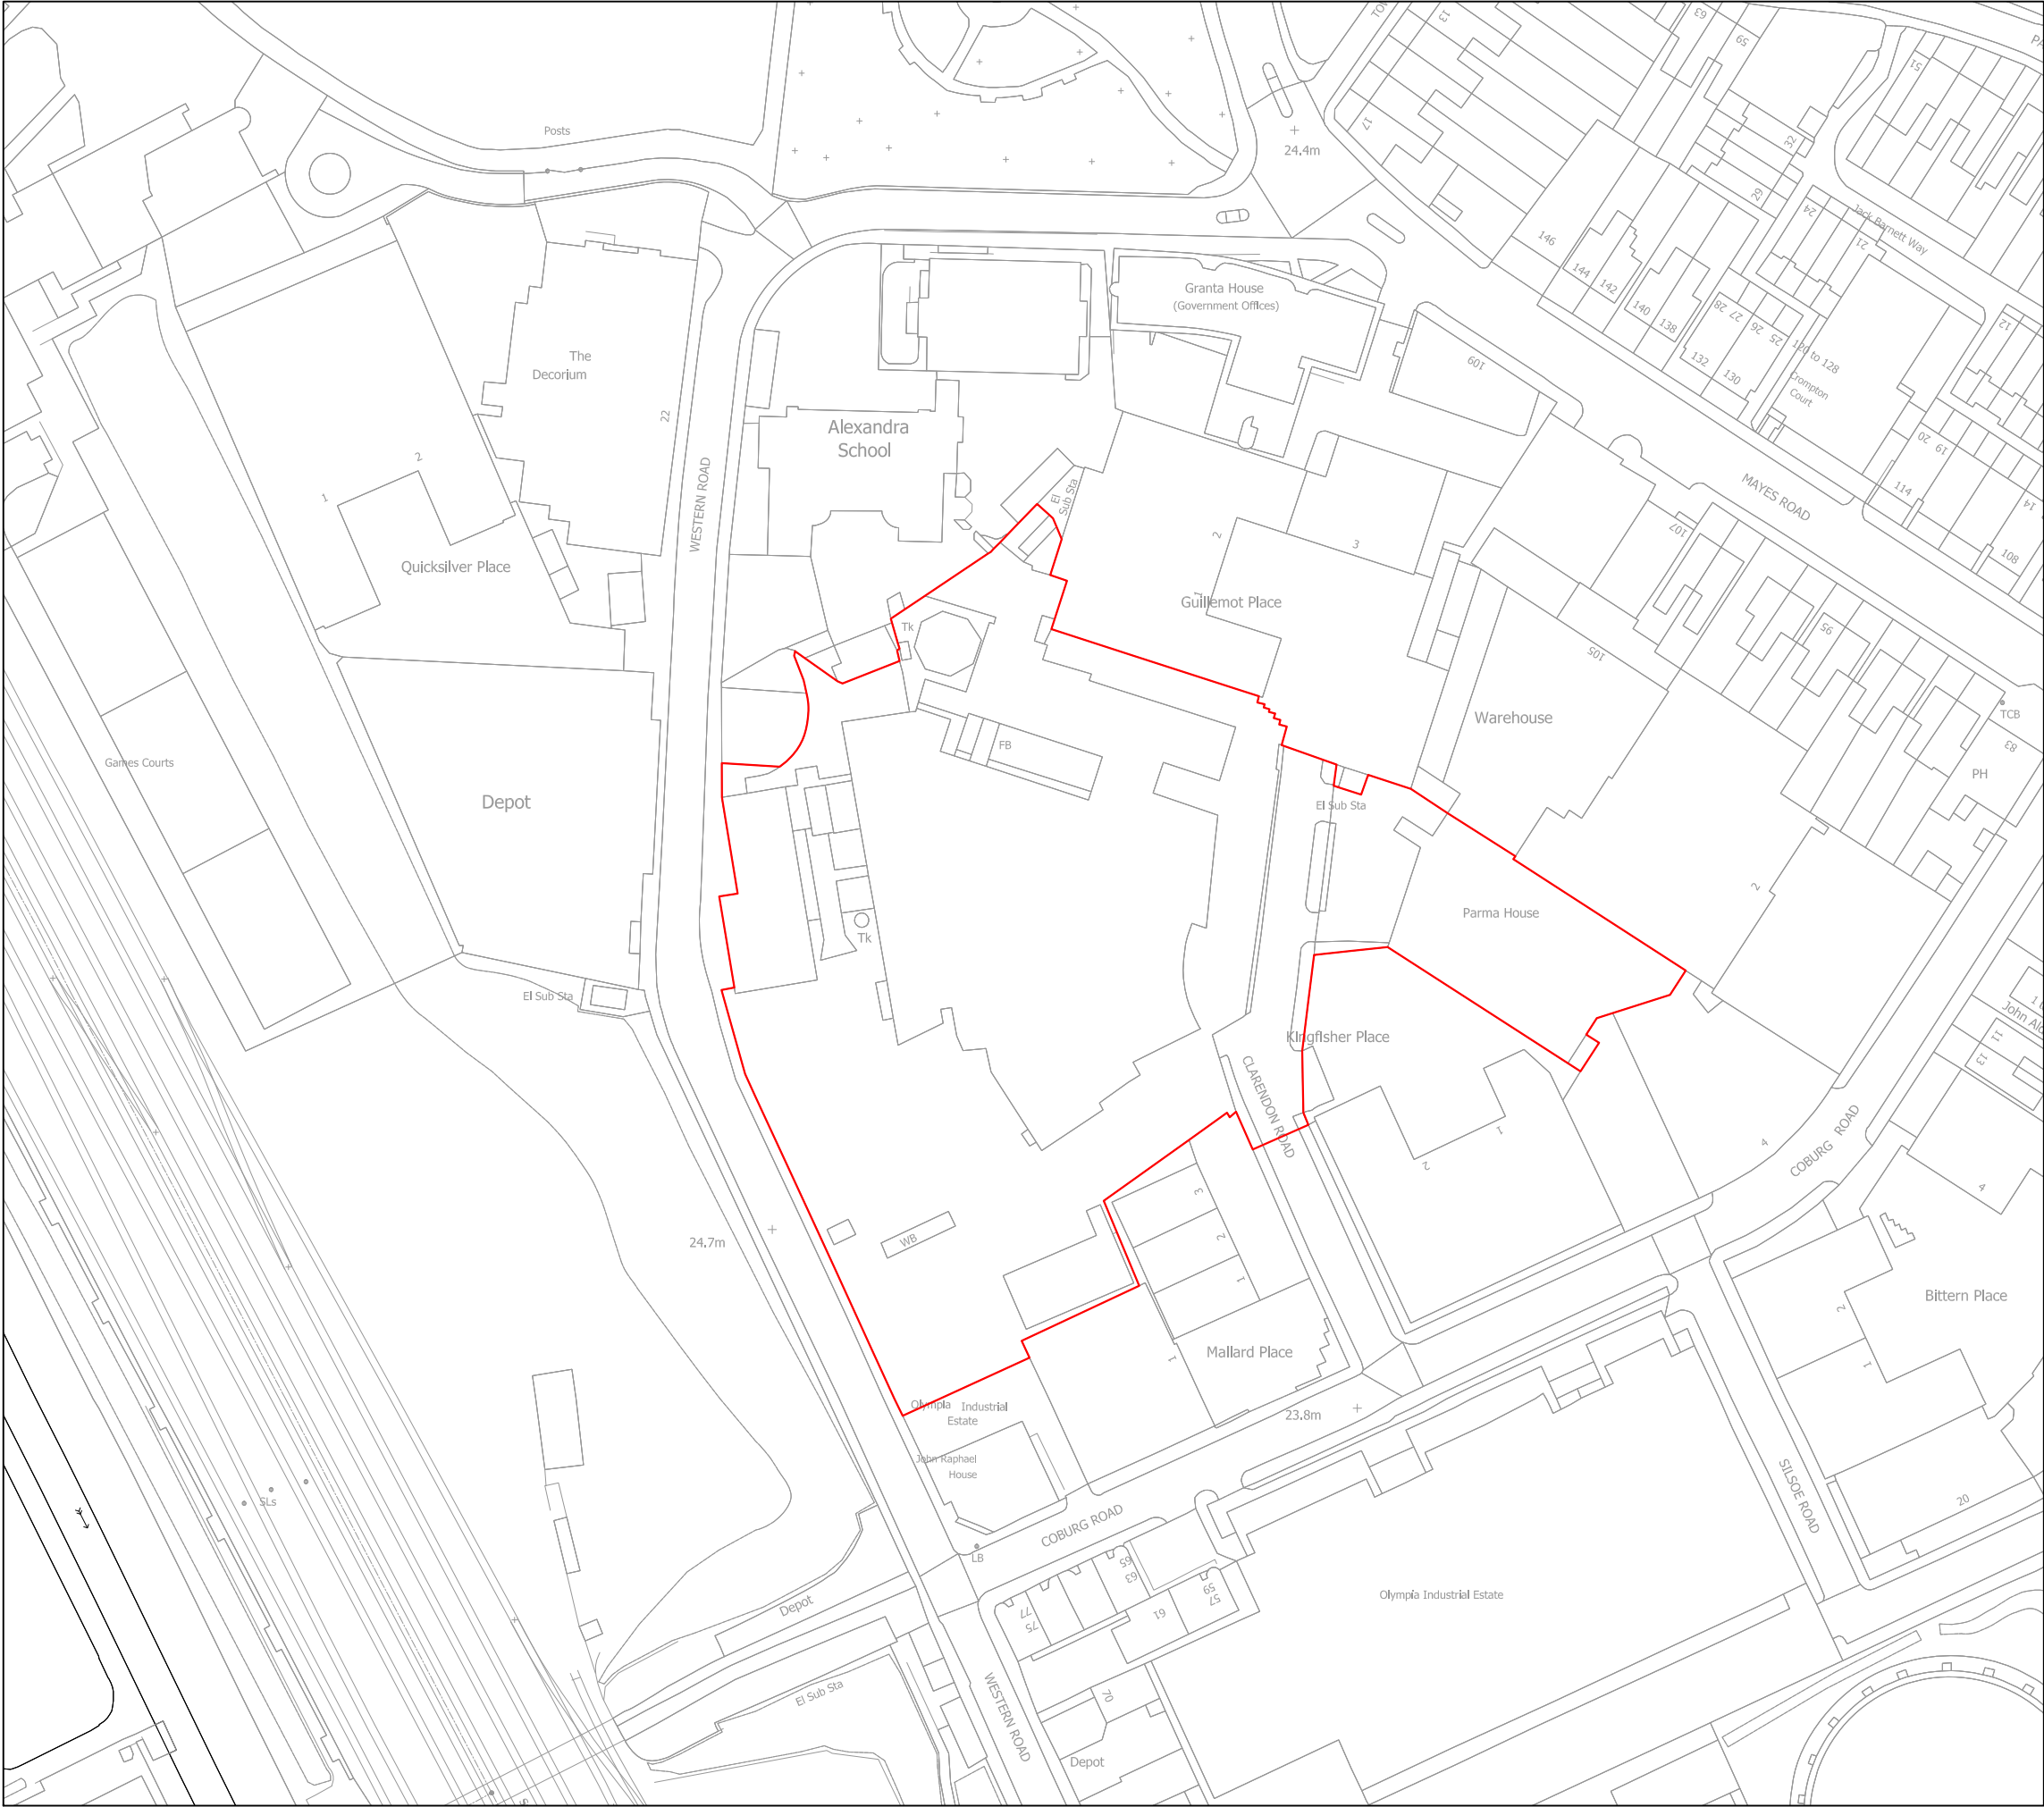

The scaling of this drawing cannot be assured


Revision	Date	Drn	Ckd
----------	------	-----	-----

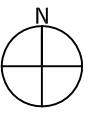

 Detailed Application Boundary Line

Project
**The Chocolate Factory
Haringey**
Drawing Title
**Red Line Drawing
Detailed Application**

Date	Scale	Drawn by	Check by
30.03.17	1:1250@A3	RA	MK
Project No	Drawing No	Revision	
25021	PL-003		

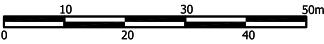

**BARTON
WILLMORE**

Planning • Master Planning & Urban Design •
Architecture • Landscape Planning & Design • Environmental
Planning • Graphic Design • Public Engagement • Research

bartonwillmore.co.uk



Offices at Bristol Cambridge Cardiff Ebbsfleet Edinburgh Leeds
London Manchester Newcastle Reading Solihull Southampton