
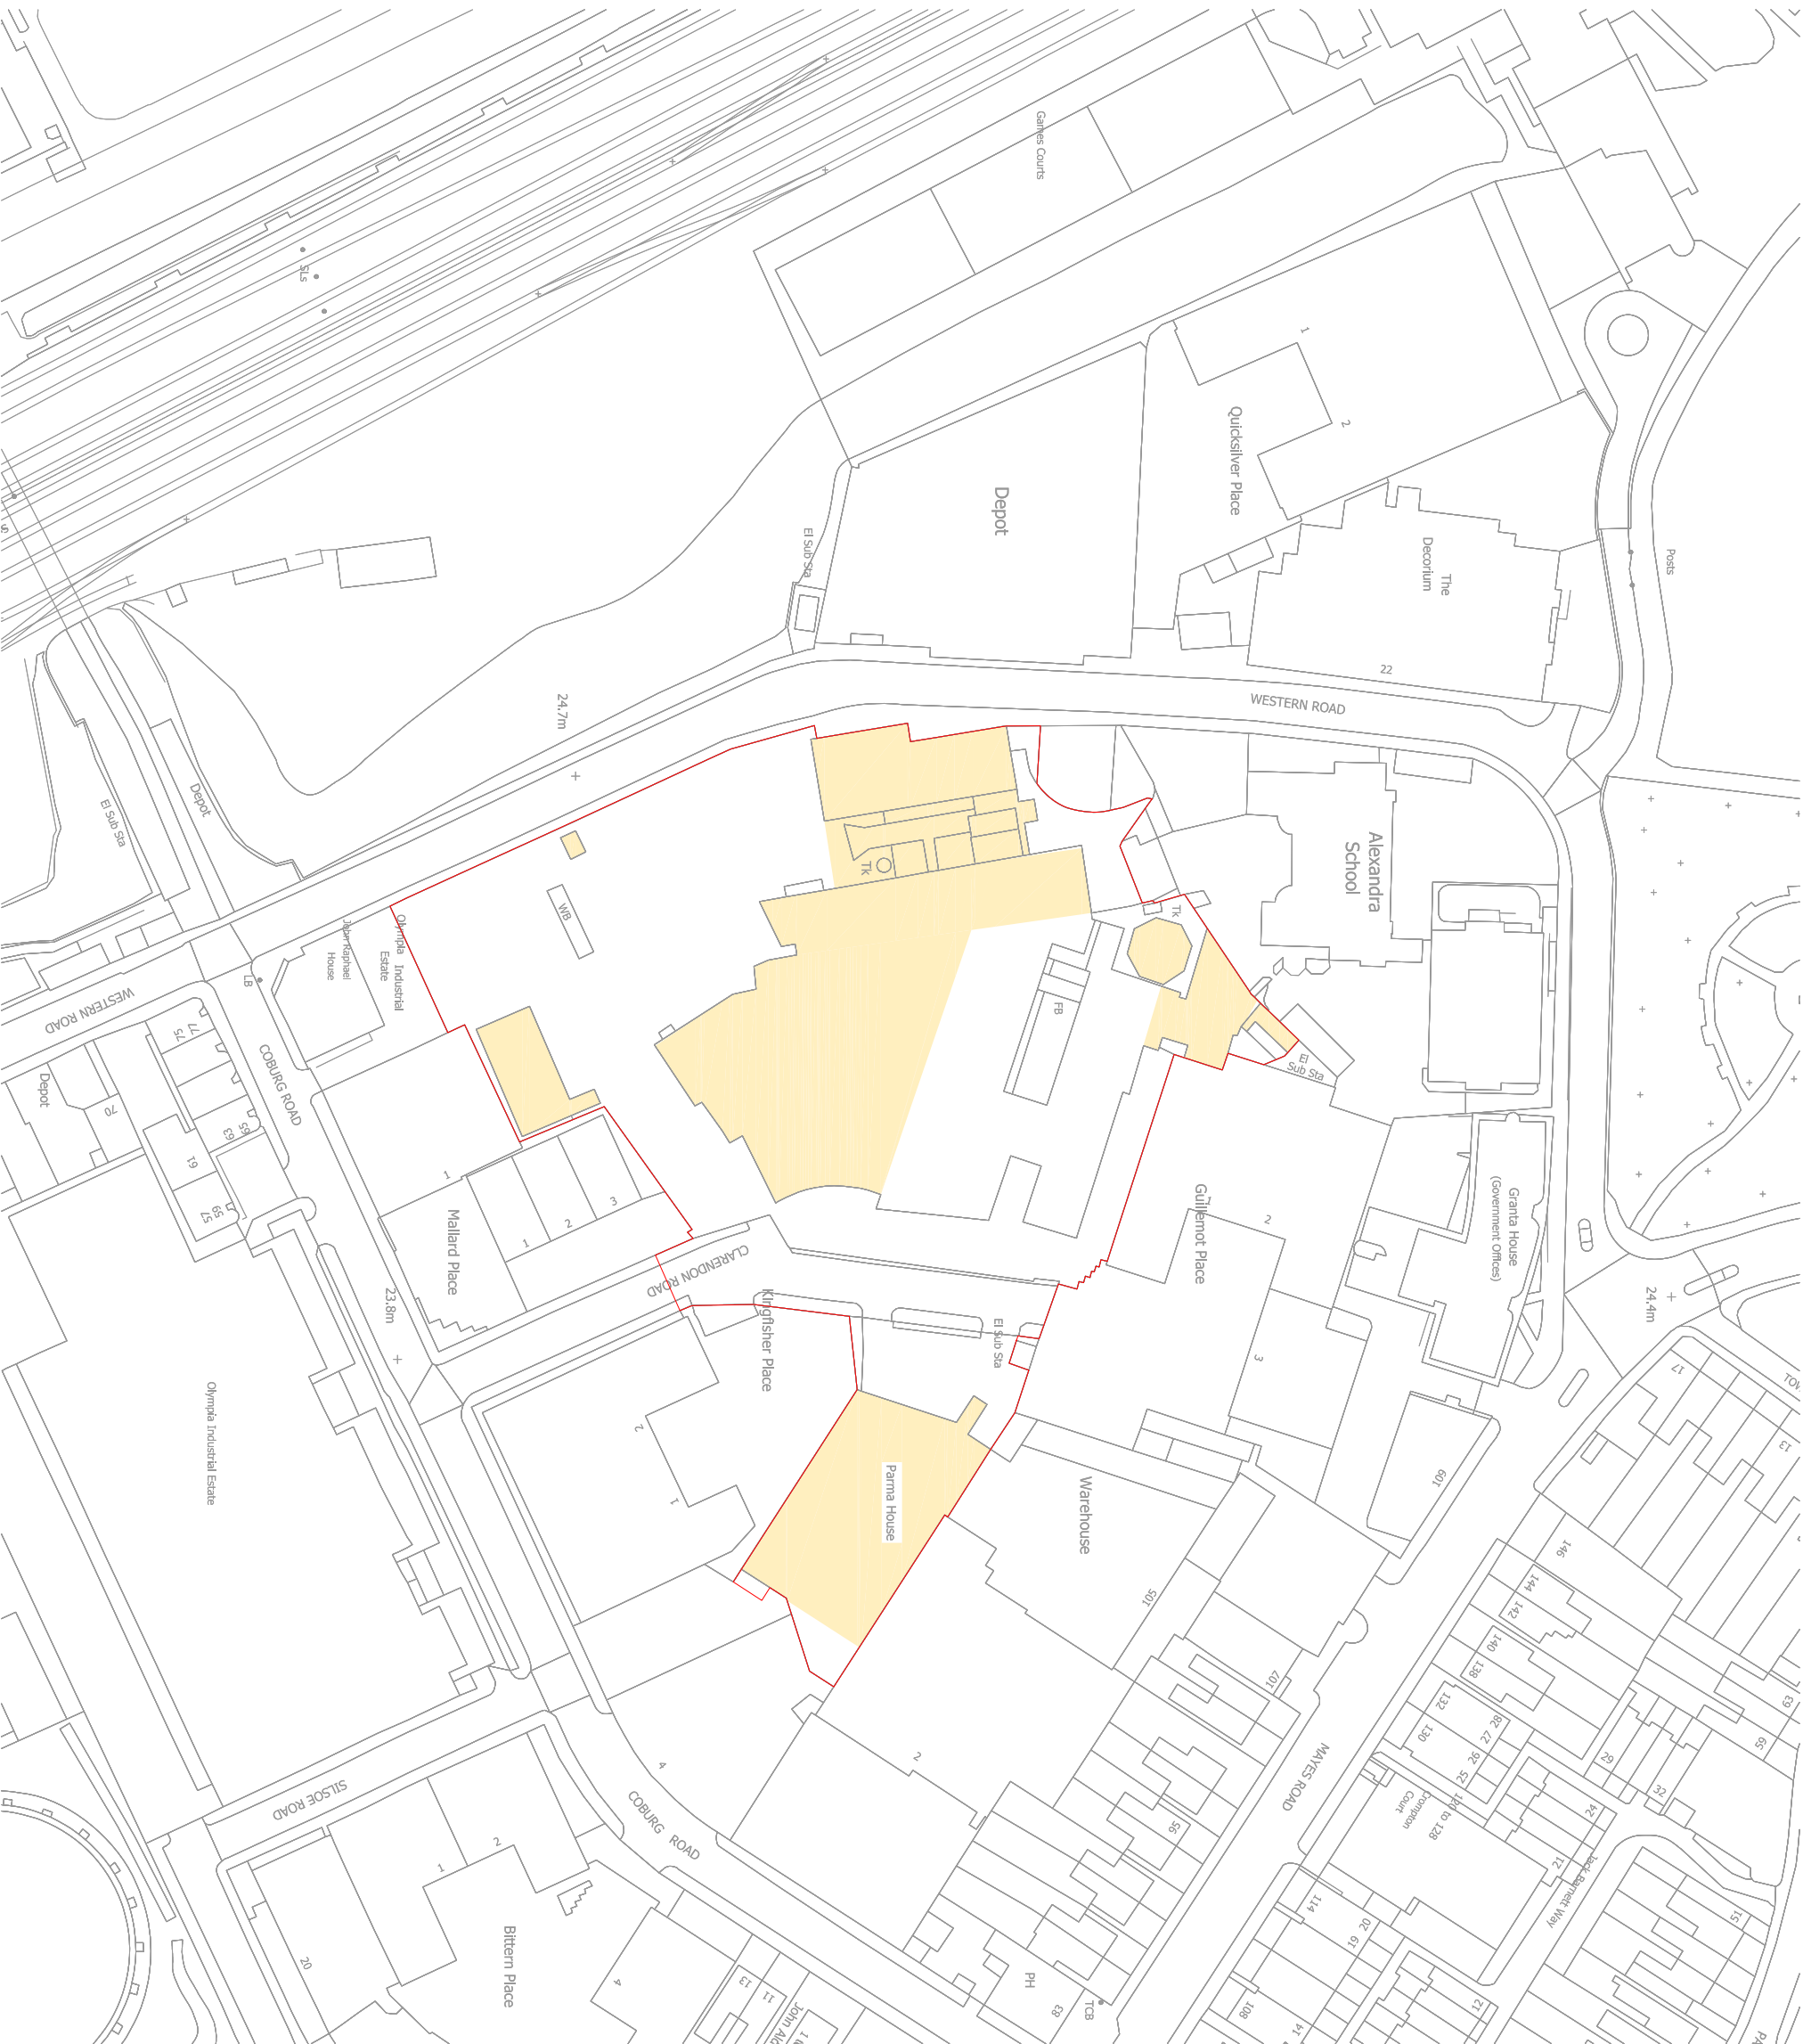


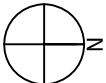

- Detailed Application Boundary Line
- Buildings proposed to be demolished for detailed application

Planning

Project
The Chocolate Factory
Haringey

Drawing Title
Demolition Plan
Detailed Application

Date	13.10.17	Scale	1:1250@A3	Drawn by	RA	Check by	MK
Project No	25021	Drawing No	PL 700	Revision	-		



BARTON
WILLMORE

Planning • Master Planning & Urban Design • Architecture •
Landscape Planning & Design • Environmental Planning •
Graphic Communication • Public Engagement • Research

bartonwillmore.co.uk

