



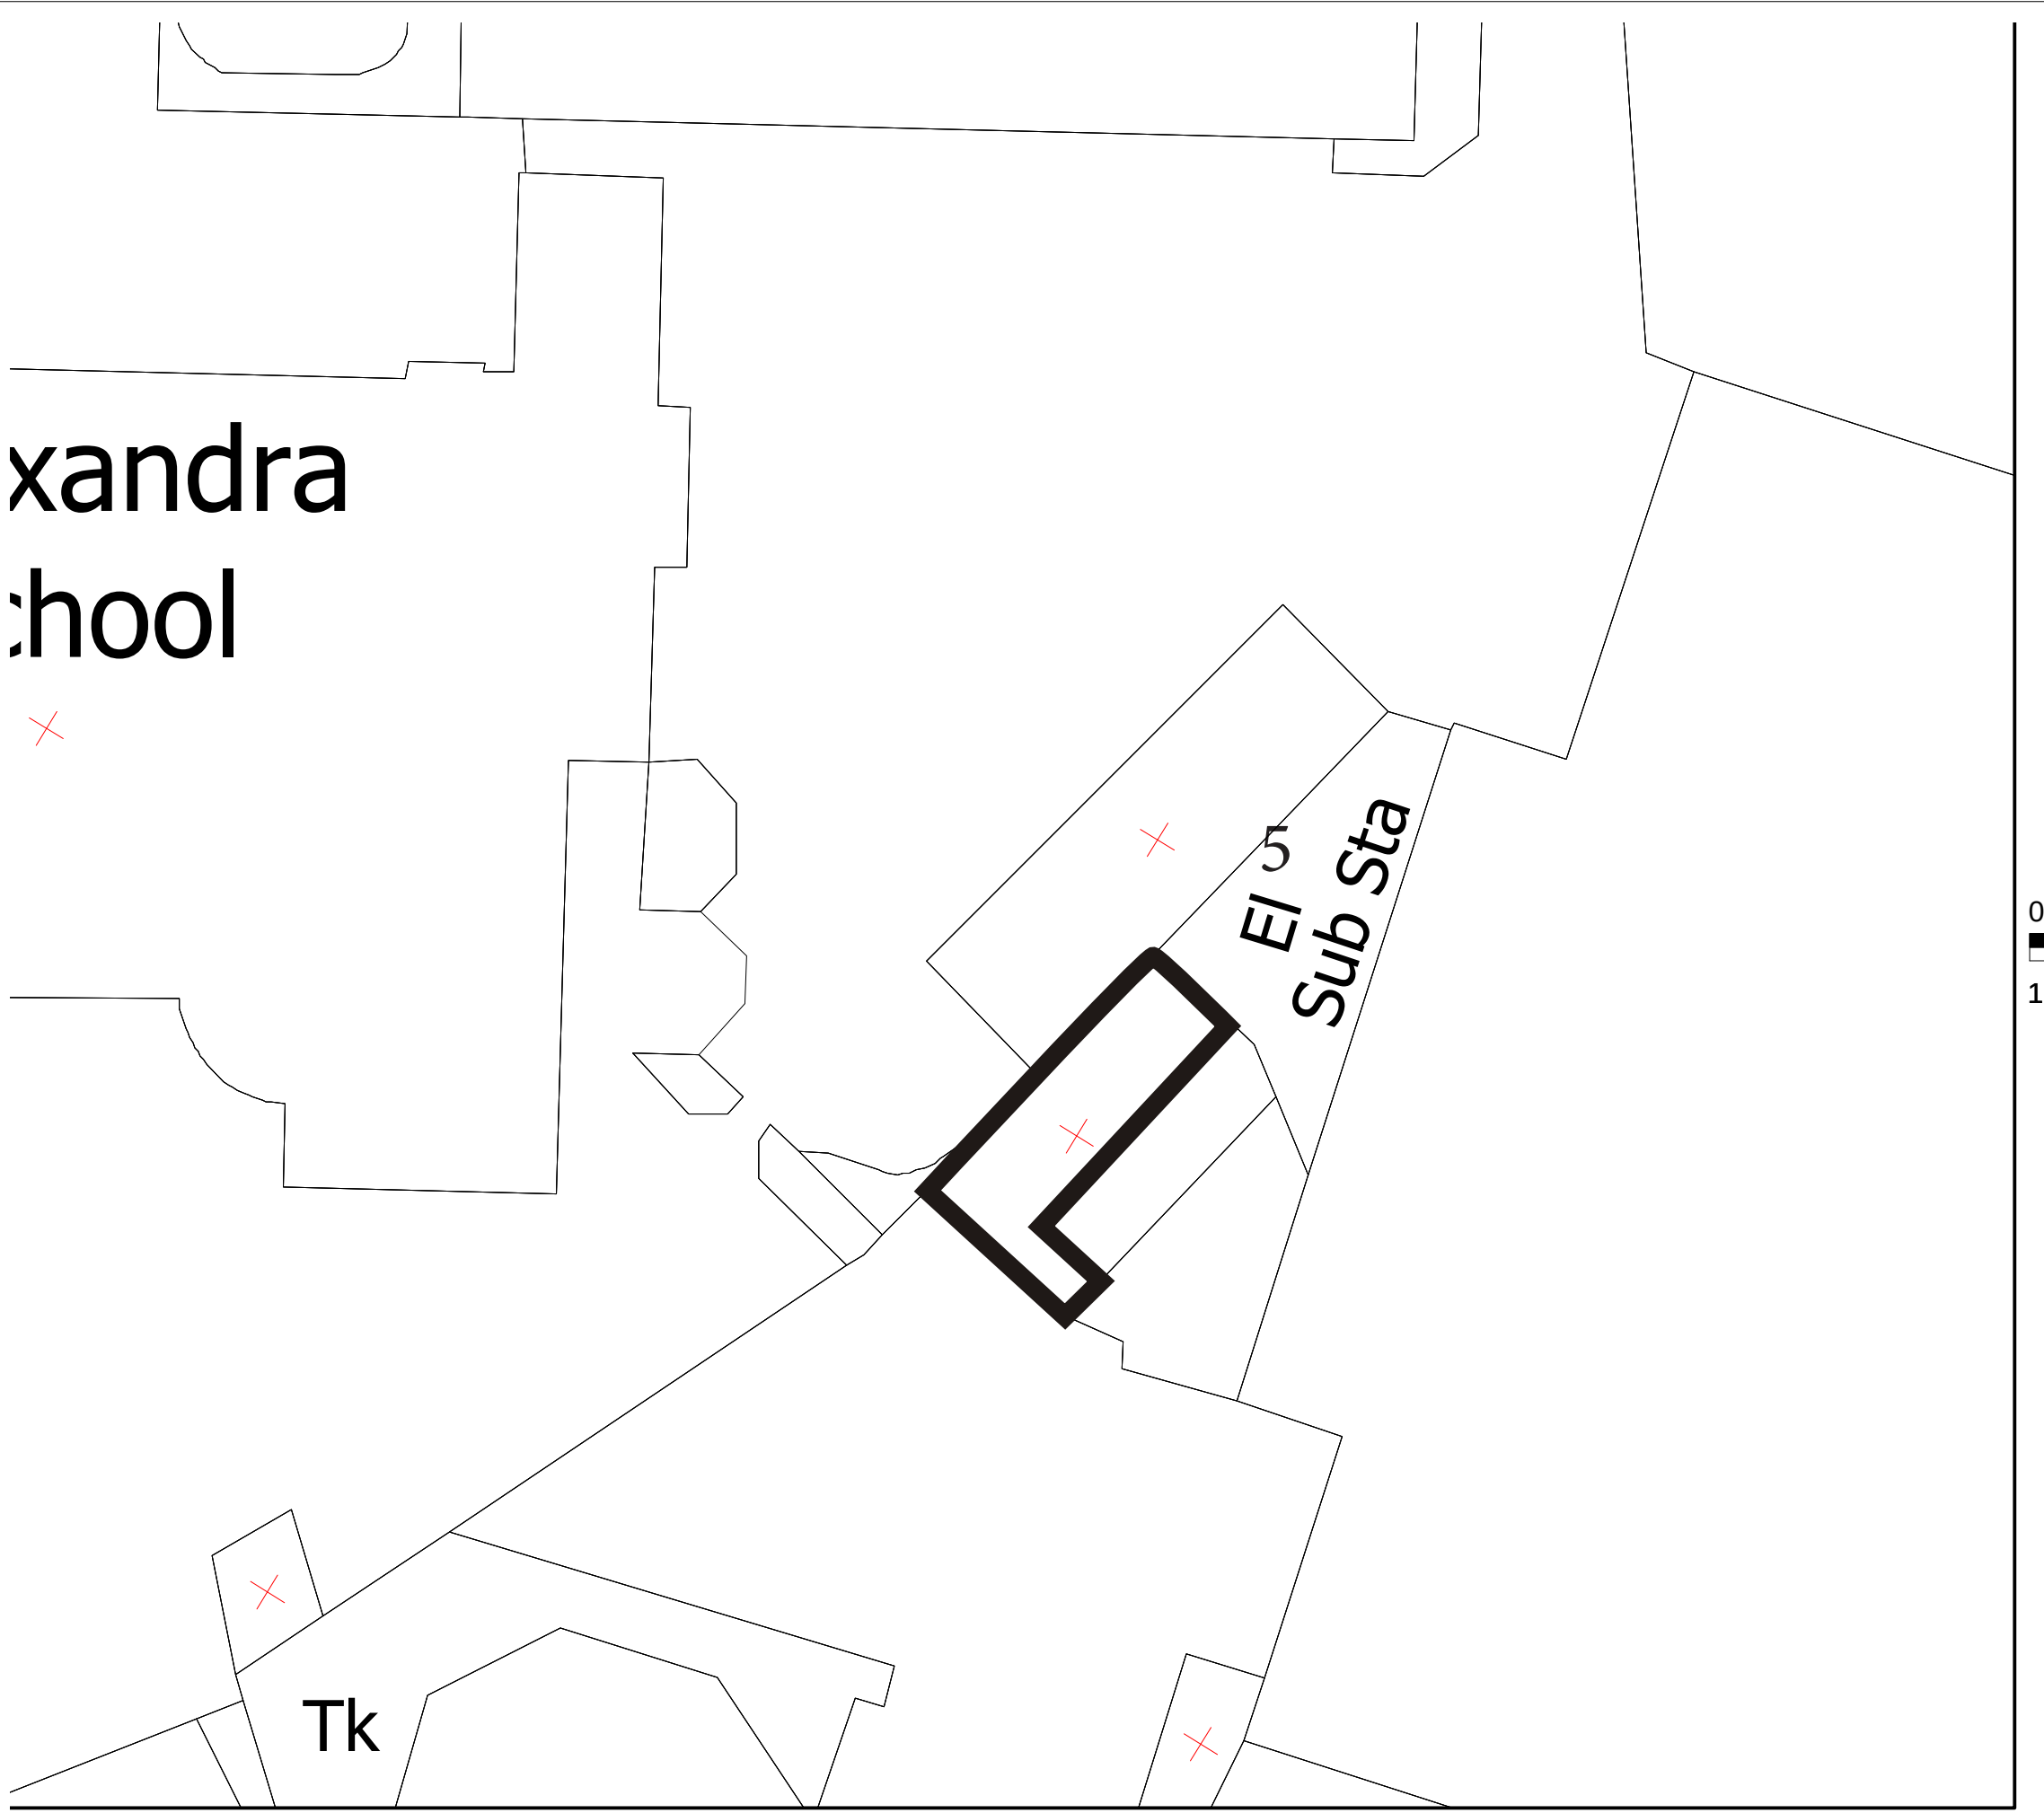

The scaling of this drawing cannot be assured			
Revision		Date	Drn Ckd
-		-	-

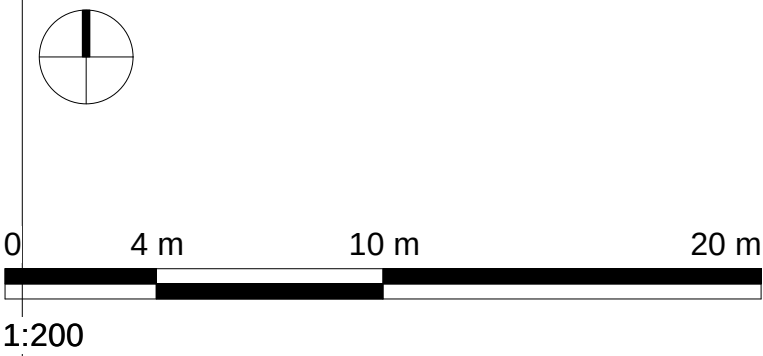

Project
The Chocolate Factory
Wood Green
Drawing Title

Building 5 Existing Plan

Date	Scale	Drawn by	Check by
31.08.17	1:200 A3	MK	MK
Project No	Drawing No	Revision	
25021	PL 508		



Planning • Master Planning & Urban Design • Architecture •
Landscape Planning & Design • Environmental Planning •
Graphic Communication • Public Engagement • Research

bartonwillmore.co.uk



Offices at Birmingham Bristol Cambridge Cardiff Fhbsfleet Edinburgh