

NOTES

+0.000

SPOT LEVEL

+0.000 FFL

FINISHED FLOOR LEVEL

+0.000 FCL

FINISHED CEILING LEVEL

+0.000 sill

WINDOW SILL HEIGHT

+0.000 head

WINDOW HEAD HEIGHT

NO ACCESS AT TIME OF SURVEY

SOLID WALLS

INTERNAL PARTITIONS

CEILING PROFILES (INDICATIVE ONLY UNLESS OTHERWISE STATED)

RAMP (DIRECTION ALWAYS UP UNLESS OTHERWISE STATED)

STAIR DIRECTION (DIRECTION ALWAYS UP UNLESS OTHERWISE STATED)


THIS SURVEY HAS BEEN CARRIED OUT IN ACCORDANCE WITH THE CURRENT RICS CODE OF MEASURING PRACTICE. IT HAS BEEN PRODUCED TO AN ACCURACY SCALE OF 1:50 AND WILL BE WITHIN THOSE TOLERANCES.

THE SURVEY HAS BEEN CARRIED OUT SURFACE ONLY AND WHERE ACCESS WAS UNRESTRICTED. INACCESSIBLE AREAS HAVE BEEN INDICATED ON THE DRAWINGS. PLAN-LONDON LIMITED ACCEPT NO RESPONSIBILITY FOR BUILDING ELEMENTS THAT ARE LATER EXPOSED WITHIN THESE AREAS.

WHERE NOTED ALL LEVELS ARE TAKEN FROM A LOCAL DATUM OF 10.000 AT GROUND FLOOR.


ALL DIMENSIONS TO BE CHECKED ON SITE PRIOR TO CONSTRUCTION.

THIS SURVEY HAS BEEN PRODUCED FOR THE INSTRUCTING CLIENT AND PLAN-LONDON LIMITED ACCEPT NO LIABILITY TO ANY SUBSEQUENT OWNER/AGENT/3RD PARTY.

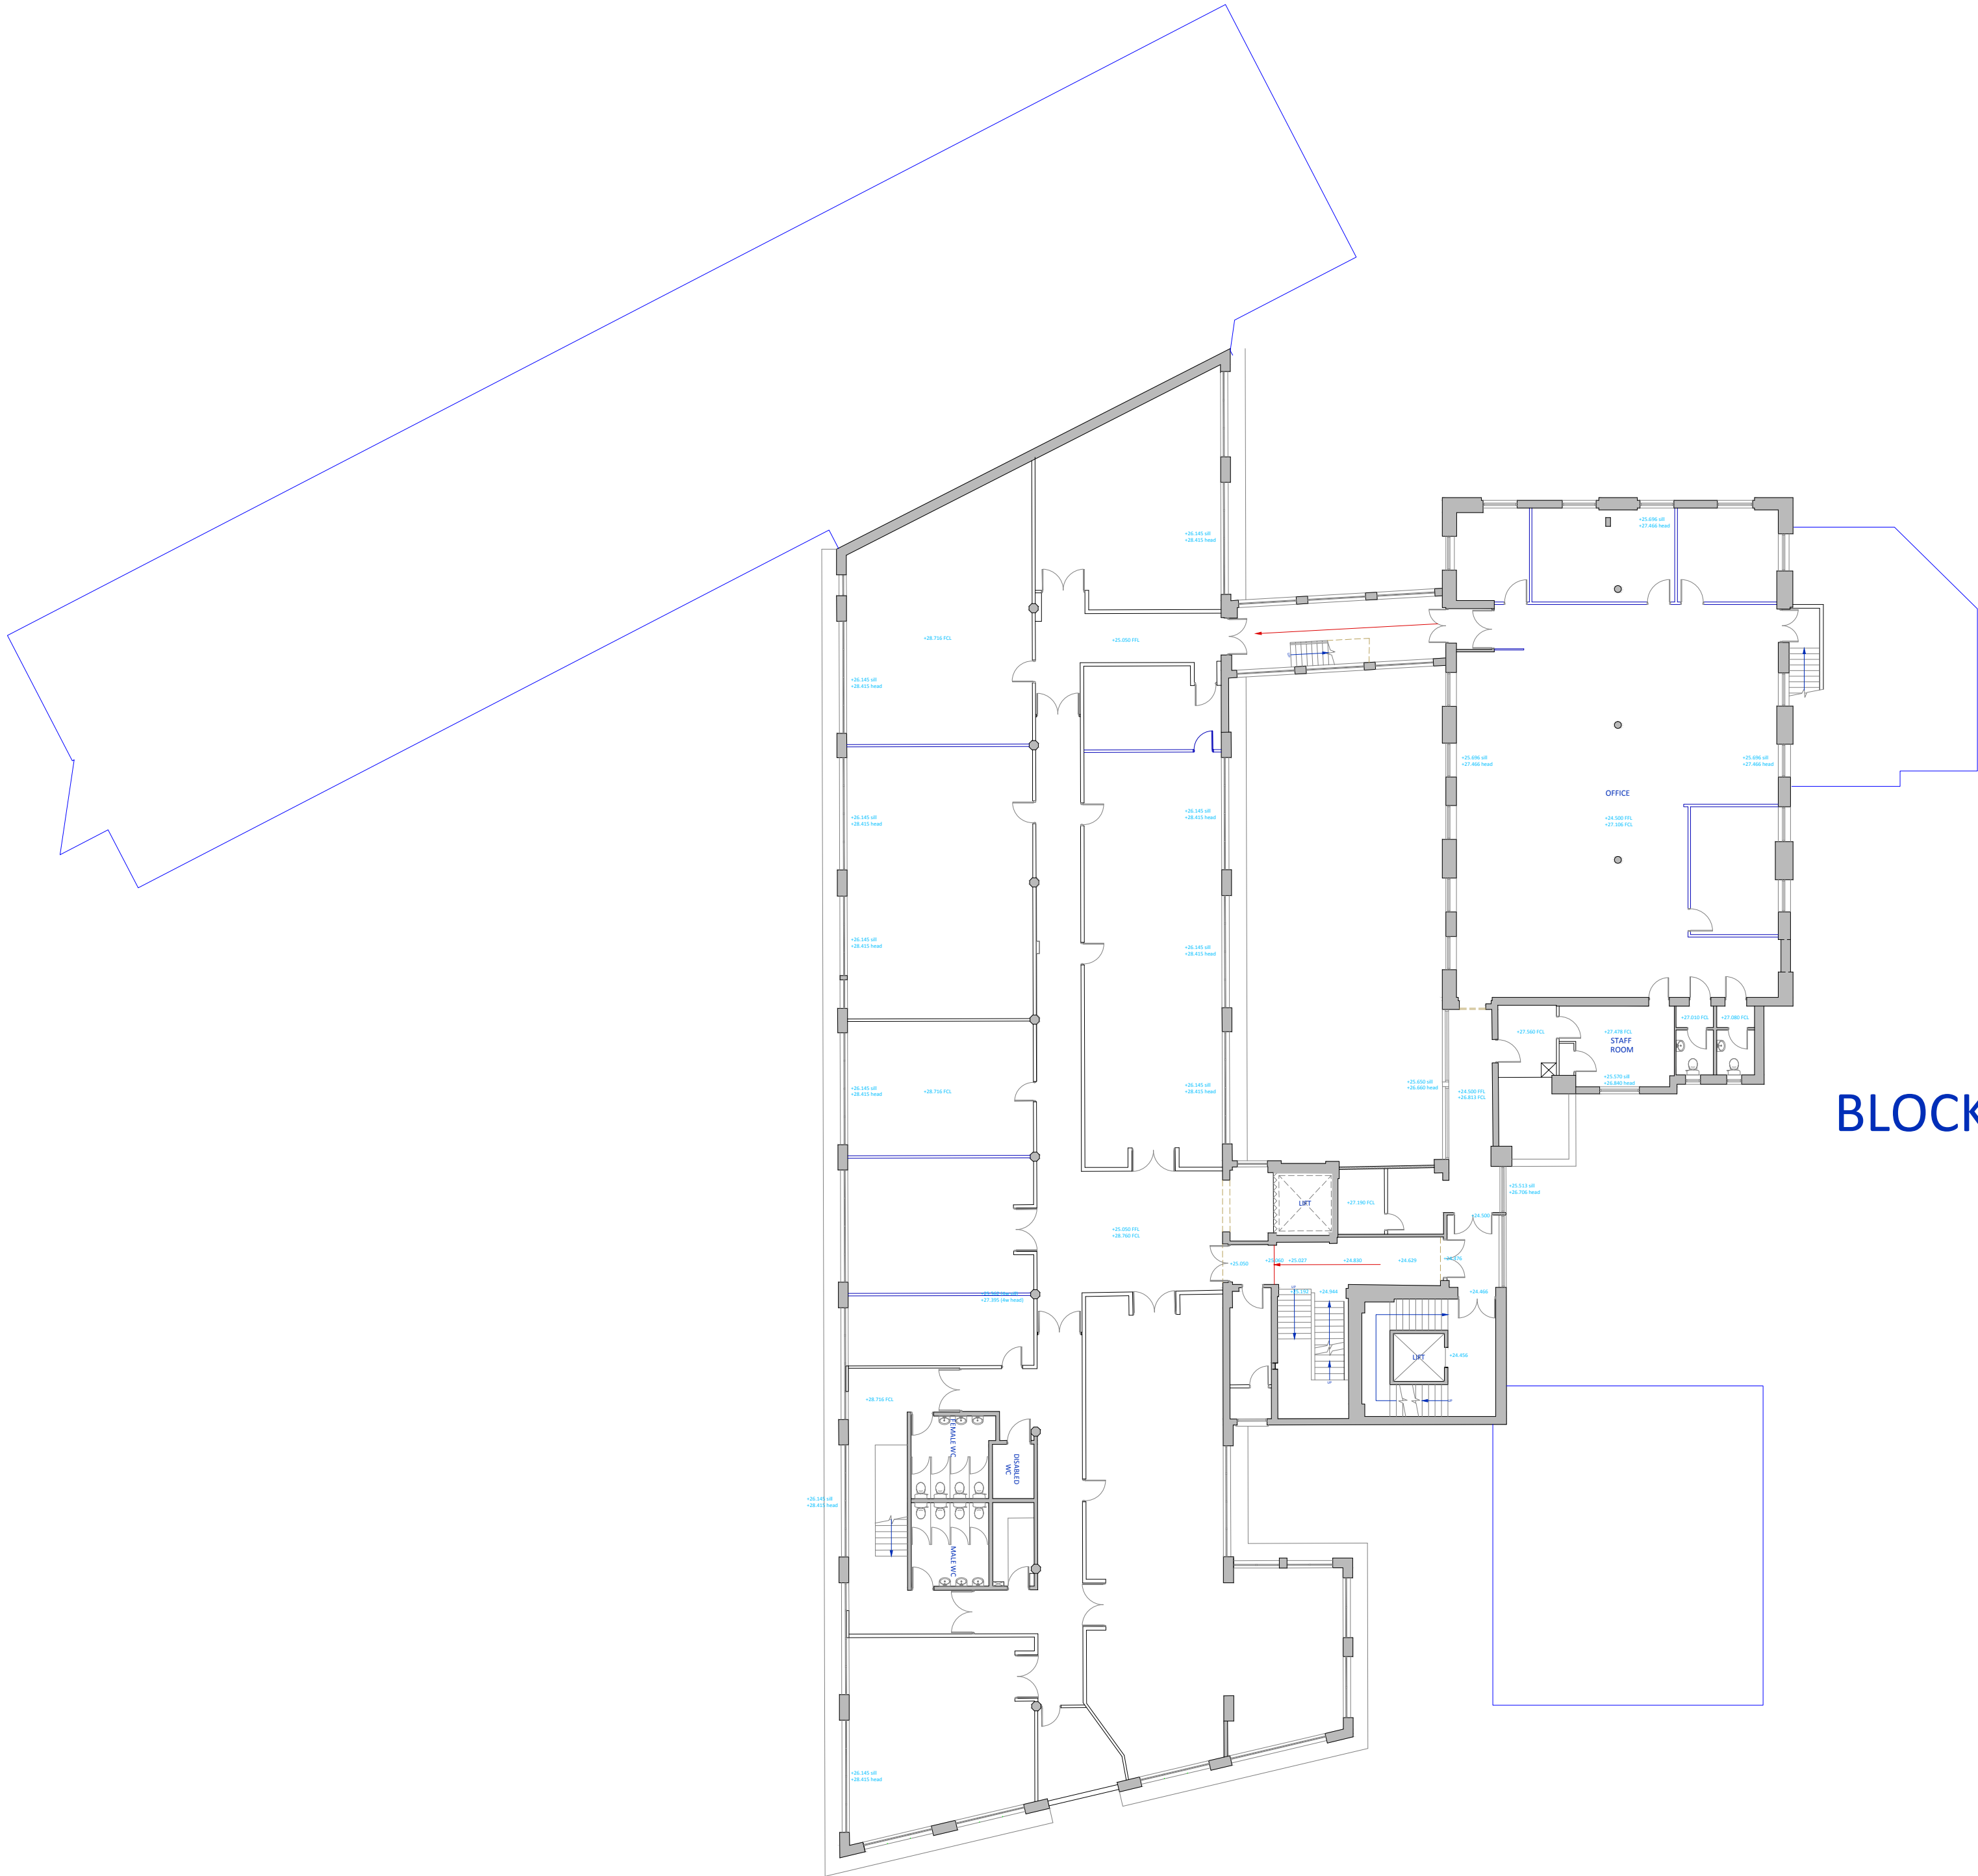

BLOCK B


FOURTH FLOOR

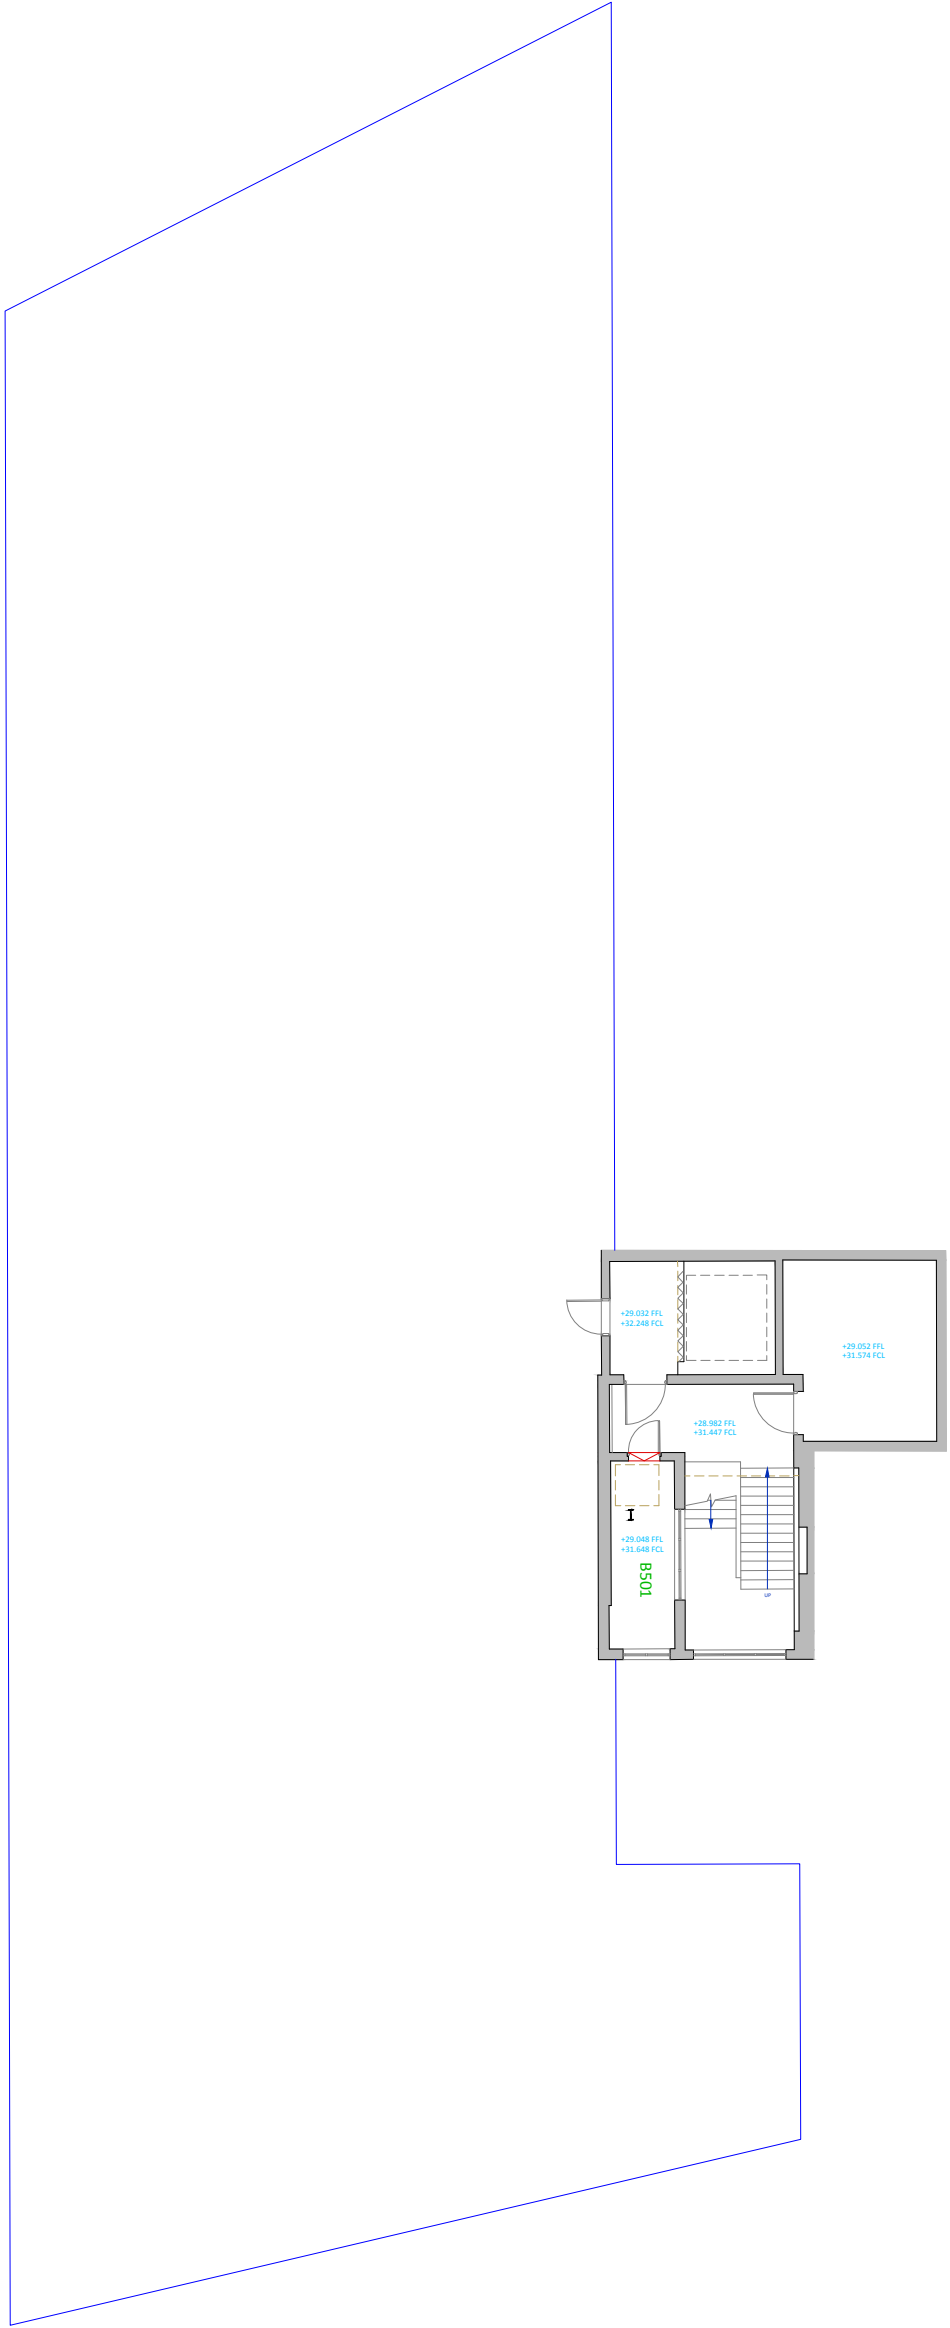

BLOCK B

FIFTH FLOOR

REVISION	NOTES	DATE
A	LEVEL INFORMATION ADDED CEILING DETAIL ADDED	08.04.2013

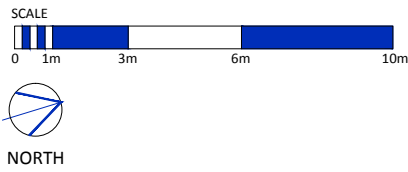

client		address	location	date	scale	sheet	S:\Jobs\Plan_London CAD Logo.png
S:\Marketing\Client logo\workspace new logo.png		THE CHOCOLATE FACTORY 5 CLARENDON ROAD LONDON N22 6XJ	FOURTH AND FIFTH FLOOR EXISTING LAYOUT	04.08.2013	1:200	A1	
				dwg no.	revision	drawn	checked
				PL5294-05	A	SB	PB