




The scaling of this drawing cannot be assured
Revision Date Dm Ckd

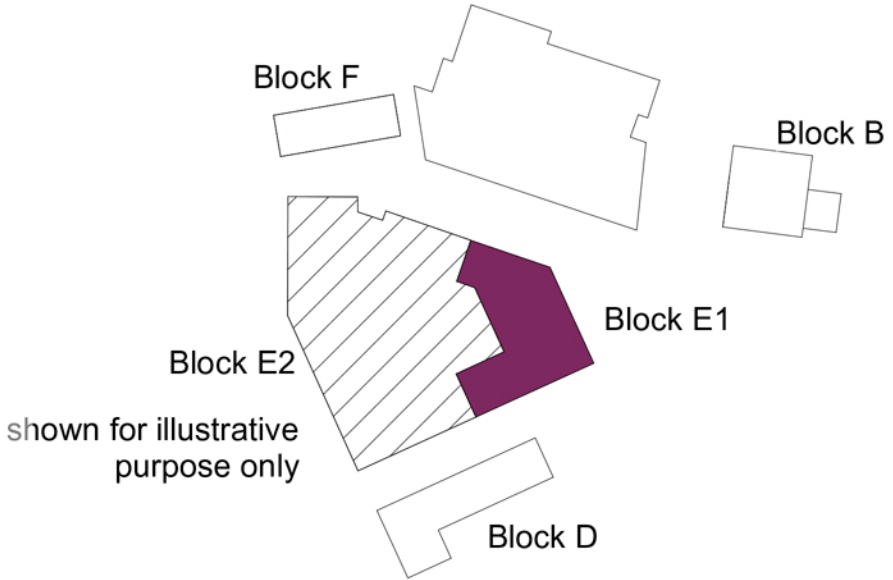

0 4 m 10 m 20 m
1:200

Planning Application

Project
**The Chocolate Factory
Wood Green**
Drawing Title
**Proposed Plans Block E1
First Floor**
Date 02.2021 Scale 1 : 200 @ A1 Drawn by MK Check by MK
Project No 25021 Drawing No PL-BE1-101 Revision

**BARTON
WILLMORE**

Town Planning • Masterplanning & Urban Design • Architecture •
Landscape Planning & Design • Infrastructure & Environmental
Planning • Heritage • Graphic Communication •
Communications & Engagement • Development Economics

bartonwillmore.co.uk



Offices at Birmingham Bristol Cambridge Cardiff Edinburgh Edinburgh
Glasgow Leeds London Manchester Newcastle Reading Southampton