The scaling of this drawing cannot be assured

Revision	Date	Drn	Ckd

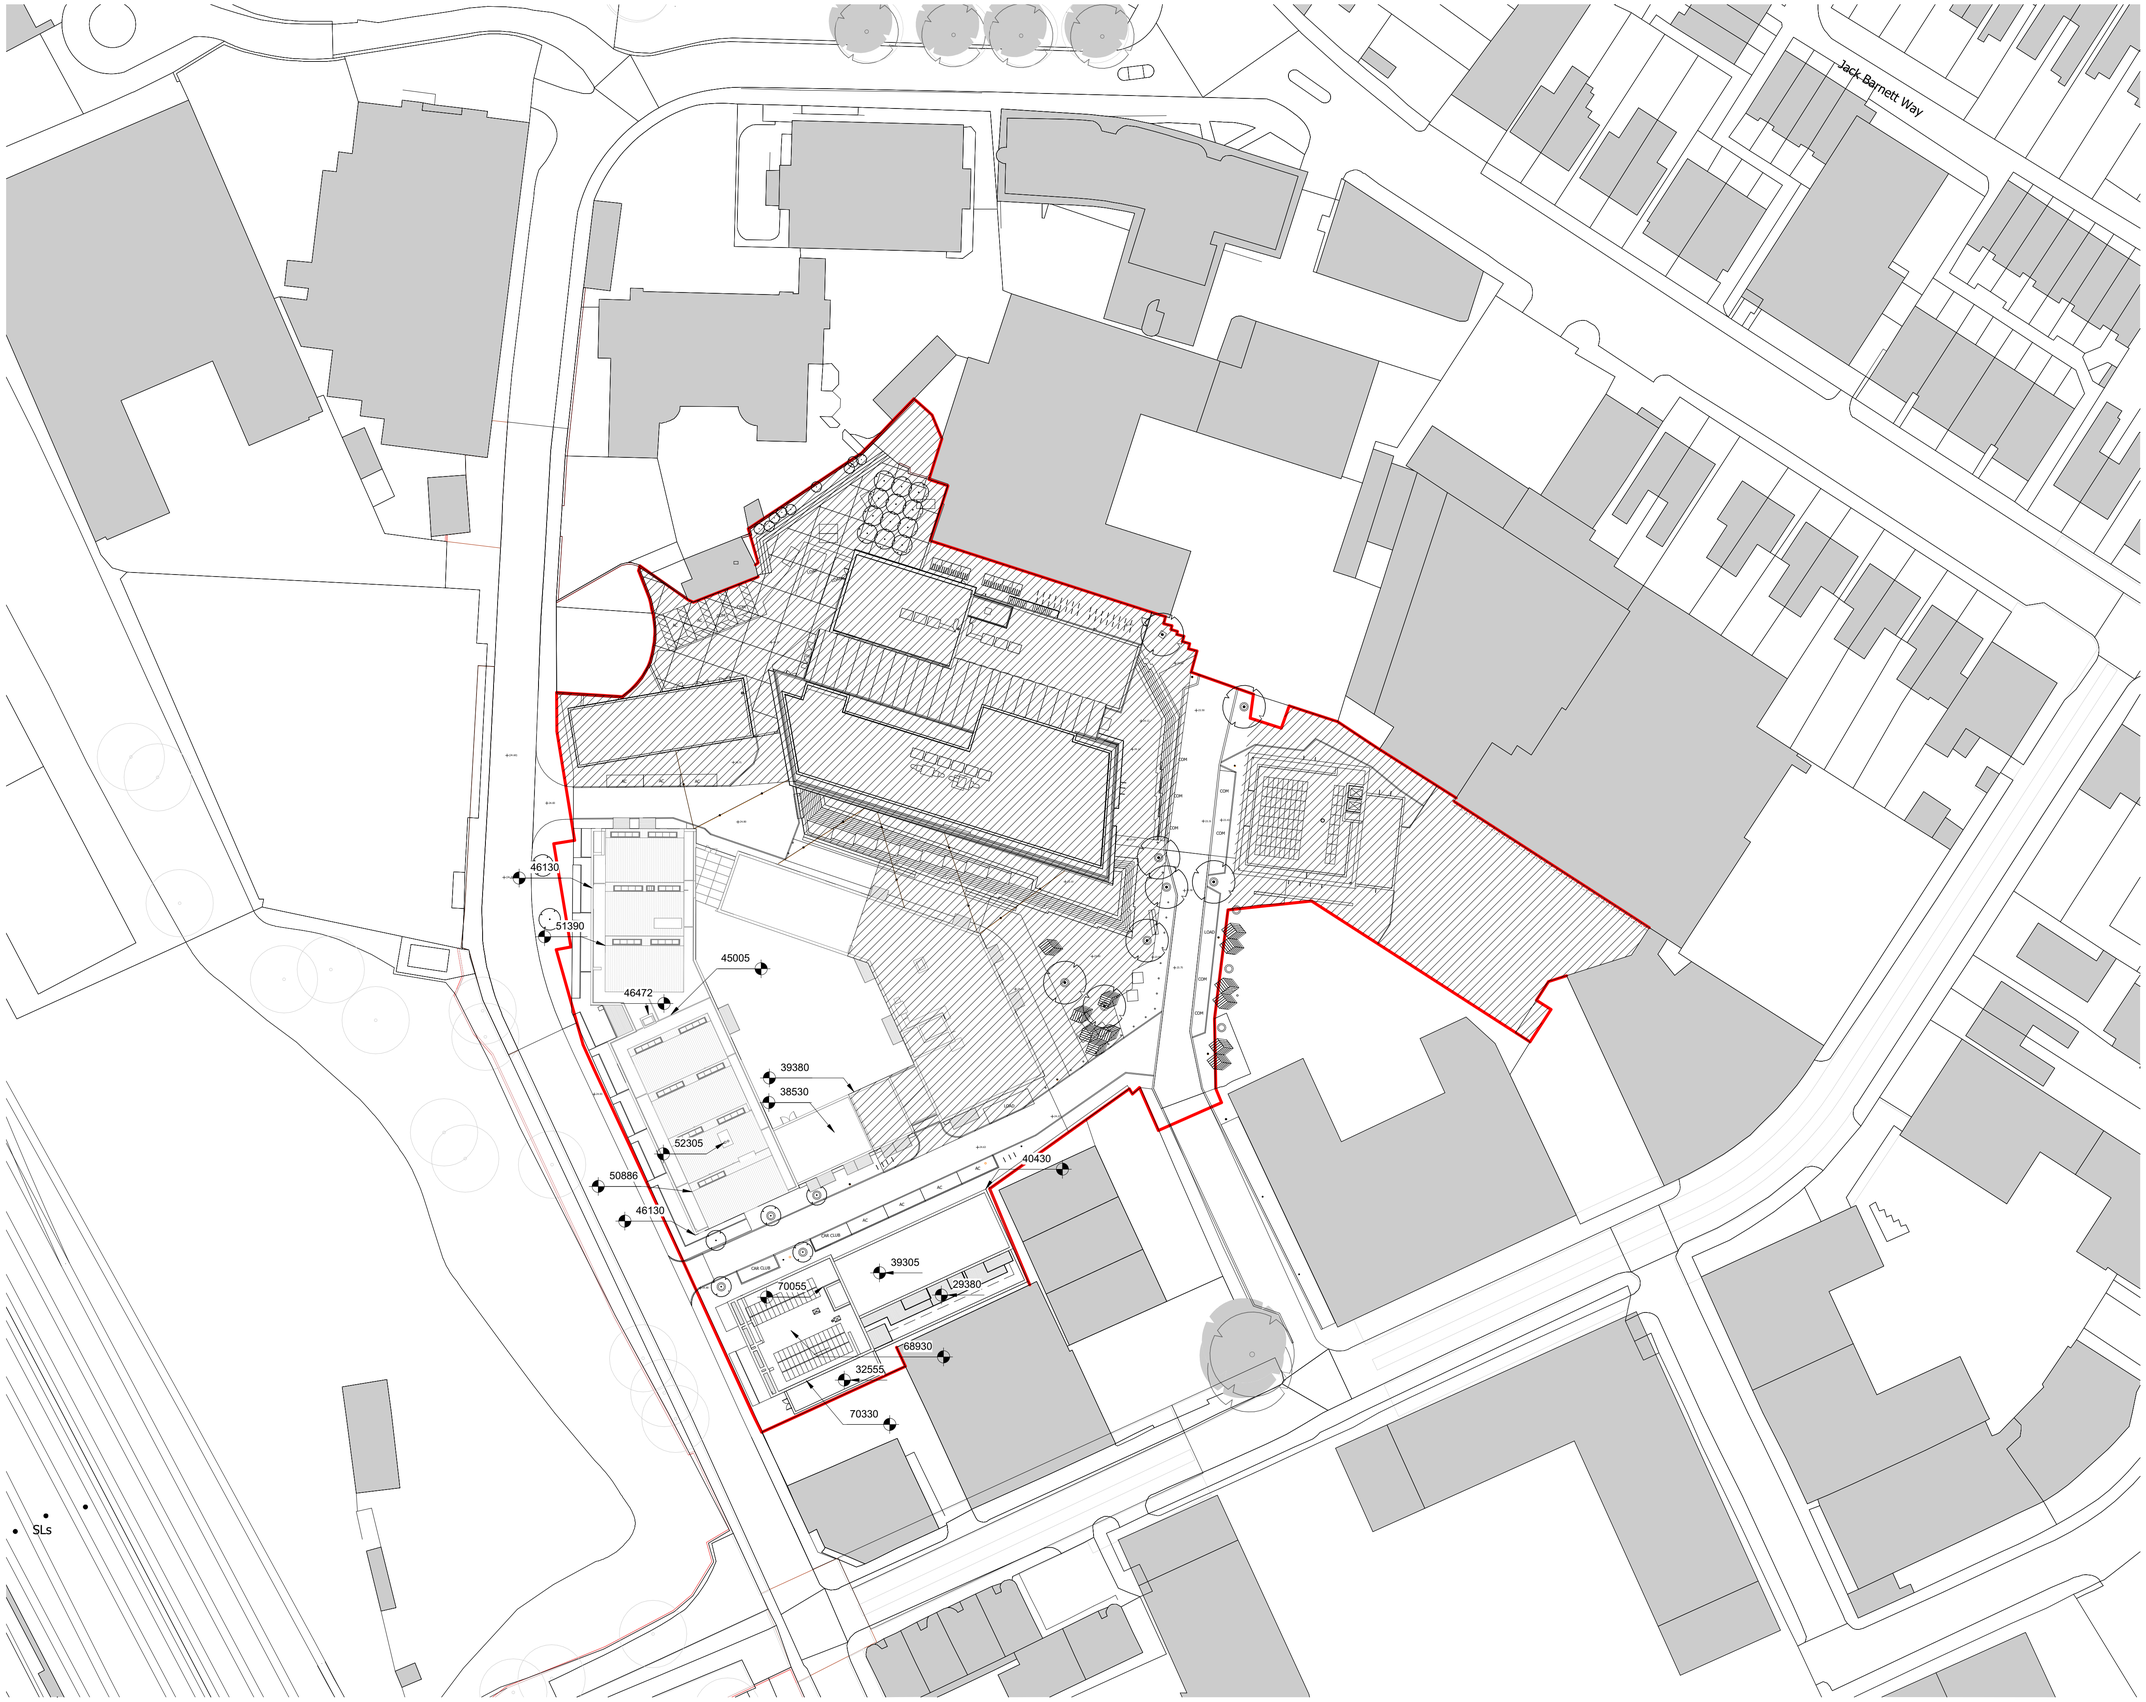

shown for illustrative purpose only

0 10 m 25 m 50 m

1:500

Planning Application

Project

The Chocolate Factory
Wood Green

Drawing Title

Roof Plan - Height diagram Area 2

Date	Scale	Drawn by	Check by
26.02.21	As indicated @ A1	RA	Designer
Project No	Drawing No		Revision
25021	PL A2 011		

BARTON WILLMORE

Town Planning • Masterplanning & Urban Design • Architecture • Landscape Planning & Design • Infrastructure & Environmental Planning • Heritage • Graphic Communication • Communications & Engagement • Development Economics

bartonwillmore.co.uk

ISO 9001 Quality Management

Offices at Birmingham Bristol Cambridge Cardiff Ebbsfleet Edinburgh Glasgow Leeds London Manchester Newcastle Reading Southampton

Reproduced from the Ordnance Survey Map with the permission of the Controller of HMSO. Crown Copyright Reserved. Licence No. 100019279.

C:\Users\magdalena.koziel\OneDrive - Barton Willmore\Documents\25021 - Site wide model_596A_magdalena.koziel.rvt