



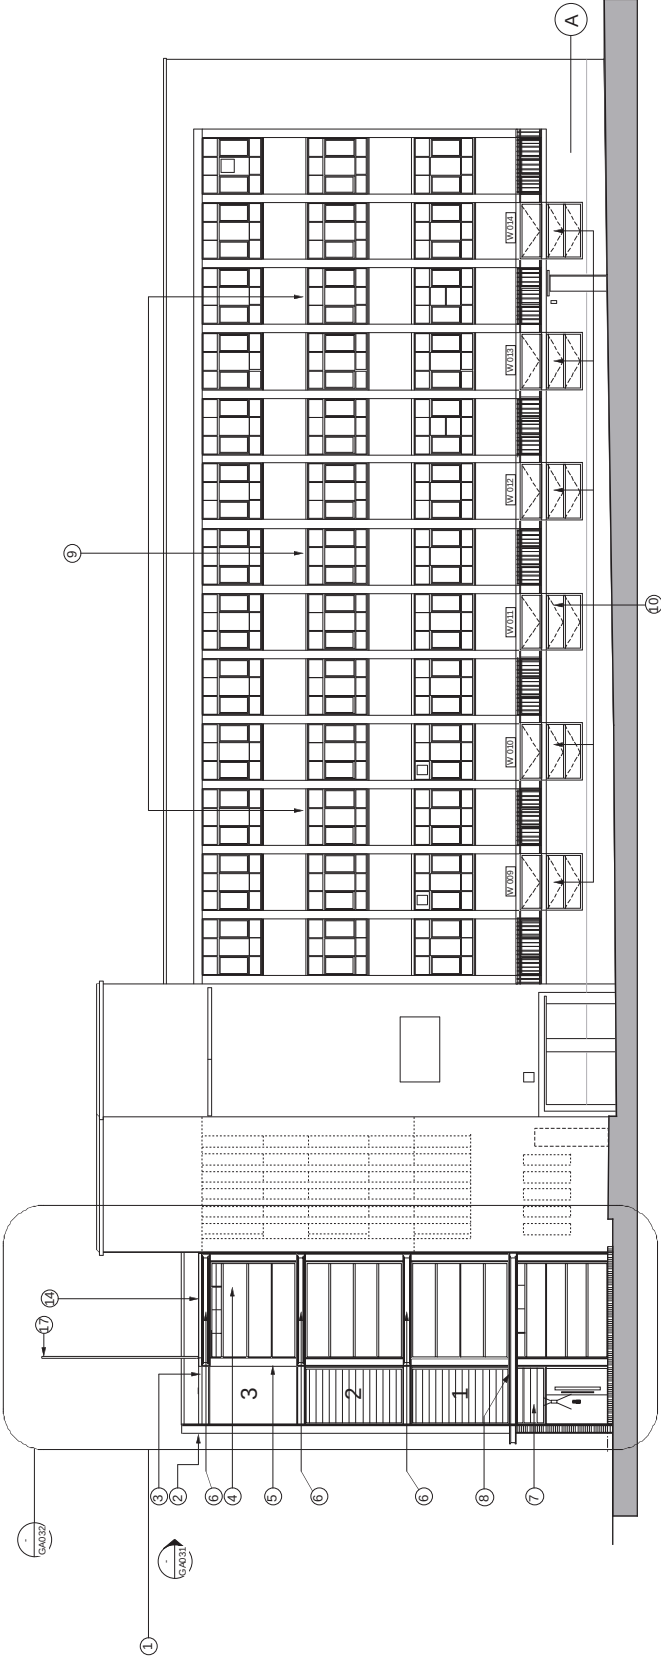

South West Elevation: 1:100 scale @A1

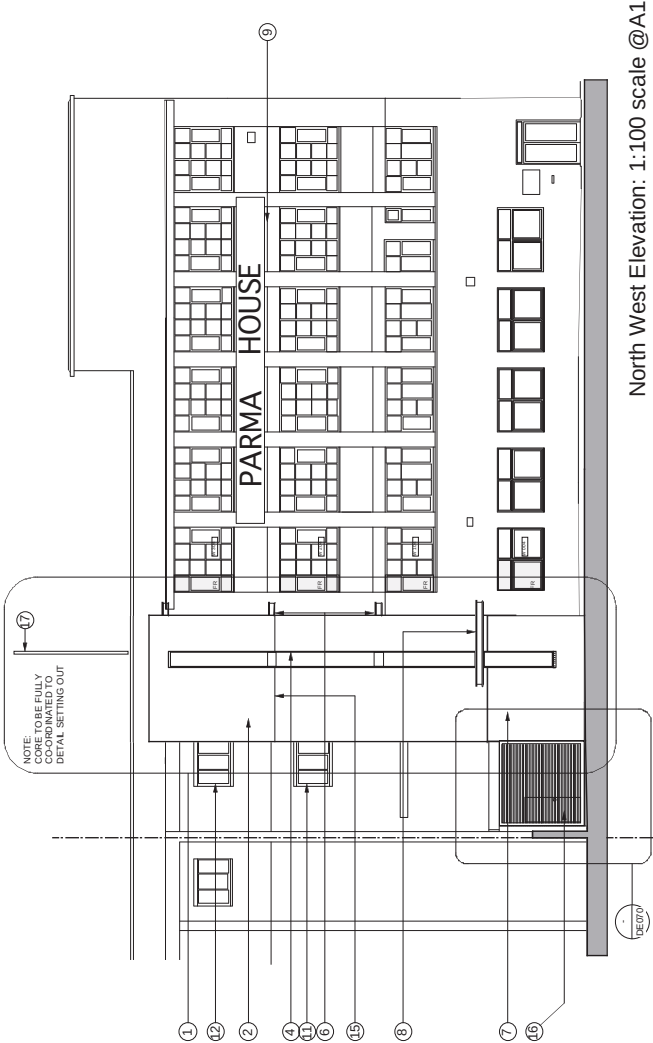

North West Elevation: 1:100 scale @A1