


0 1 2 3 4 5 6 7 8 9 10 METERS
SCALE 1:100

NEW WALLS TO BE 300 MM
CAVITY INSULATED WALL
WALL FINISH TO MATCH
EXISTING WALL FINISH

PROPOSED FELT FLAT ROOF
TO MATCH EXISTING
FELT FLAT ROOF

NEW WINDOWS TO BE DOUBLE
GLAZED UPVC WINDOWS TO
MATCH EXISTING WINDOWS

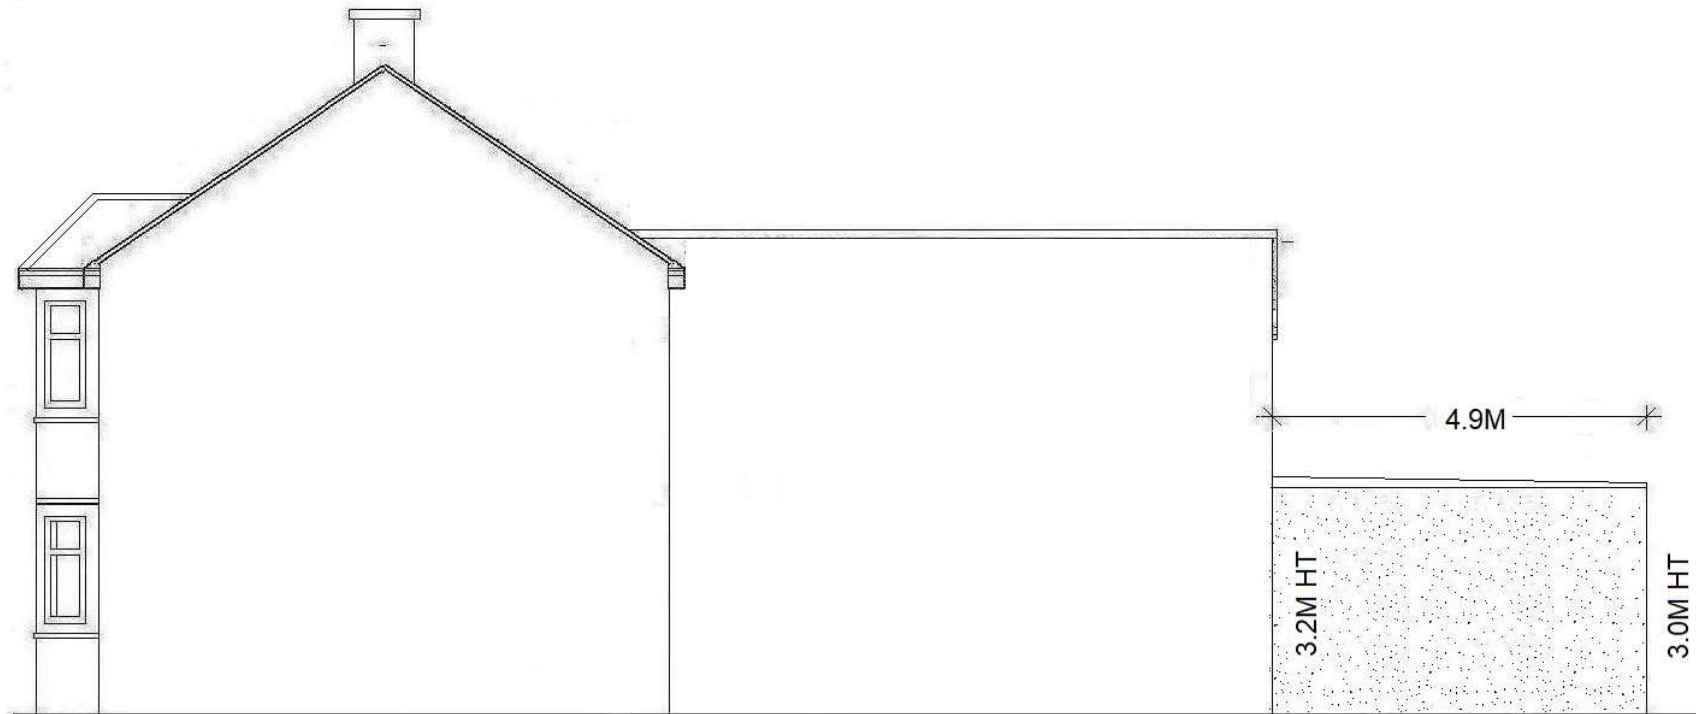

PROPOSED SINGLE STOREY REAR EXTENSIONS AT
57 NAPIER ROAD TOTTENHAM
LONDON N17 6YG

SCALE
1:100

DRAWING No
545 /02