

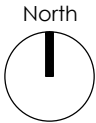
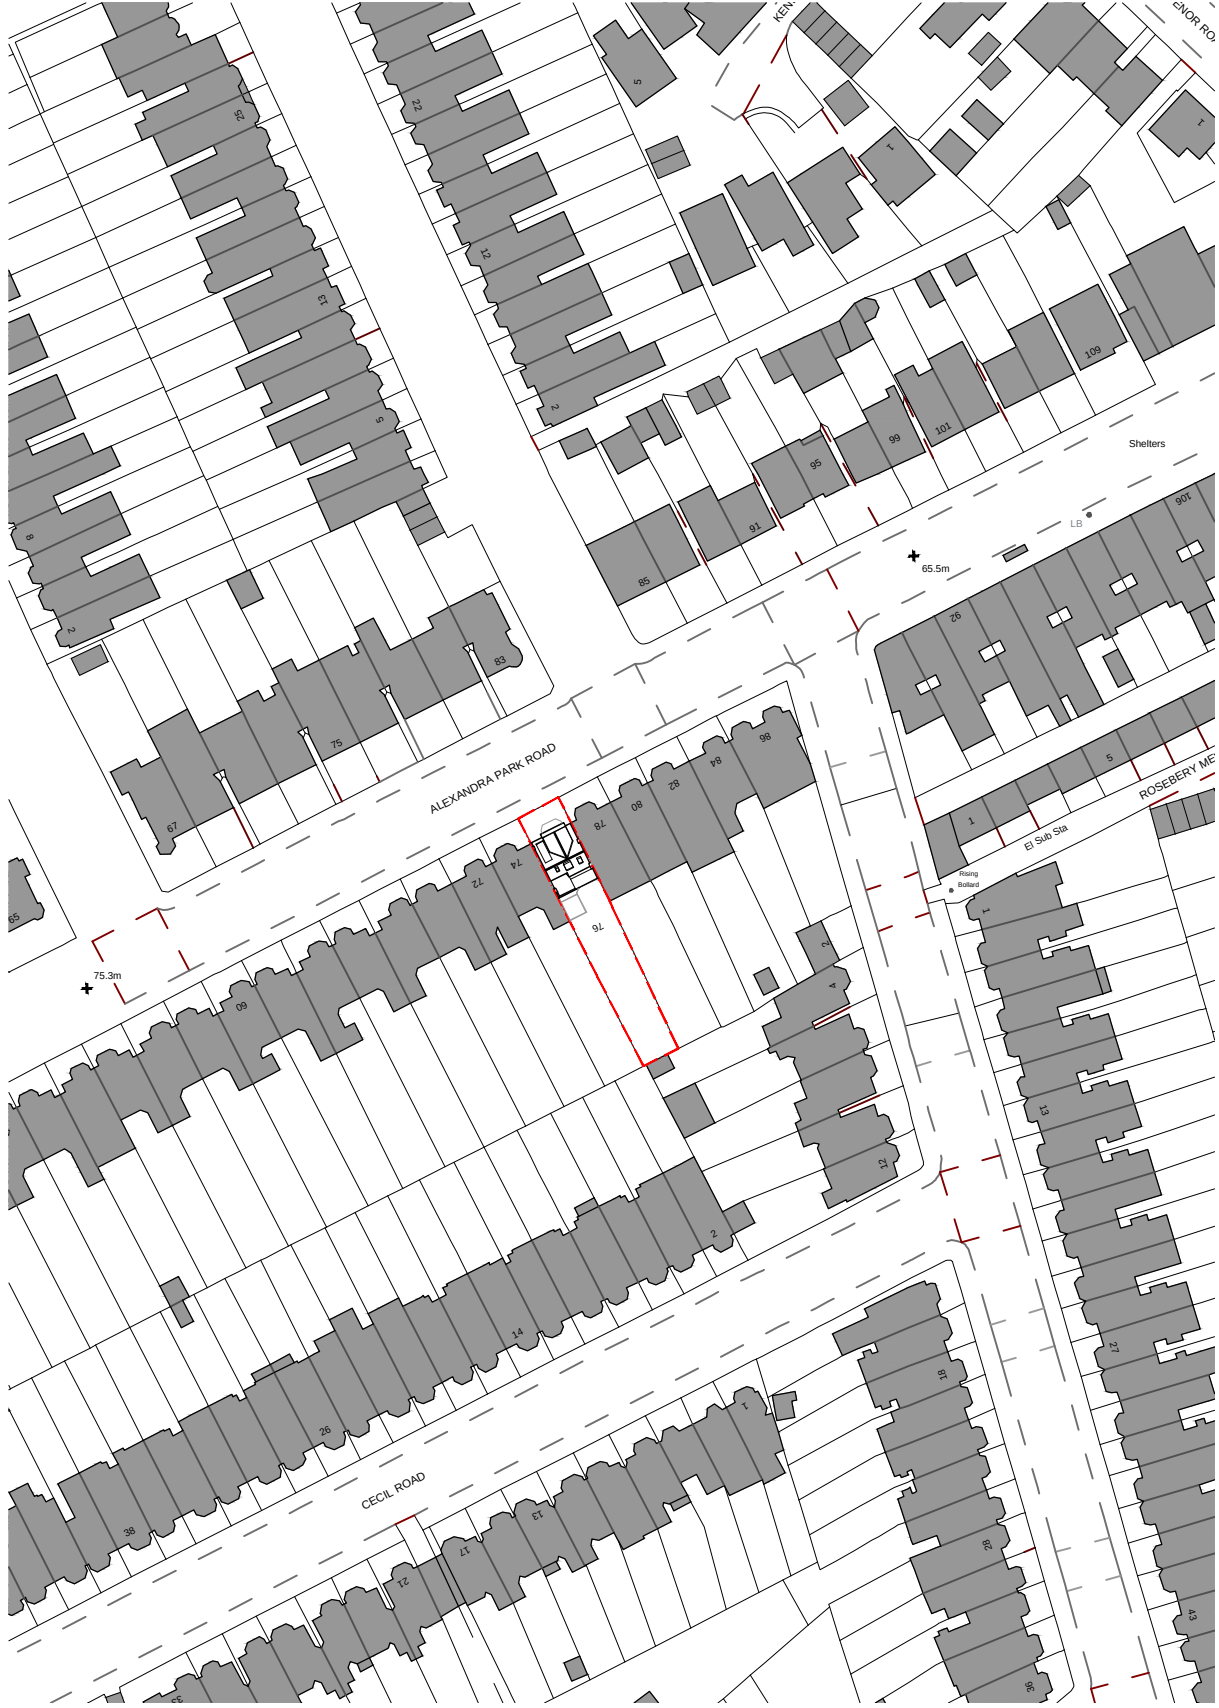
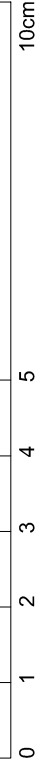


This scale is 10cm in length when printed at the size indicated in the title block

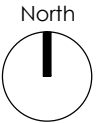

Existing Location Plan


SCALE 1:1250 @ A3

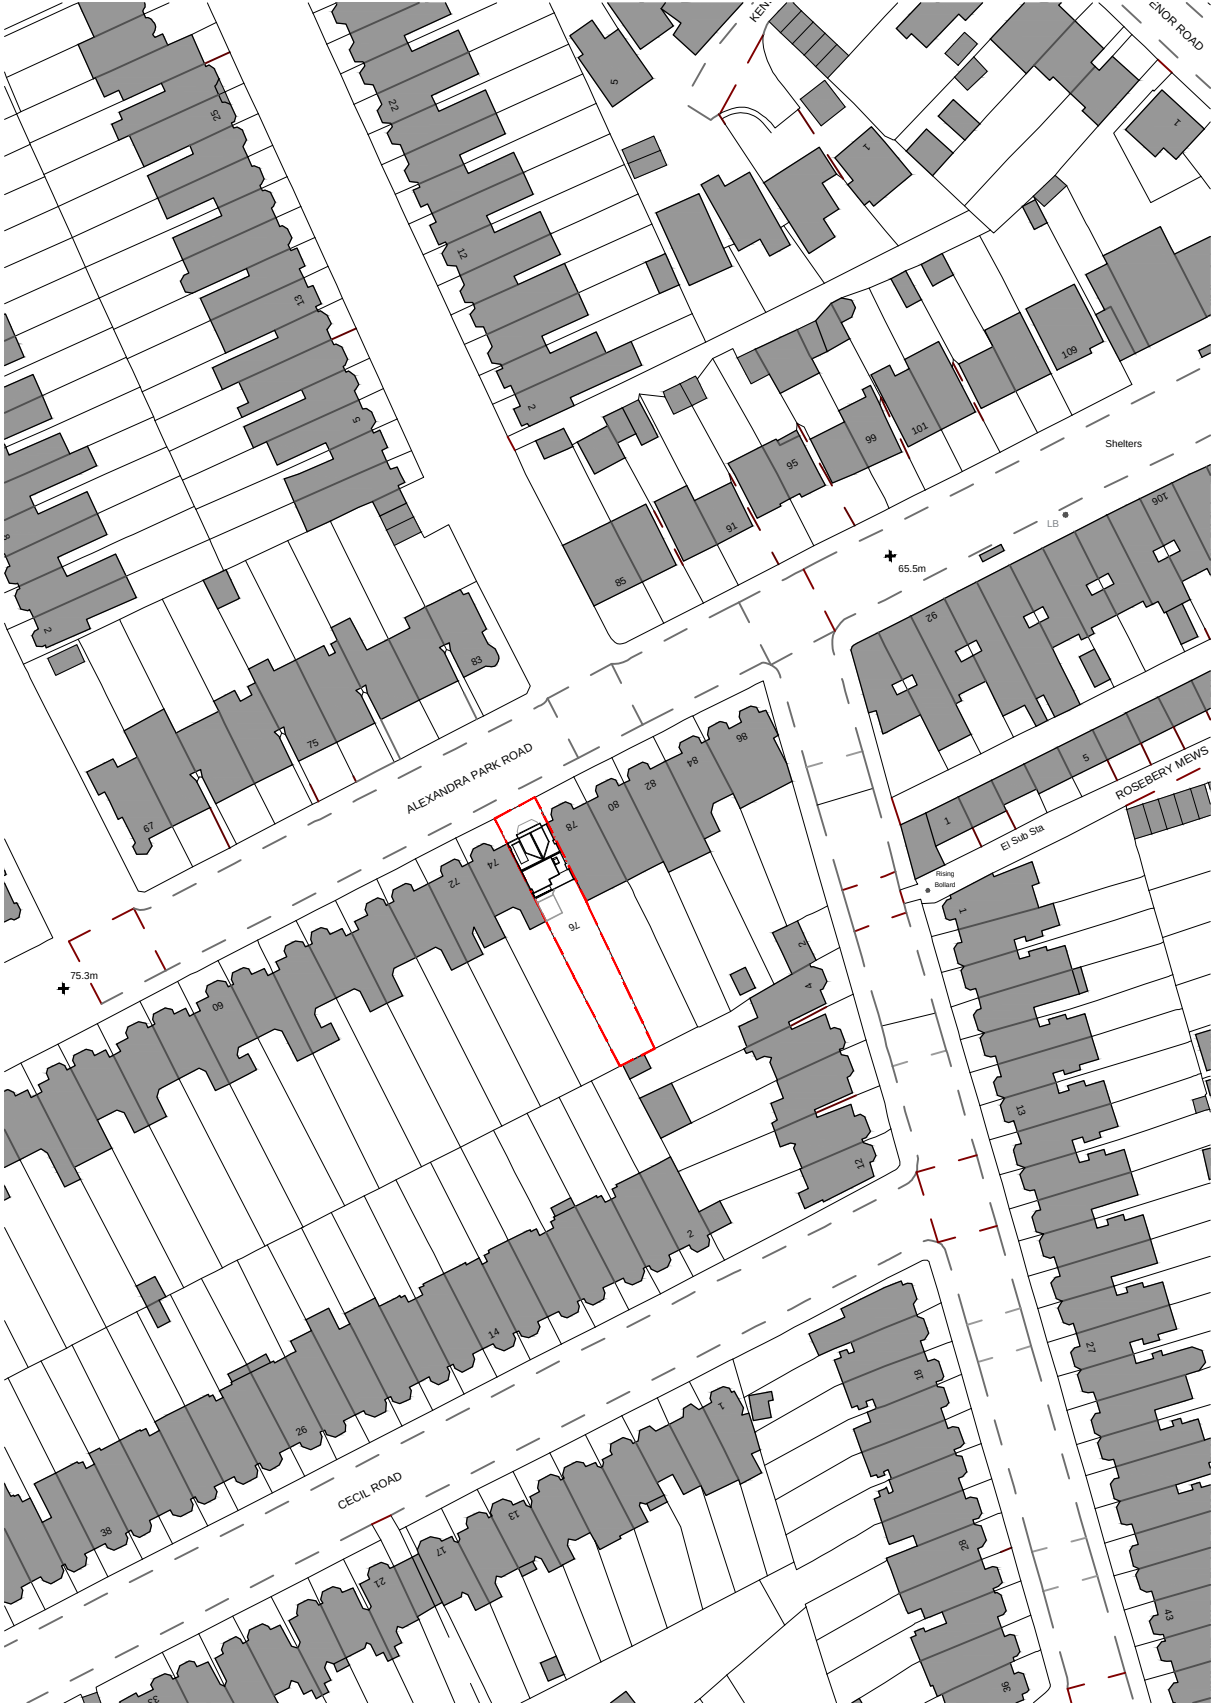

Proposed Location Plan

SCALE 1:1250 @ A3

SCALE BAR 1:1250

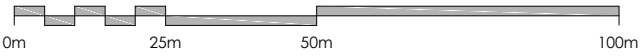

GENERAL NOTES

- ALL DRAWINGS TO BE READ IN CONJUNCTION WITH OTHER CONSULTANTS DRAWINGS & WRITTEN SPECIFICATIONS
- ALL STRUCTURE TO BE IN ACCORDANCE WITH STRUCTURAL ENGINEERS DRAWINGS & WRITTEN SPECIFICATION
- ALL WORKS TO COMPLY WITH BRITISH STANDARDS REQUIREMENTS AS NOTED WITHIN WRITTEN DOCUMENTS
- CONTRACTOR TO TAKE ALL MEASUREMENTS FROM SITE AND NOT TO RELY ON SCALED DIMENSIONS FROM DRAWINGS
- ALL DIMENSIONS TO BE CHECKED ON SITE PRIOR TO THE MANUFACTURE OF ANY ELEMENTS AND MAJOR DISCREPANCIES TO BE REPORTED TO THE ARCHITECT
- T.B.C = TO BE CONFIRMED
- C.O.S = CHECK ON SITE
- S/O = STRUCTURAL OPENING
- COPYRIGHT APD.

PLANNING

REV	DATE	DESCRIPTION
ADDRESS 76c Alexandra Park Rd N10 2AD London		
DRAWING NAME Existing and Proposed Location Plans		
Drawing No: 148.APD.PL.09		
Status: PLANNING		Rev.
FR	SEPT 23	Scale: 1250@A3
annette peters design architecture & interior design 96 High Street Mews, London SW19 7RG T: 020 84171111 E: annette@annettpetersdesign.co.uk		