



This scale is 10cm in length when printed at the size indicated in the title block

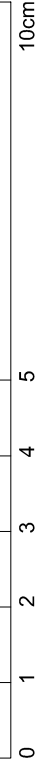

SCALE BAR 1:100

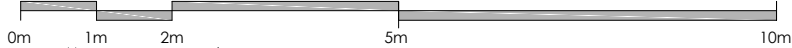

GENERAL NOTES

ALL DRAWINGS TO BE READ IN CONJUNCTION WITH OTHER CONSULTANTS DRAWINGS & WRITTEN SPECIFICATIONS

ALL STRUCTURE TO BE IN ACCORDANCE WITH STRUCTURAL ENGINEERS DRAWINGS & WRITTEN SPECIFICATION

ALL WORKS TO COMPLY WITH BRITISH STANDARDS REQUIREMENTS AS NOTED WITHIN WRITTEN DOCUMENTS

CONTRACTOR TO TAKE ALL MEASUREMENTS FROM SITE AND NOT TO RELY ON SCALED DIMENSIONS FROM DRAWINGS

ALL DIMENSIONS TO BE CHECKED ON SITE PRIOR TO THE MANUFACTURE OF ANY ELEMENTS AND MAJOR DISCREPANCIES TO BE REPORTED TO THE ARCHITECT

T.B.C = TO BE CONFIRMED
C.O.S = CHECK ON SITE
S/O = STRUCTURAL OPENING

COPYRIGHT APD.

PLANNING

KEY:

BOUNDARY LINE

Existing Loft Plan

SCALE 1:100 @ A3



North

Proposed Loft Plan

SCALE 1:100 @ A3



North

REV	DATE	DESCRIPTION
A	05.09.23	Changes based on planning authority's feedback.
ADDRESS		
76c Alexandra Park Rd		
N10 2AD		
London		
DRAWING NAME		
Existing and Proposed Loft Plans		
Drawing No: 148.APD.PL03		
Status: PLANNING		Rev.A
FR	SEPT 23	Scale: 1:100@A3
annette peters design		
architecture & interior design		
96 High Street Mews,		
London SW19 7RG		
T: 020 84171111		
E: annette@annettpetersdesign.co.uk		