


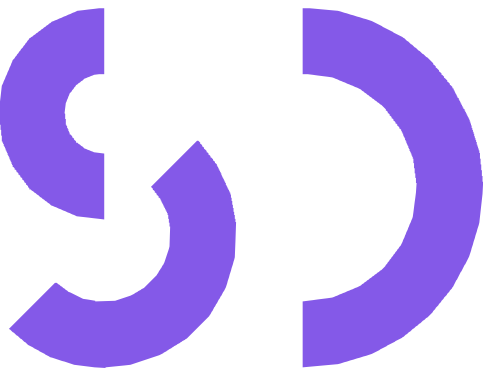

Notes


- 1. These drawings are not to be used for setting out purposes. Refer to the latest Architect's information and site measure as required.
- 2. Contact SD Engineers in the event of any discrepancies between findings on site and these drawings.
- 3. Drawing is to be read in conjunction with the SD Engineer's Specification and General Notes.
- 4. 3D views are indicative only and conflicting 2D information should take precedence. If in doubt contact SD Engineers prior to starting works.

Information Received


This drawing has been developed using information received up to and including:

18/08/2023


Where information provided to us is incomplete or subject to change, our drawings will need to be updated accordingly.

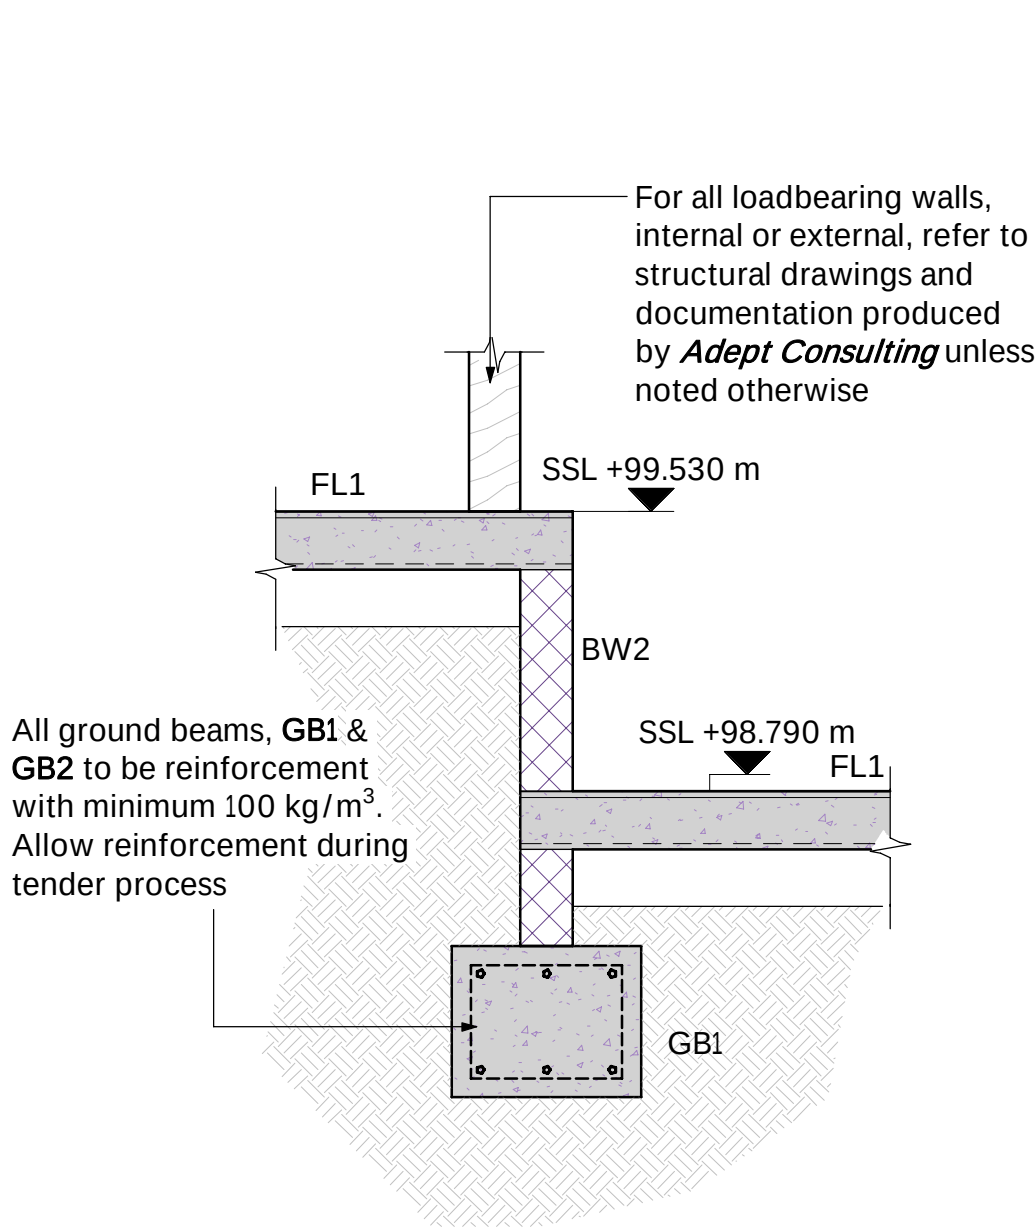

Detail 1
Scale 1 : 20

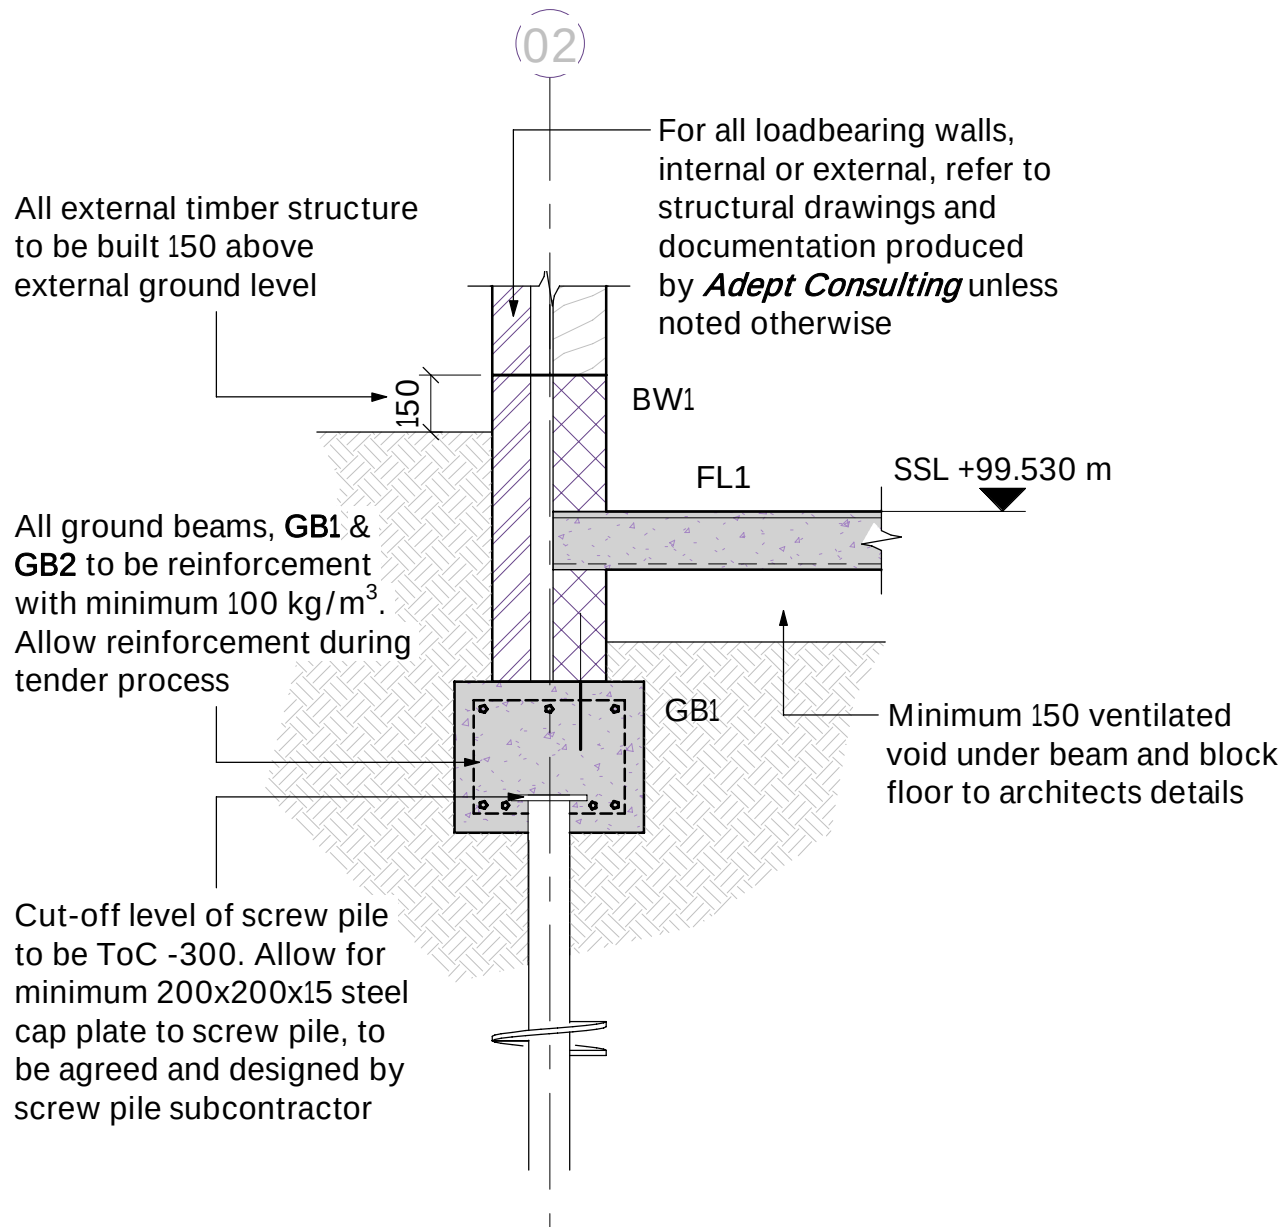

Detail 2
Scale 1 : 20

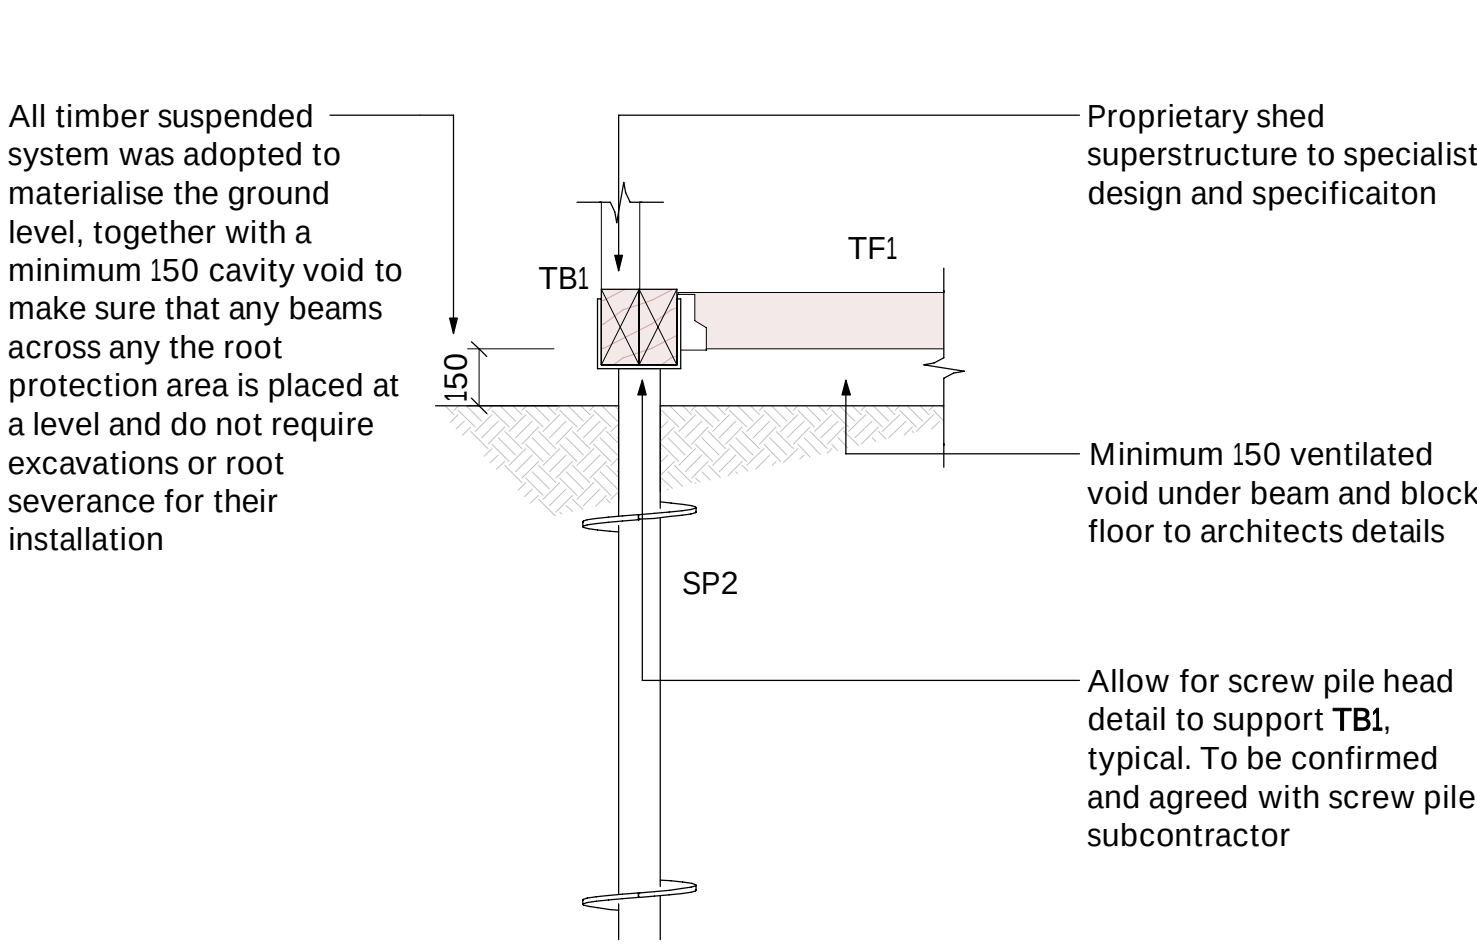

Detail 3
Scale 1 : 20

T01	08/09/2023	Tender	RC	RC	GF
Rev	Date	Amendment	Dra	Rev	App

D2
Suitable for Tender

186 Creighton Avenue
1456

Details - Sheet 1

Drawn	Status
RC	Tender

Reviewed	Date
RC	08/09/2023

Approved	Scale
GF	

1456-SDS- 00- ZZ- DR- S- 5001	D2	T01
Project	Orig	Vol
Lev	Typ	Rel
No	Status	Rev