

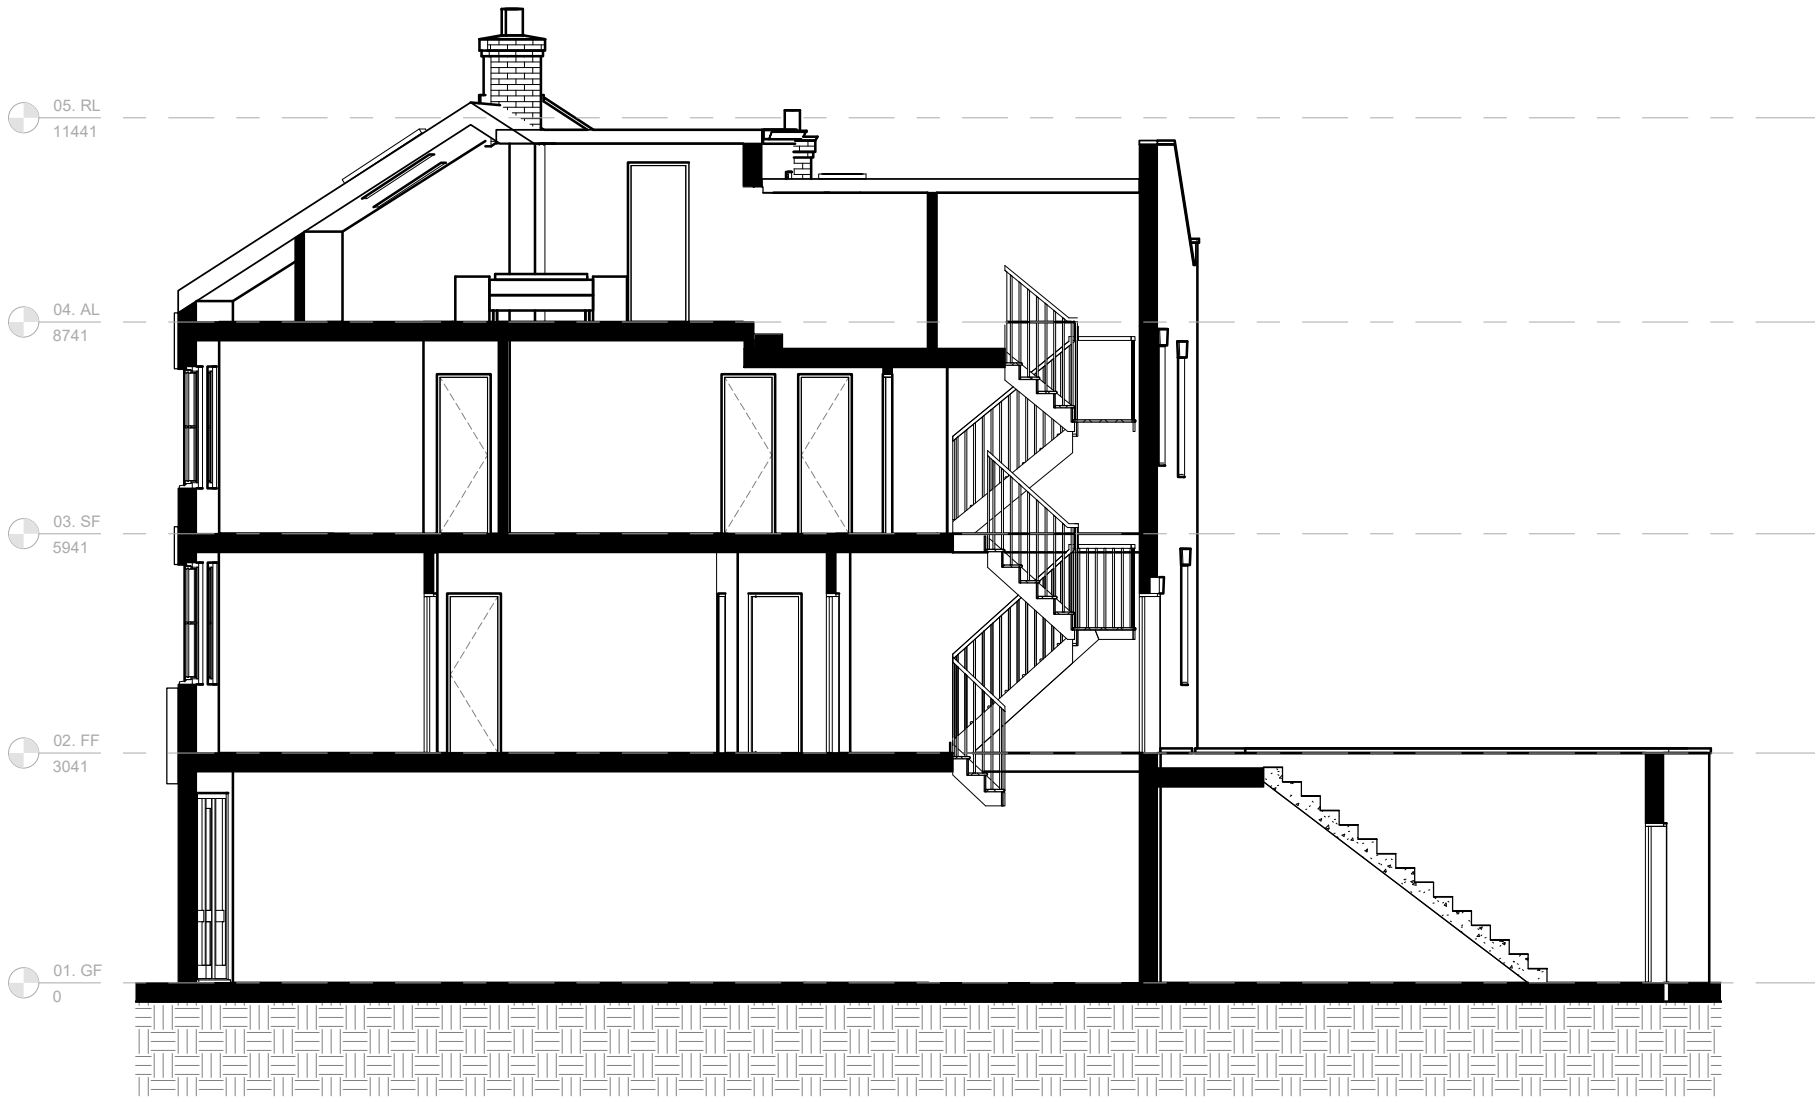


No.	Description	Date

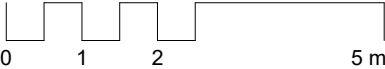

1 01. Longitudinal Section - P
1 : 50

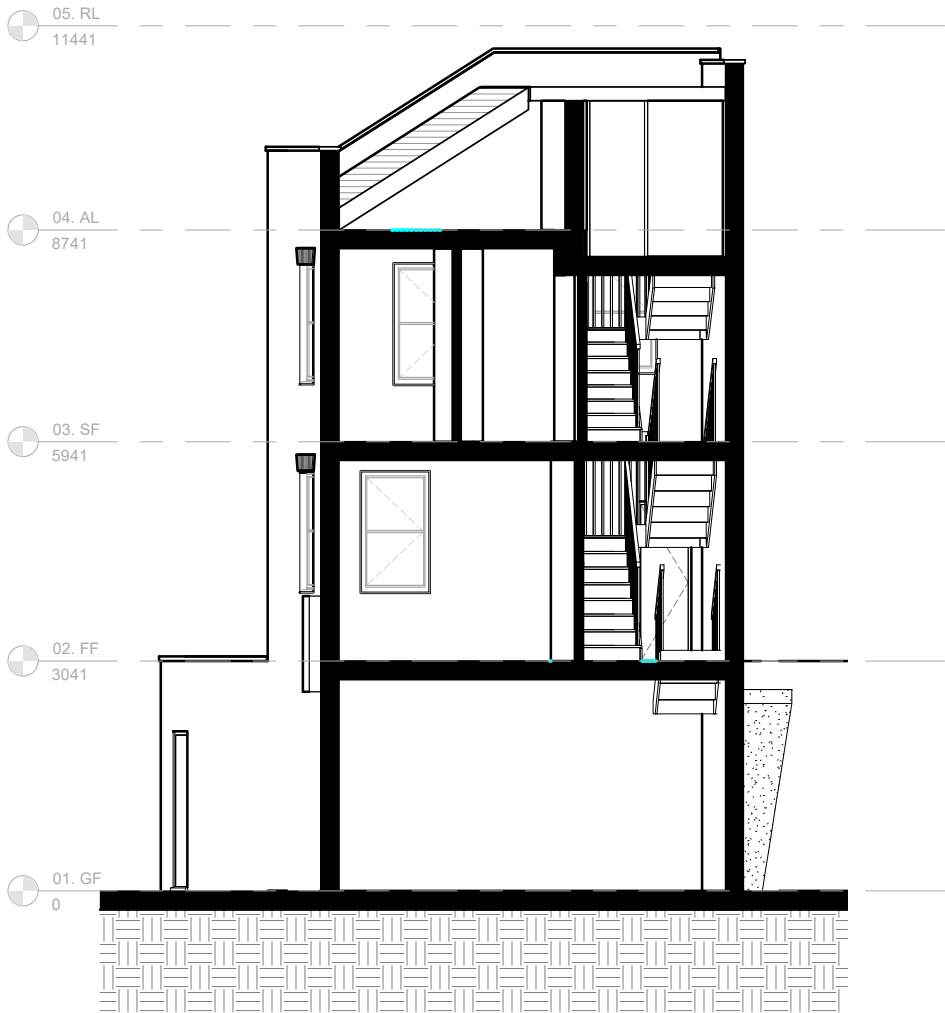

2 02. Cross Section - P
1 : 50

Project Status	
Planning	
	
CONTRACTORS MUST VERIFY ALL DIMENSIONS ON SITE BEFORE STARTING WORK. THIS DRAWING IS COPYRIGHT.	
Project	
126A West Green Rd N15 5AA	
Client	
Owner	
Drawing Title	
Proposed Sections	
Project Number	Date
210817	Aug ' 21
Drawn by	Checked by
Author	Checker
Scale	Revision
1 : 100 @ A3 1 : 50 @ A1	
Drawing No.	
AP301	

01/09/2023 09:02:31