



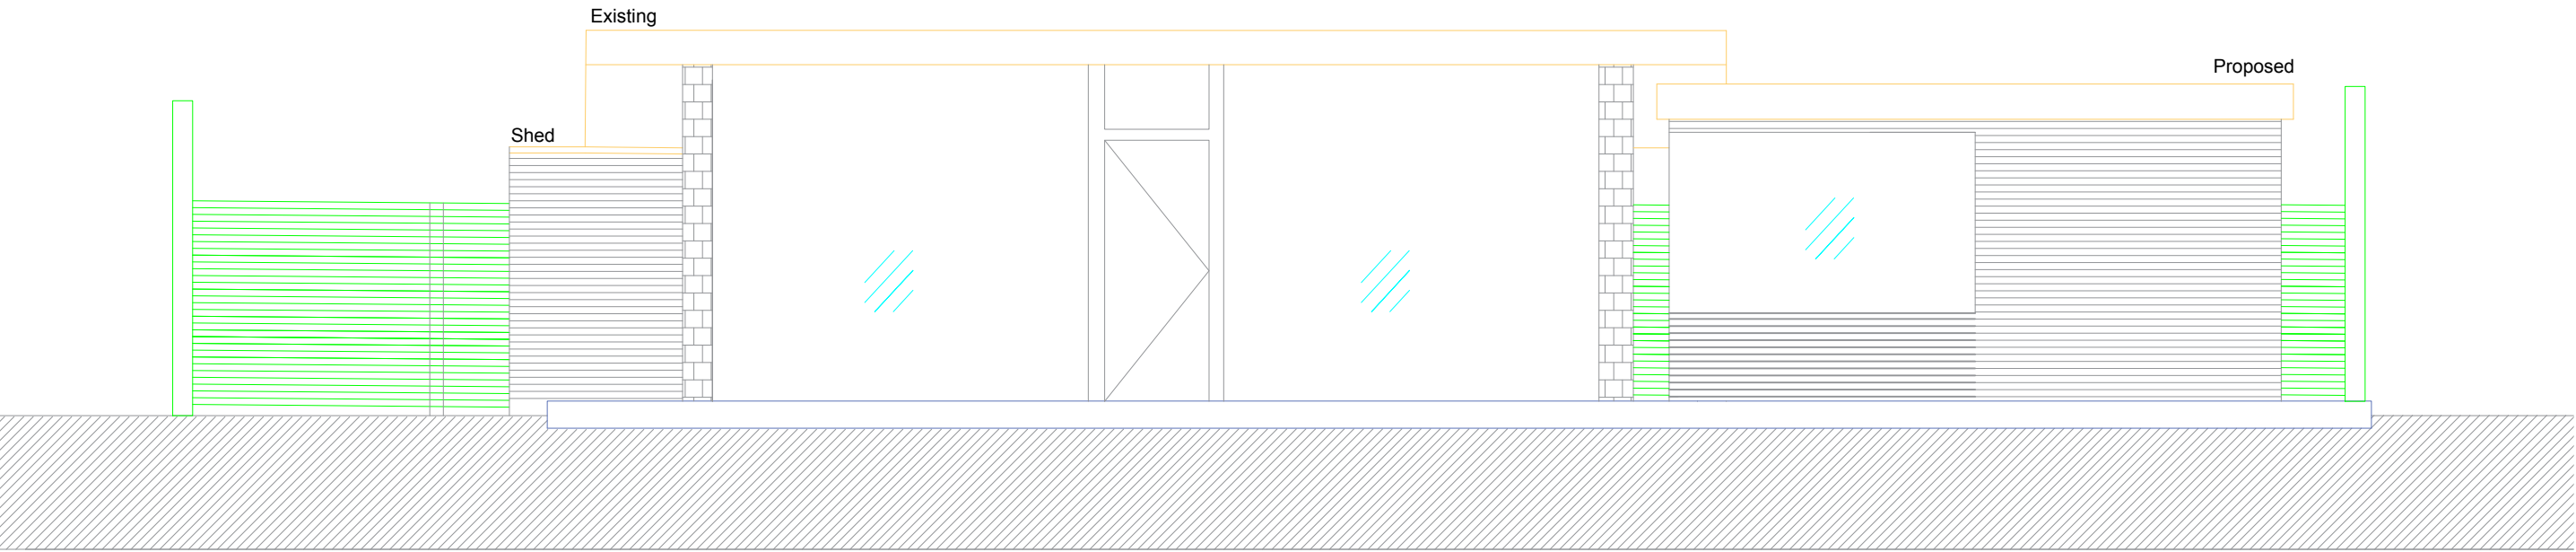

Elevation A - Front

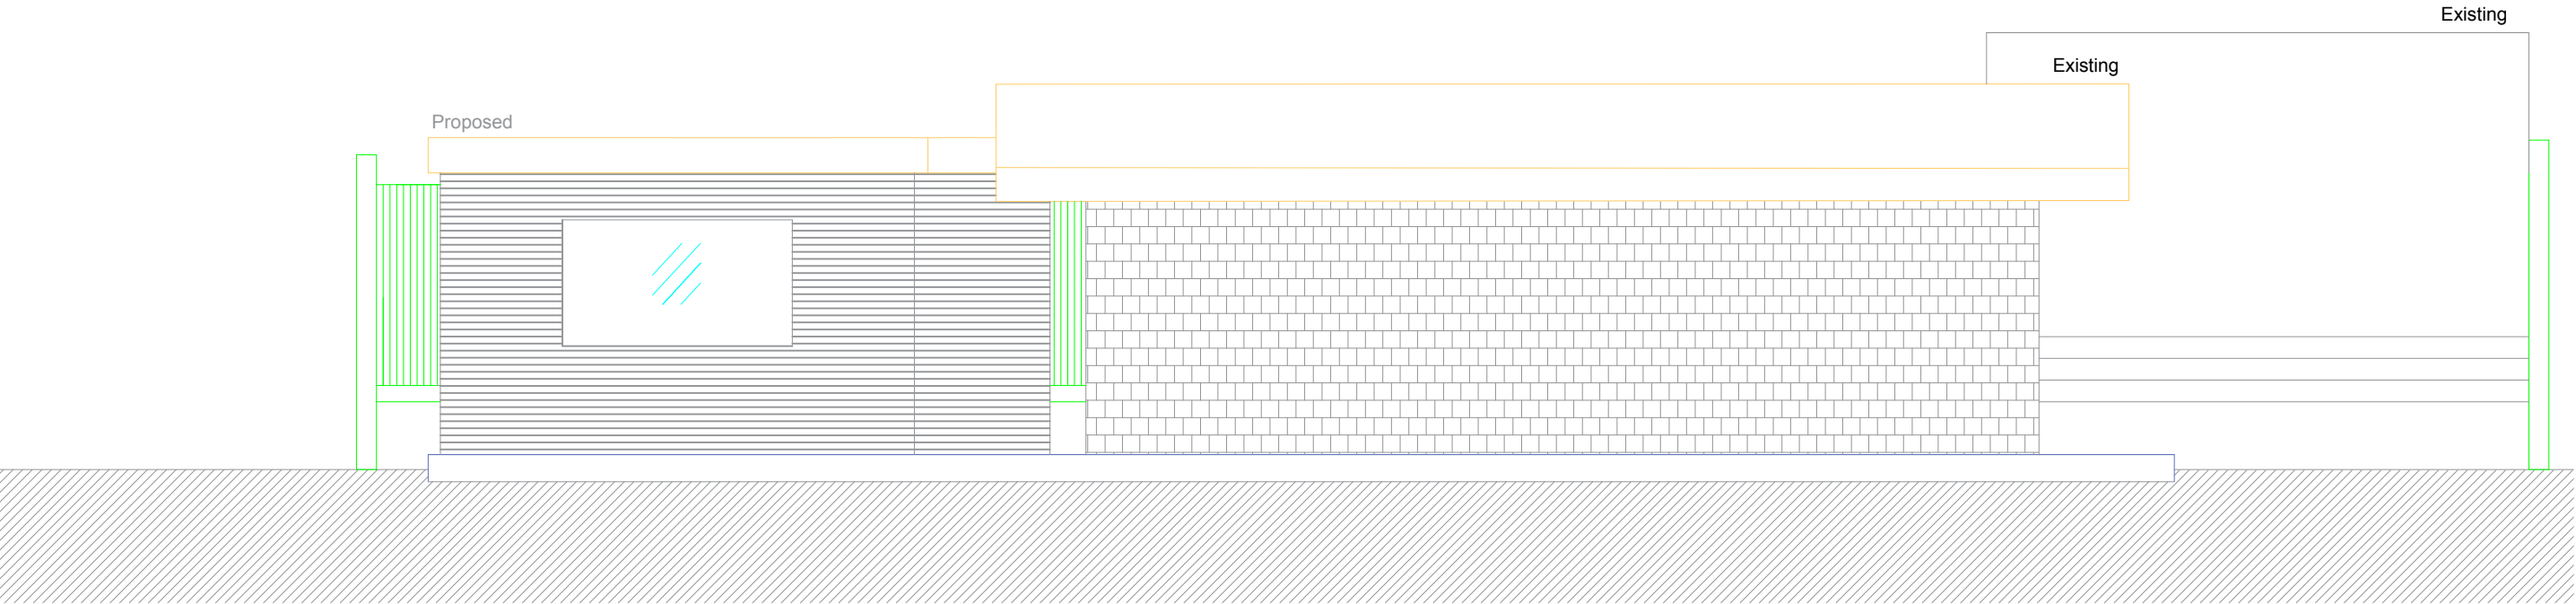

Elevation D - Back

5m

Project No.	Project 10 Grange Road, London N6 4AP	Drawings No. PL 203	Date Sept 2023	CAPE CONSTRUCTION DESIGN & BUILD	email:sam@capeconstruction.net Web:www.capeconstruction.net 30 GRATTON TERRACE, NW2 6QE TEL:02084505703, Mobile:07725304556
Client Ms Lynagh and Mr McCabe	Drawings Title Out house front and back elevation		Scale 1/50 @ A3		