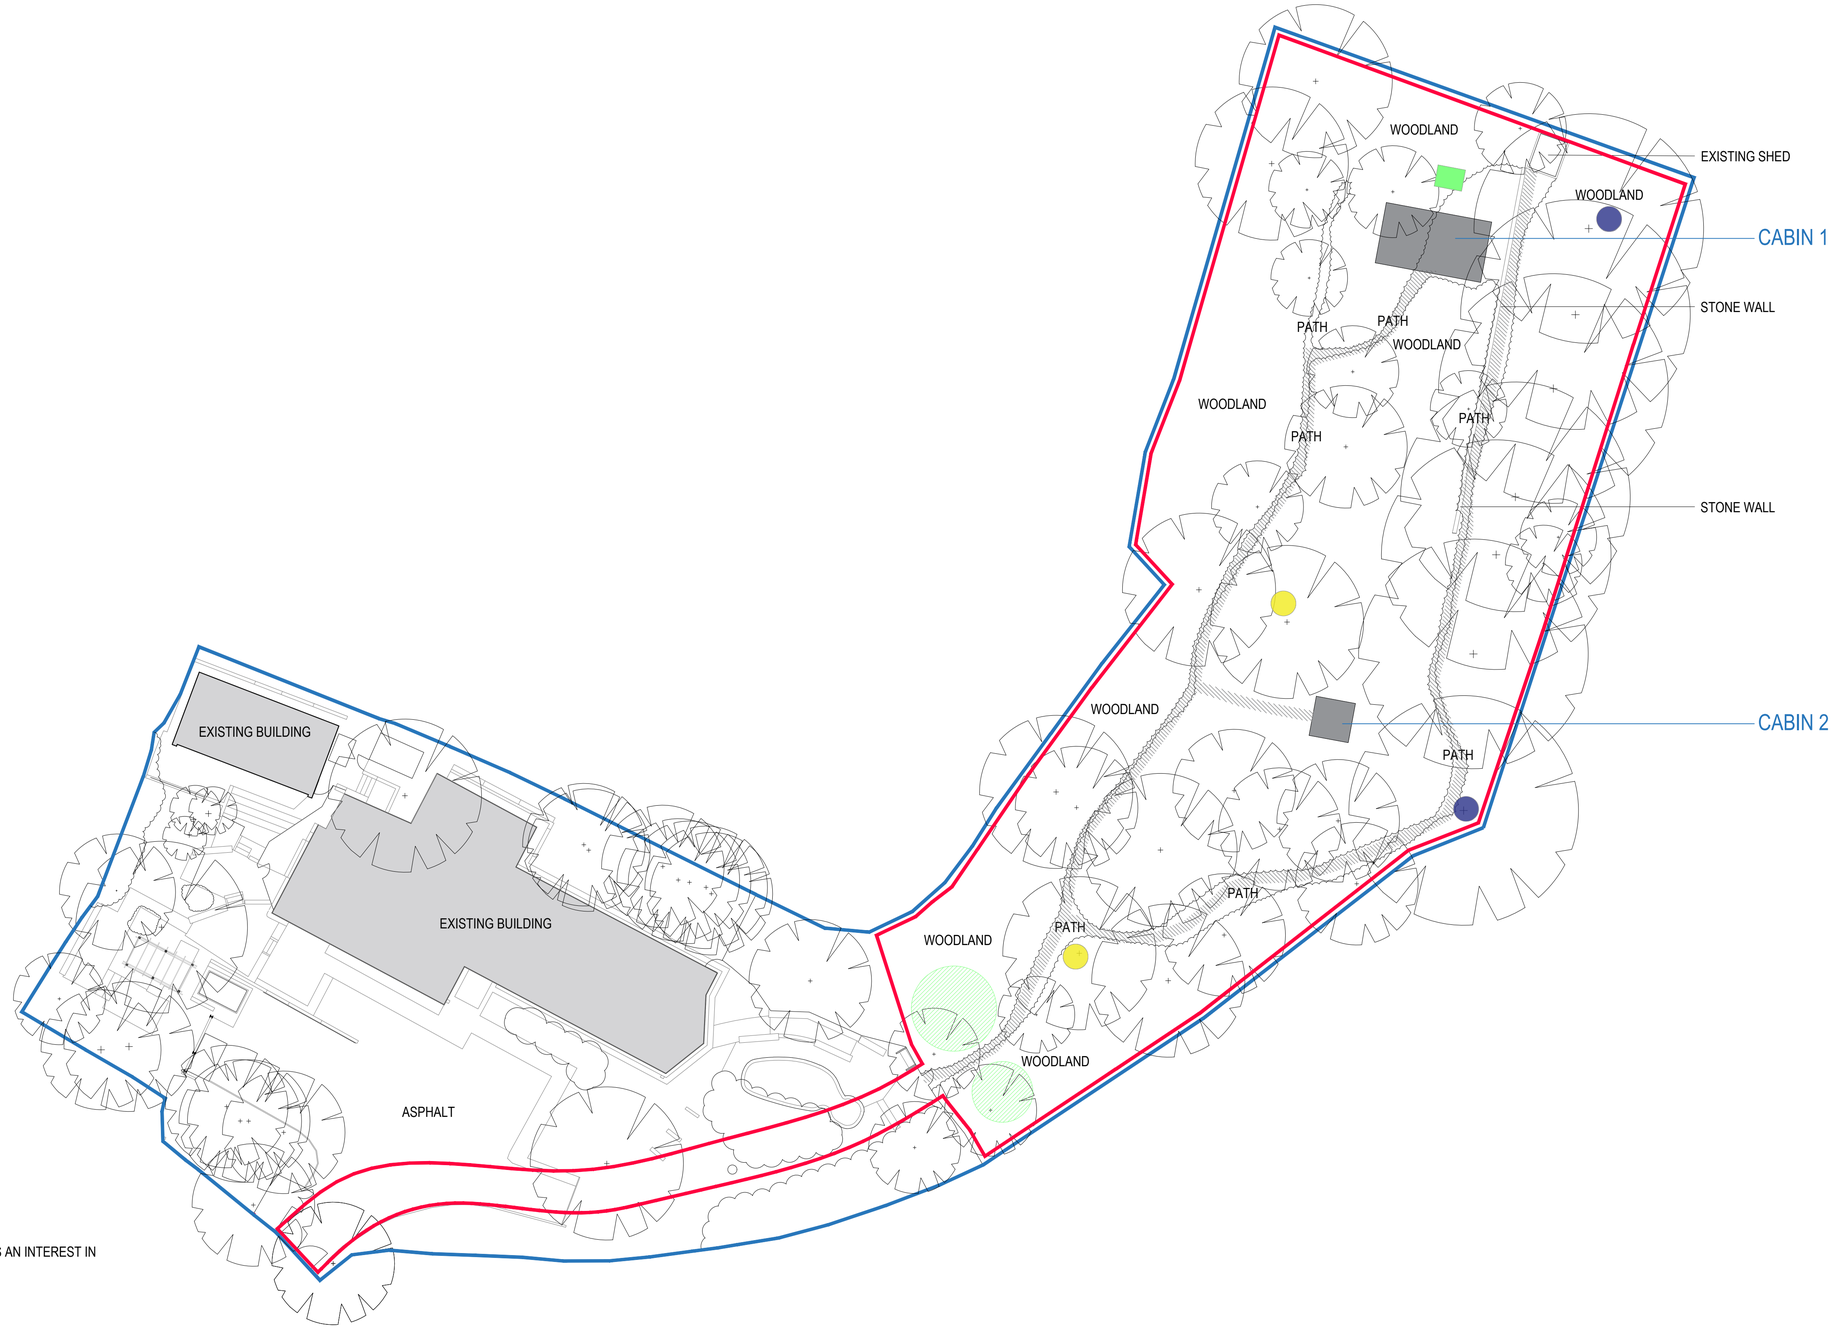

KEY:

- APPLICATION SITE
- LAND THAT APPLICANT HAS AN INTEREST IN
- PROPOSED BAT BOXES
- PROPOSED BIRD BOXES
- STAGBEETLE LOGGERY

WORKS TO SHRUBS:

Approximate area of non-native evergreen shrubs to be removed and replaced with native species such as guelder rose, dogwood, hazel or field maple. Cut non- native evergreen species to ground level. New shrubs bought as two or three whips of each species and planted a few inches into the ground.

0 2 m 4 m 6 m 8 m 10 m 20 m

1:200 Scale

GENERAL NOTES

1. THIS DRAWING IS THE PROPERTY OF LXA LONDON, 2 LONDON BRIDGE, LONDON SE1 9RA. IT IS FORBIDDEN TO PRODUCE ITS CONTENTS IN ANY FORM, EXCEPT FOR THE INTENDED PURPOSE
2. THIS DRAWING IS NOT TO BE SCALED UNLESS FOR PLANNING PURPOSES. THE DIMENSIONS ARE IN MILLIMETERS UNLESS OTHERWISE SPECIFIED
3. ANY DISCREPENCIES ARE TO BE BROUGHT TO THE ATTN OF LXA AND RESOLVED BEFORE THE COMMENCEMENT OF ANY WORK
4. THIS DRAWING IS TO BE READ IN CONJUNCTION WITH RELEVANT DETAIL DRAWINGS AS MENTIONED IN THE DRAWING
5. CONTRACTOR TO CONSTRUCT A MOCKUP FOR APPROVAL OF FINISHES & DETAILS, AND GET A SIGN OFF FROM CLIENTS & ARCHITECTS
6. THIS DRAWING TO BE READ IN TANDEM WITH THE DETAILS/SCHEDULES/SPECIFICATIONS AS REQUIRED
7. LXA WILL ACCEPT NO LIABILITY FOR COPYRIGHT COMPLIANCE OR INFRINGEMENT BORNE FROM THE SUBSTITUTION OF LXA SPECIFIED PRODUCTS OR MATERIALS. BY ANY OTHER PARTY. SHOULD ANY SPECIFICATIONS BE SUBSTITUTED, THE CLIENT/CONTRACTOR WILL ASSUME FULL LIABILITY.

KEYPLAN

REVISIONS

No.	Date	By	Issue/Revision Details

LXA London
2 London Bridge
Montague Close
London, SE1 9RA
E. info@WeAreLXA.com
W. www.WeAreLXA.com

DRAWING TITLE :
ECOLOGICAL ENHANCEMENT PLAN

PROJECT :
8A Muswell Hill, London
London, N10 3TD

CLIENT :
Cavendish Education

Rev No:		Date: 23.08.23	
Drawn: SM	Checked:		Approved: -
Scale: 1:200@A1	Drawing No.: LXA-1940-MH-030		