



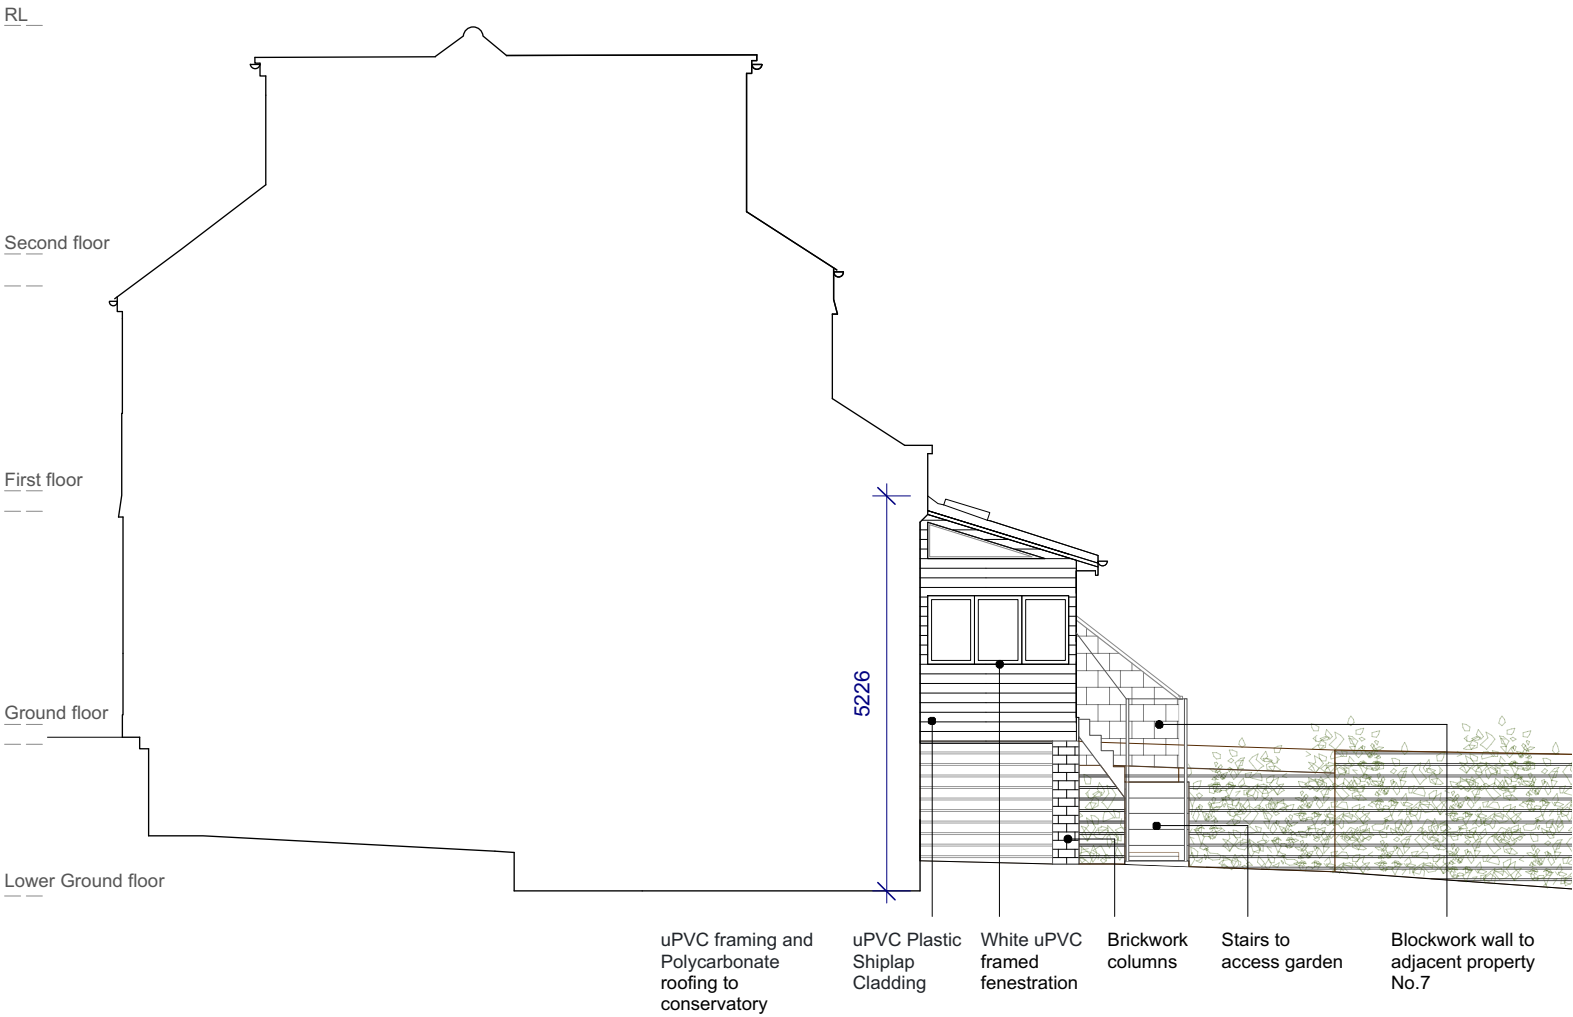


EXISTING SIDE ELEVATION (SOUTH EAST FACING)

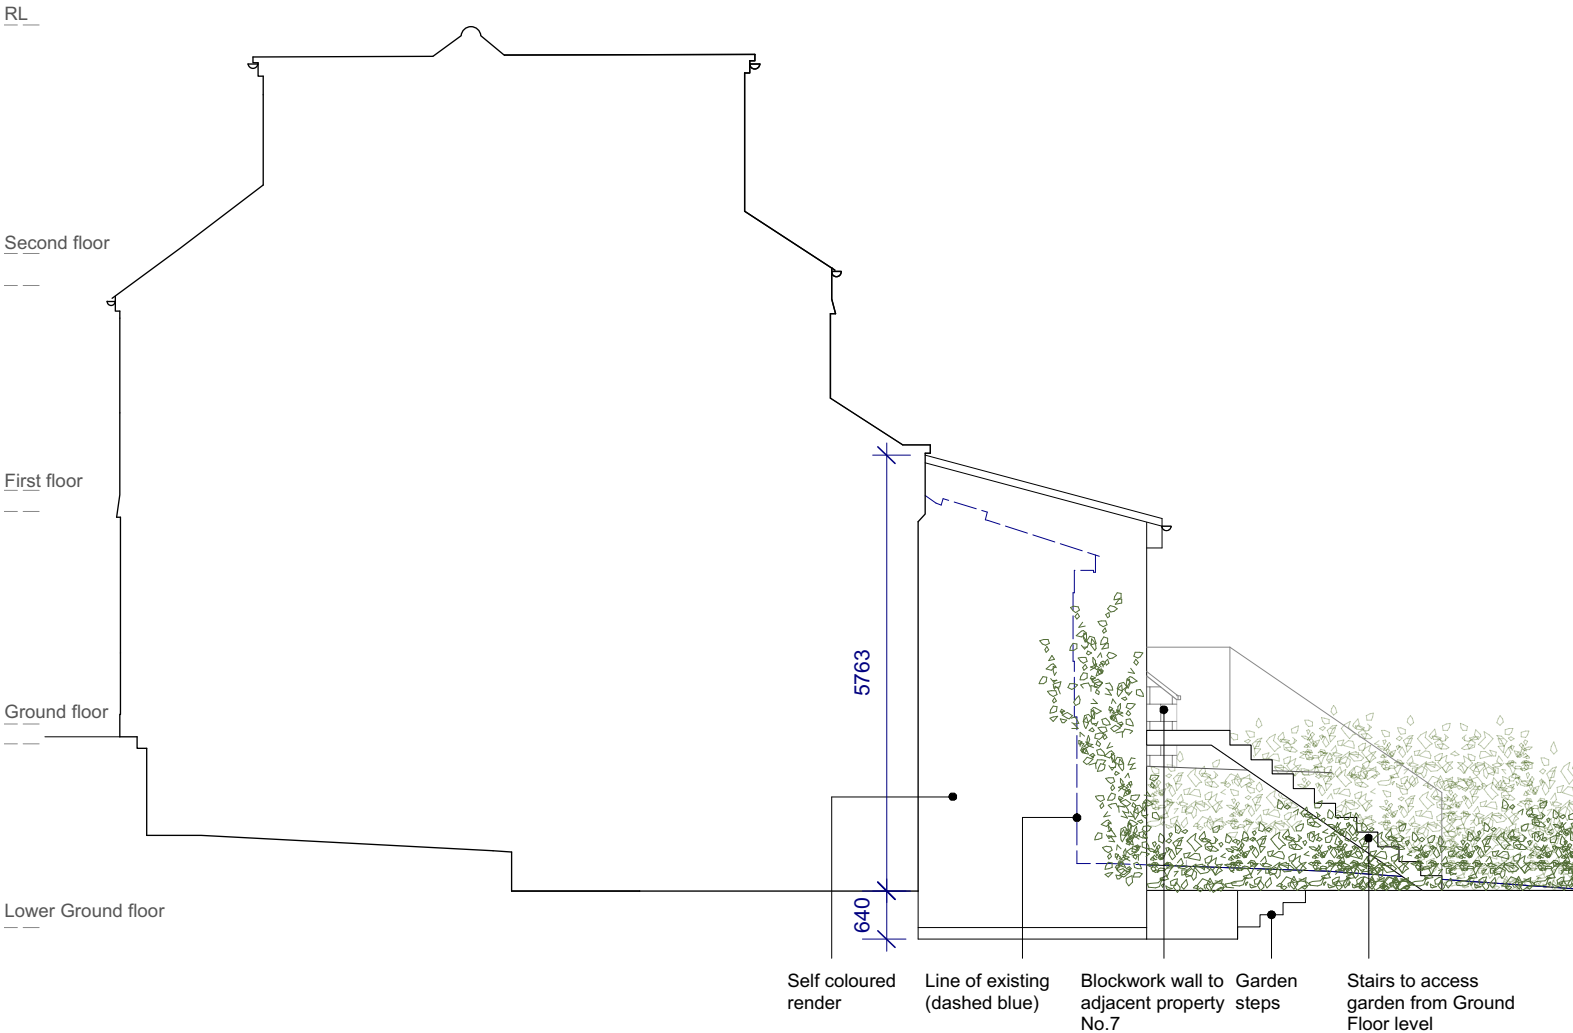

PROPOSED SIDE ELEVATION (SOUTH EAST FACING)

FOR PLANNING PURPOSES ONLY

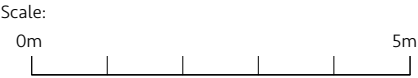

Key:

Revisions:

- Notes:
- Indicative levels and dimensions only
 - Existing tree positions and canopies shown indicatively. All to be checked on site.
 - Site boundary in accordance with OS plan. All boundaries to be checked on site.
 - Side Elevations indicative only due to areas inaccessible to survey.

- Notes:
1. No dimensions to be scaled from this drawing (except for planning purposes).
 2. All dimensions, levels, services, setting out and boundaries to be checked on site and read in conjunction with existing topographical survey by others.
 3. Any discrepancies to be reported to Weeks And Lafone Ltd before execution of relevant works.
 4. The contents of this drawing may not be reproduced in whole or in part without the written permission of Weeks And Lafone Ltd.
 5. This drawing has been produced for Mr & Mrs Ahrell for 5 Clifton Road and is not intended for use by any other person or for any other purpose. Drawings remain the copyright of Weeks And Lafone Ltd and may not be reproduced without written consent or licence.

Project:
5 Clifton Road

Client:
Mr & Mrs Ahrell

Drawing Title:
Existing and Proposed Side Elevations

Date: September 2023

Author:

Drawing Number:

Revision:

CR048.3.308.EL

A

Scale: 1:50 @ A1 / 1:100@ A3

W A L L
WEEKS AND LAFONE LTD

Architecture & Landscape

1A PEACOCK YARD,
LONDON,
SE17 3LH
T: 07828318769 / 07906283661 E: contact@weeksandlafone.co.uk