



Existing View From The East Lodge To Kenwood House @ 1:200

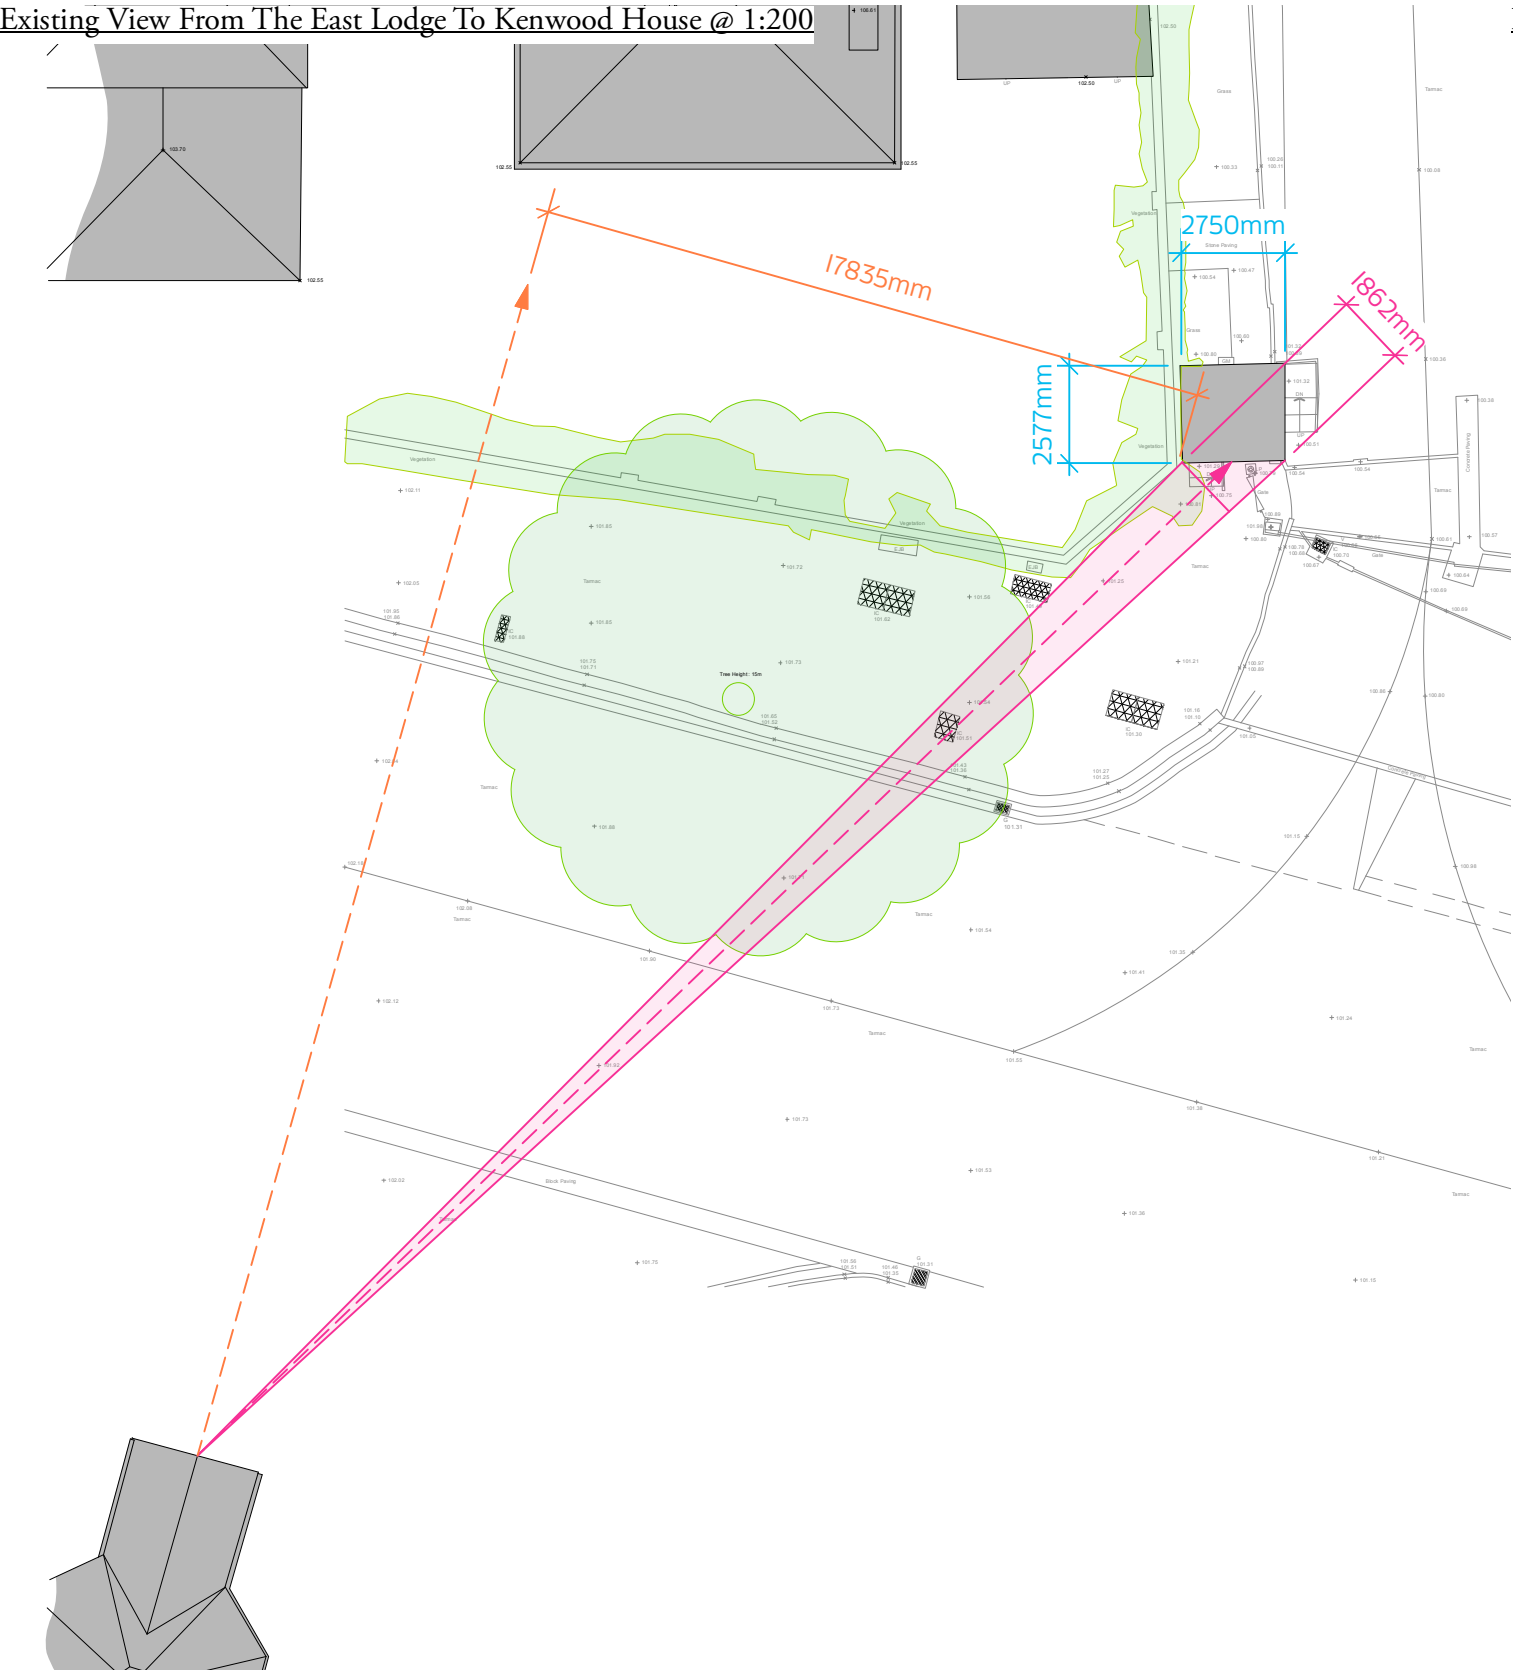

Proposed View From The East Lodge To Kenwood House @ 1:200

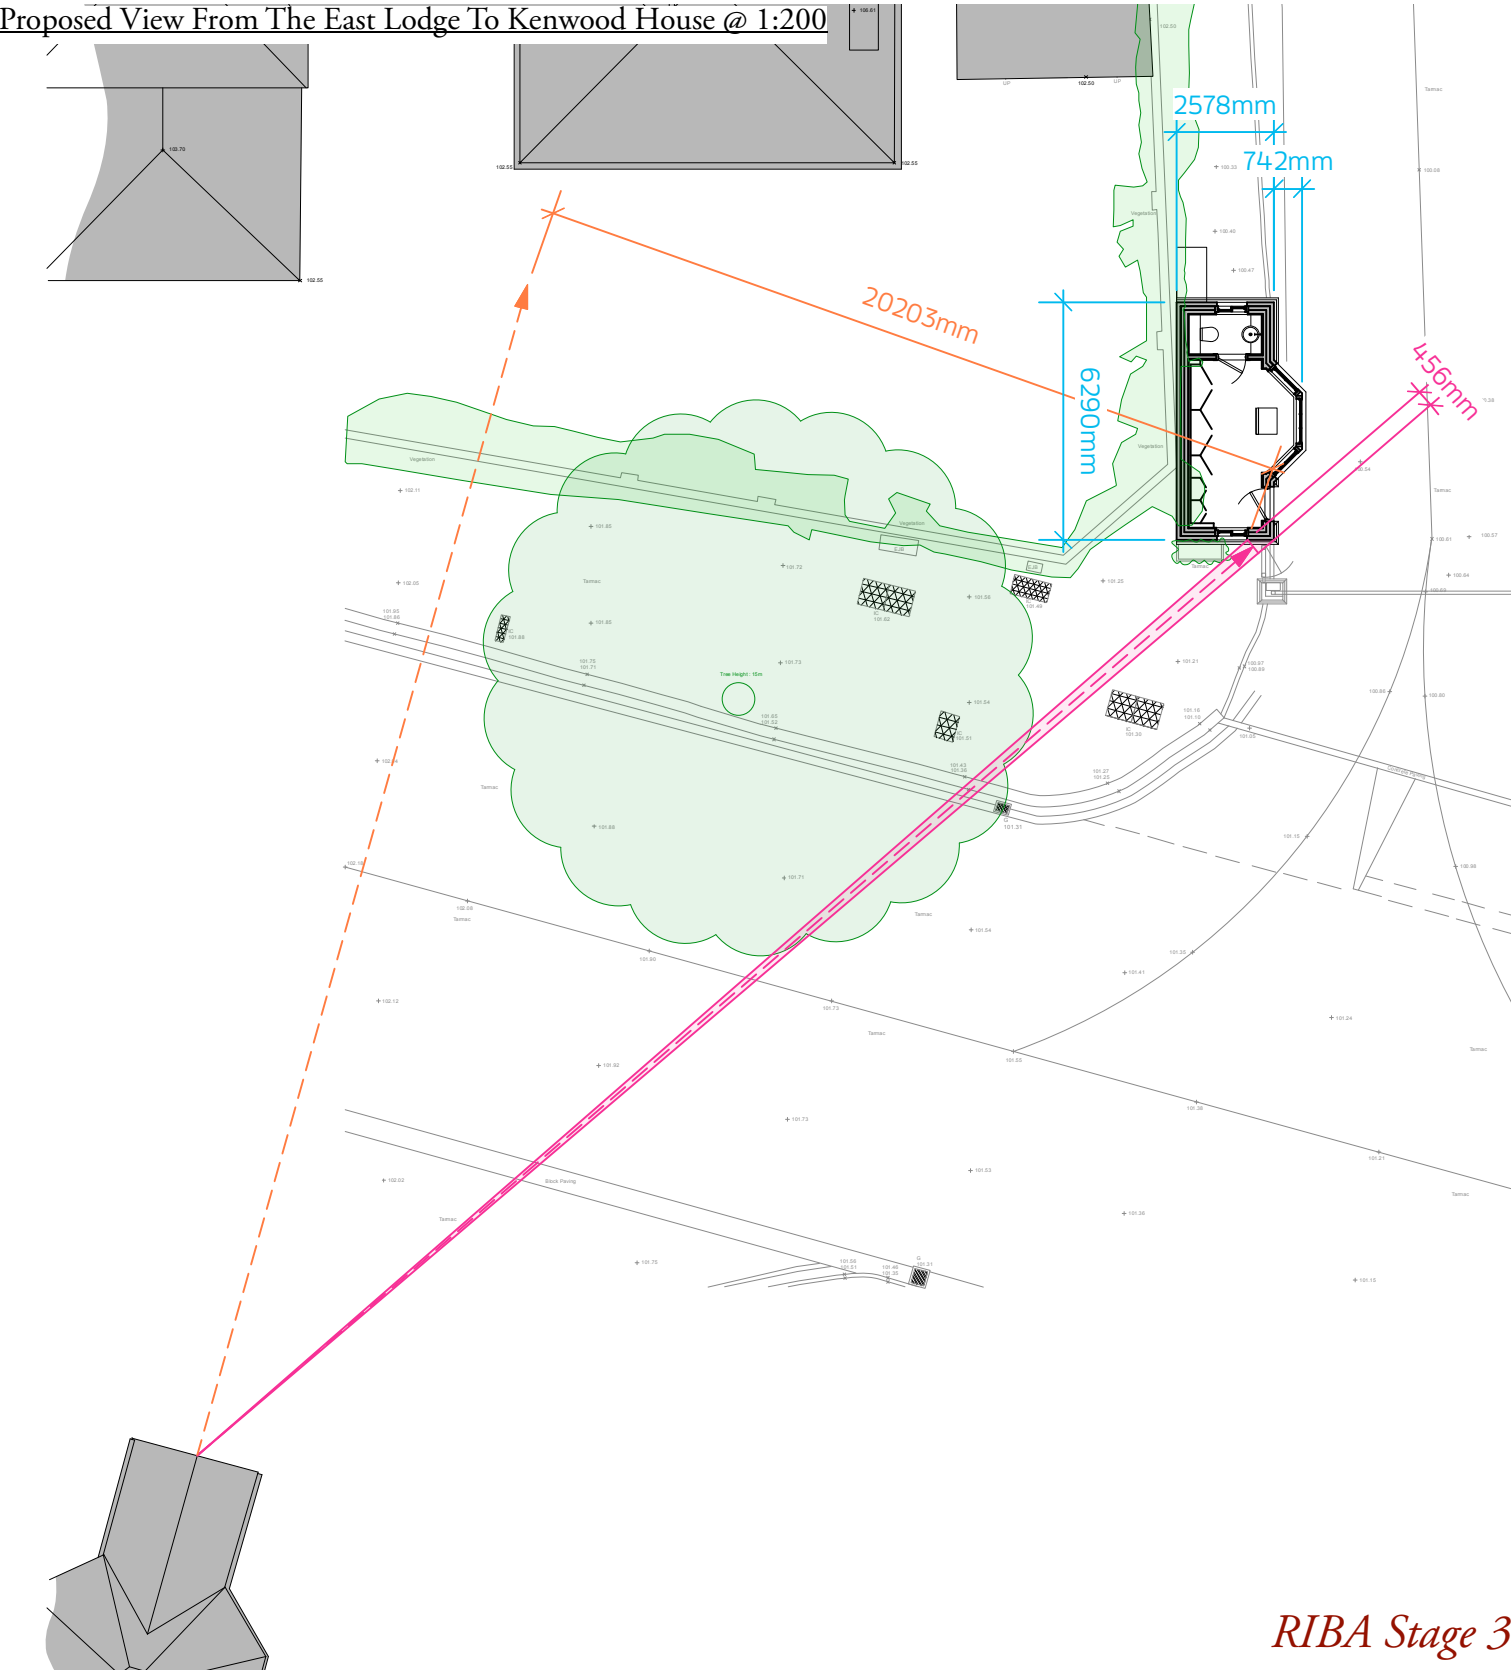

RIBA Stage 3

Christopher Tredway Architects

3rd Floor, 175 - 176 Tottenham Court Road, London W1T 7NX.
E Mail: office@chrestredway.co.uk Phone: +44 (0)20 7101 9336

Gatehouse & Gates, Compton Avenue

Site: Security Hut & Gates, Compton Avenue, London N6.
Title: View From East Lodge
Date: 12/09/2023
Job No: 090
Drawing No: 090/ SK_02
Revision: A
Scale: 1:200 @ 100% A3 L
© Christopher Tredway Architects Ltd. 2023

Changes Since This Drawing Was Last Issued:

- 1) Flat Parapet Roof Replaced By Pitched Roof;
- 2) Colour Contrast Brickwork Removed;
- 3) Square Bay Window Replaced By Canted Bay Window;
- 4) Guaged Brick Arches Removed;
- 5) Planter & Climbing Plants Added To Hampstead Lane Elevation.