


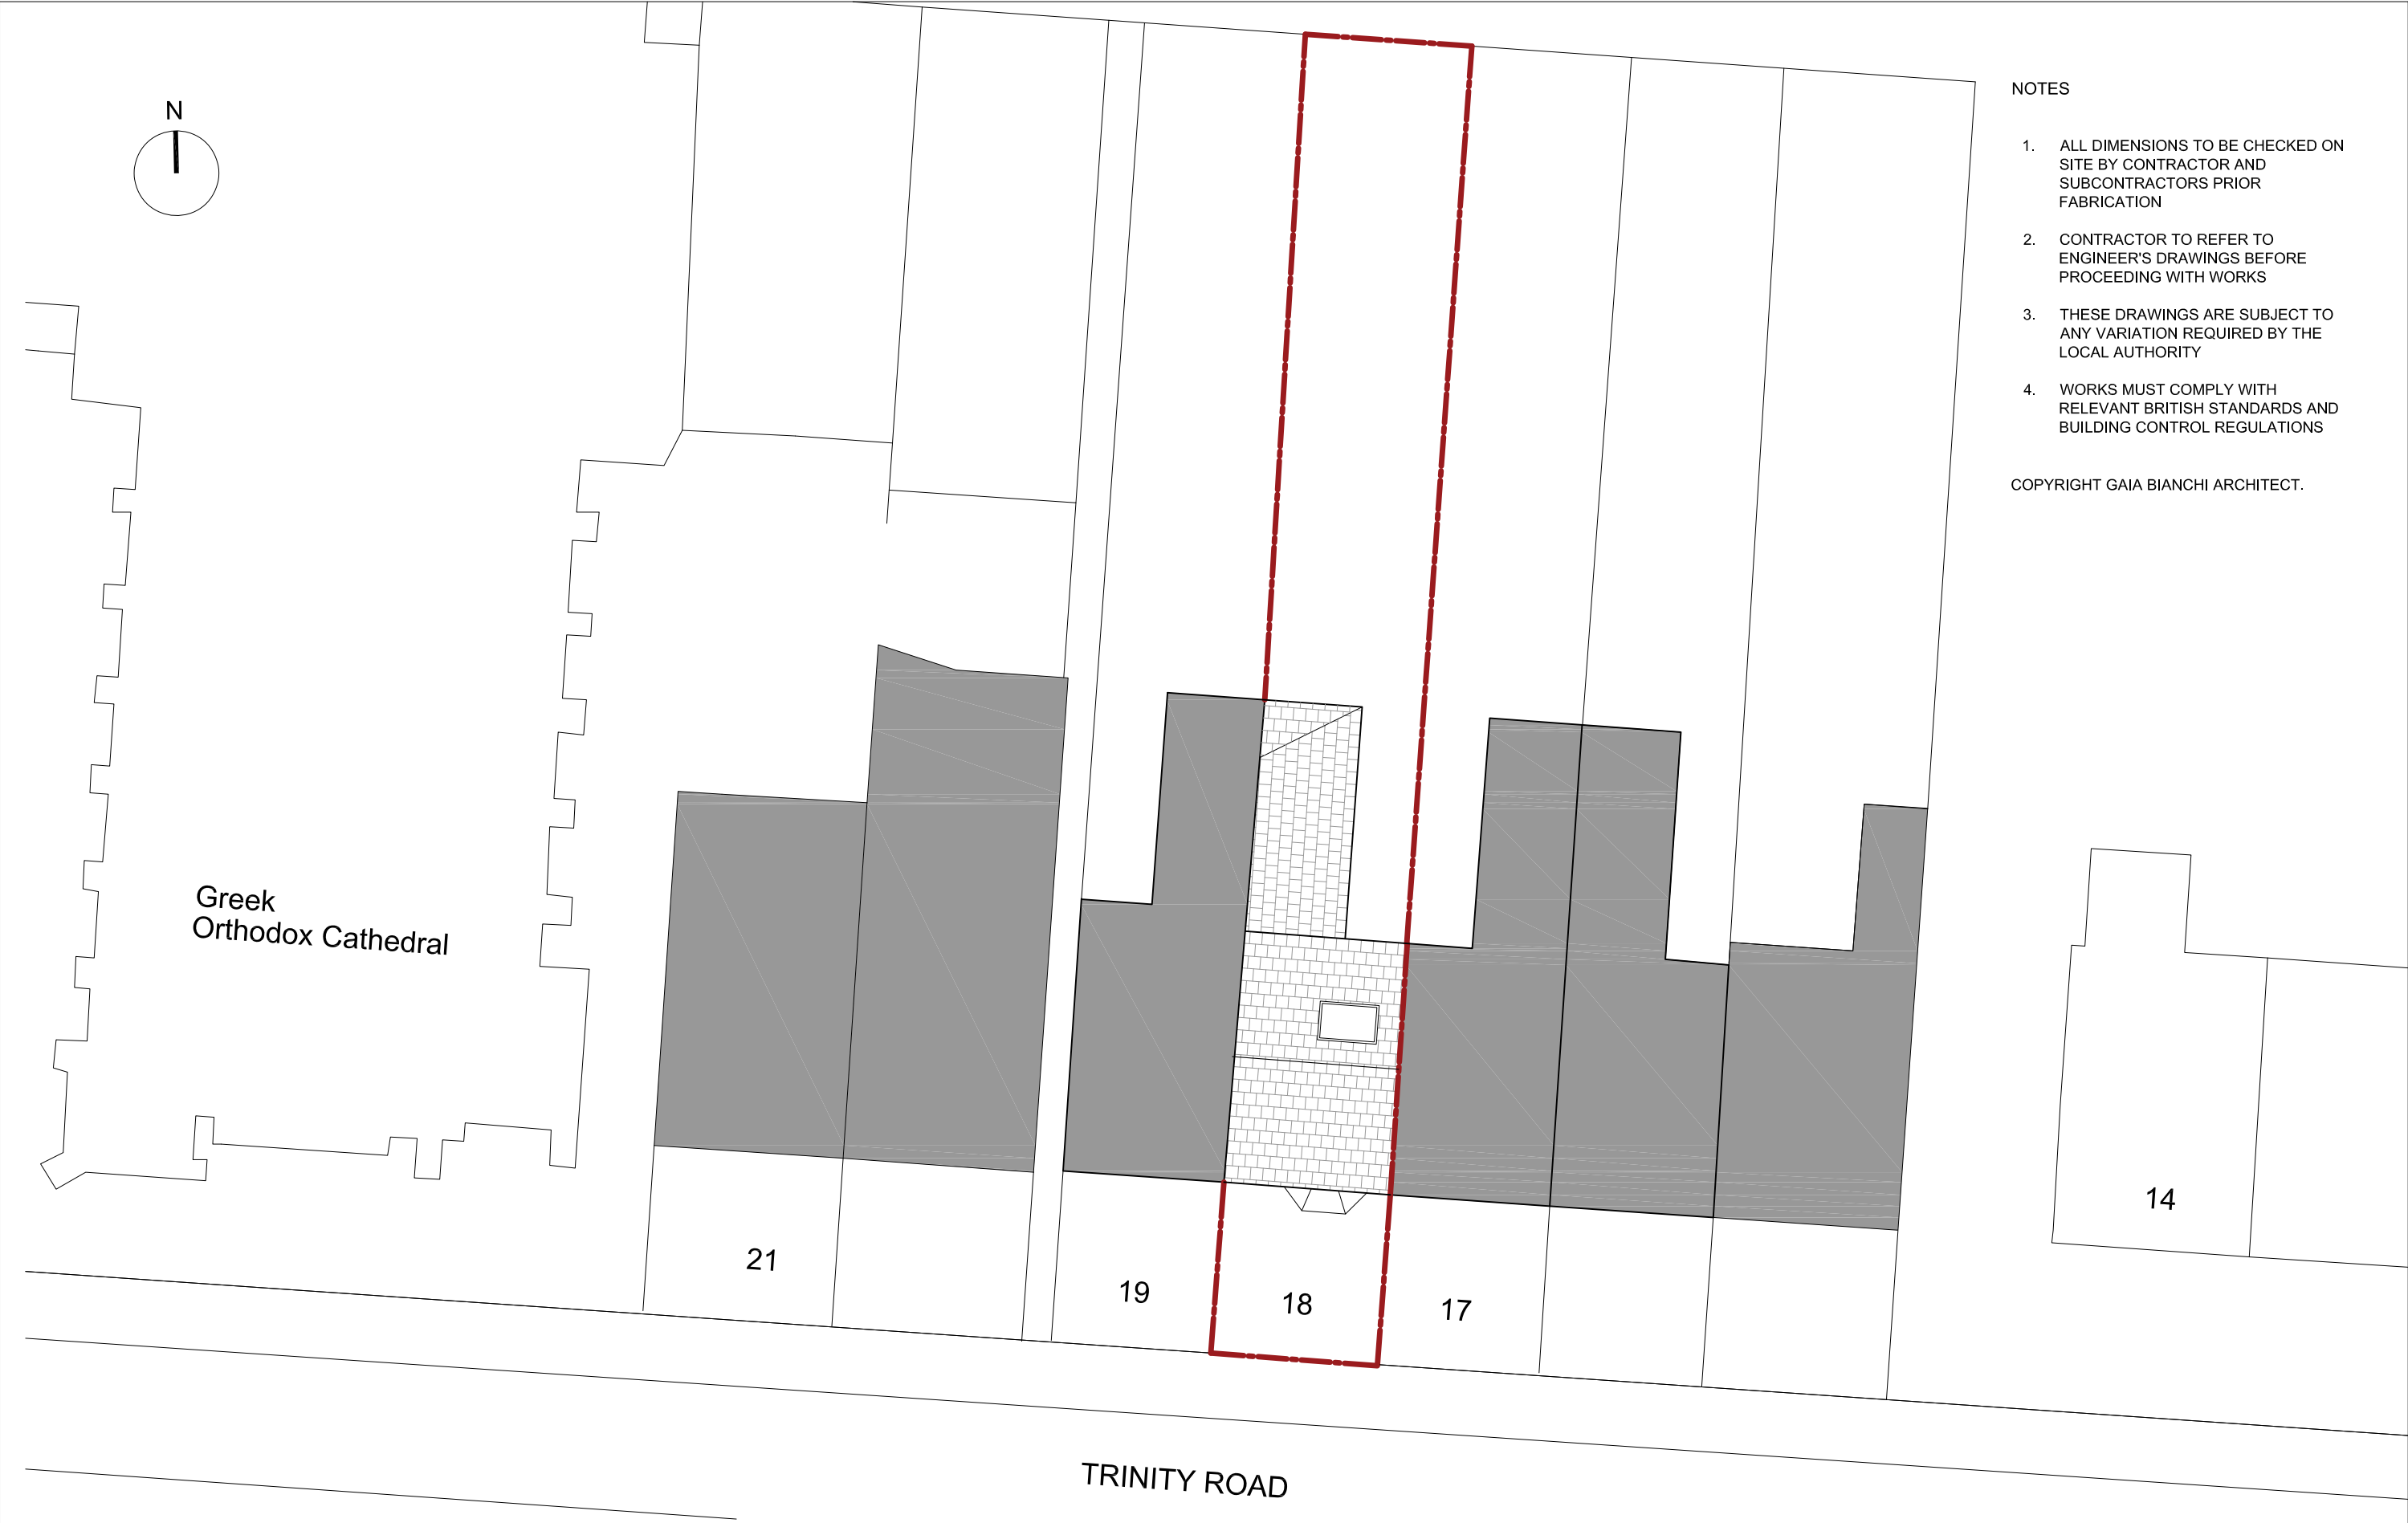

- NOTES
1. ALL DIMENSIONS TO BE CHECKED ON SITE BY CONTRACTOR AND SUBCONTRACTORS PRIOR FABRICATION
 2. CONTRACTOR TO REFER TO ENGINEER'S DRAWINGS BEFORE PROCEEDING WITH WORKS
 3. THESE DRAWINGS ARE SUBJECT TO ANY VARIATION REQUIRED BY THE LOCAL AUTHORITY
 4. WORKS MUST COMPLY WITH RELEVANT BRITISH STANDARDS AND BUILDING CONTROL REGULATIONS

COPYRIGHT GAIA BIANCHI ARCHITECT.

Planning Issue

Gaia Bianchi Architect

47 BELMONT ROAD - LONDON N15 3LU

tel 07939 507890

project: 18 TRINITY ROAD - N22 8LB

drawing: BLOCK PLAN

date: September 2023 scale: 1:200 @ A3 dwg no: 18TR/BP