




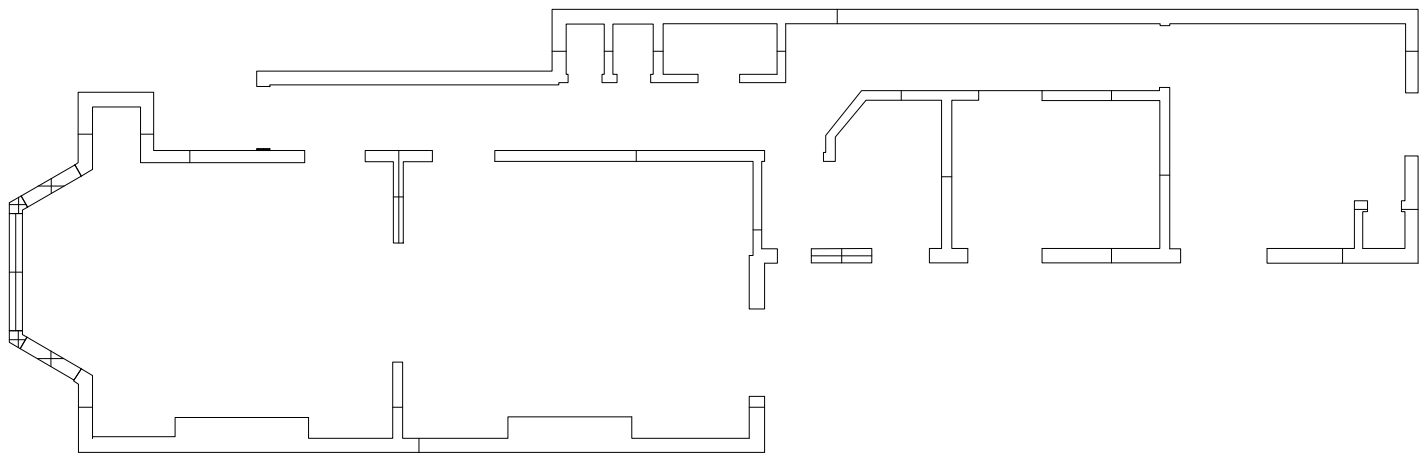


Existing Ground Floor Plan 1:100@A3

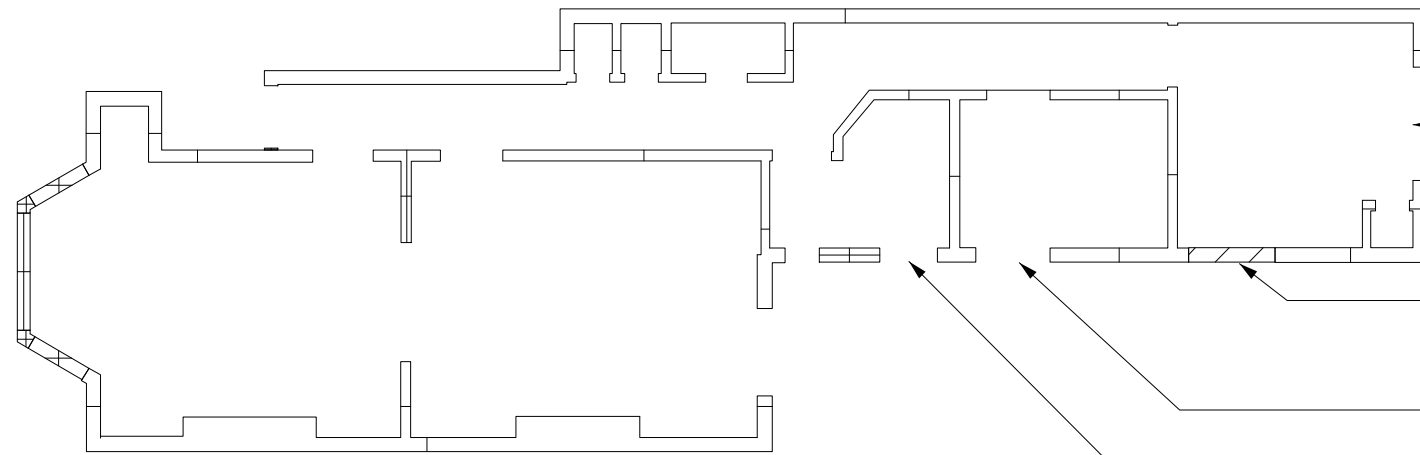


Proposed Ground Floor Plan 1:100@A3

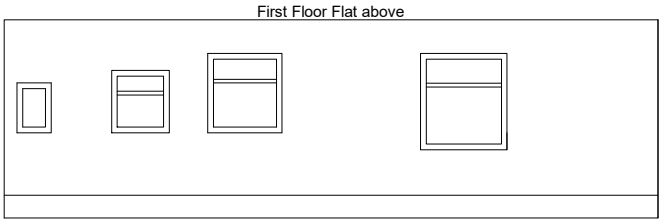


Existing Side Elevation 1:100@A3

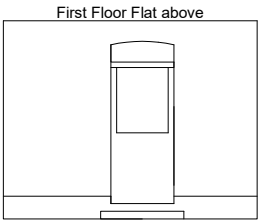

Existing Rear Elevation 1:100@A3

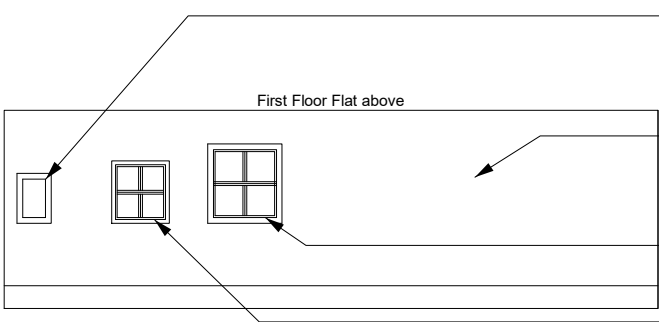

Proposed Side Elevation 1:100@A3

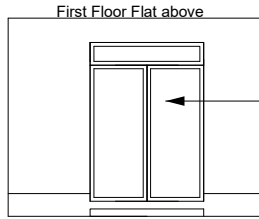

Proposed Rear Elevation 1:100@A3

- Replace existing window with wood effect UPVC window
- Infill existing window opening with brickwork painted to match existing
- Replace existing window with wood effect UPVC sash window
- Replace existing window with wood effect UPVC sash window

- Widen existing opening to 1,500mm with new lintel over. Install French double doors in wood effect UPVC

Notes	Status	Revision History	SPLINTER s t r u c t u r e s Hillview, Ridgeway, Nunney, Frome, Somerset, BA11 4NU 07814141579 info@splinterstructures.com www.splinterstructures.com	Project 18 Trinity Road, London N22	
				Subject Existing and Proposed	
				Scale @ A3 1:100	Date 27/06/2023
				Drawing Reference 18TR.01	Rev -