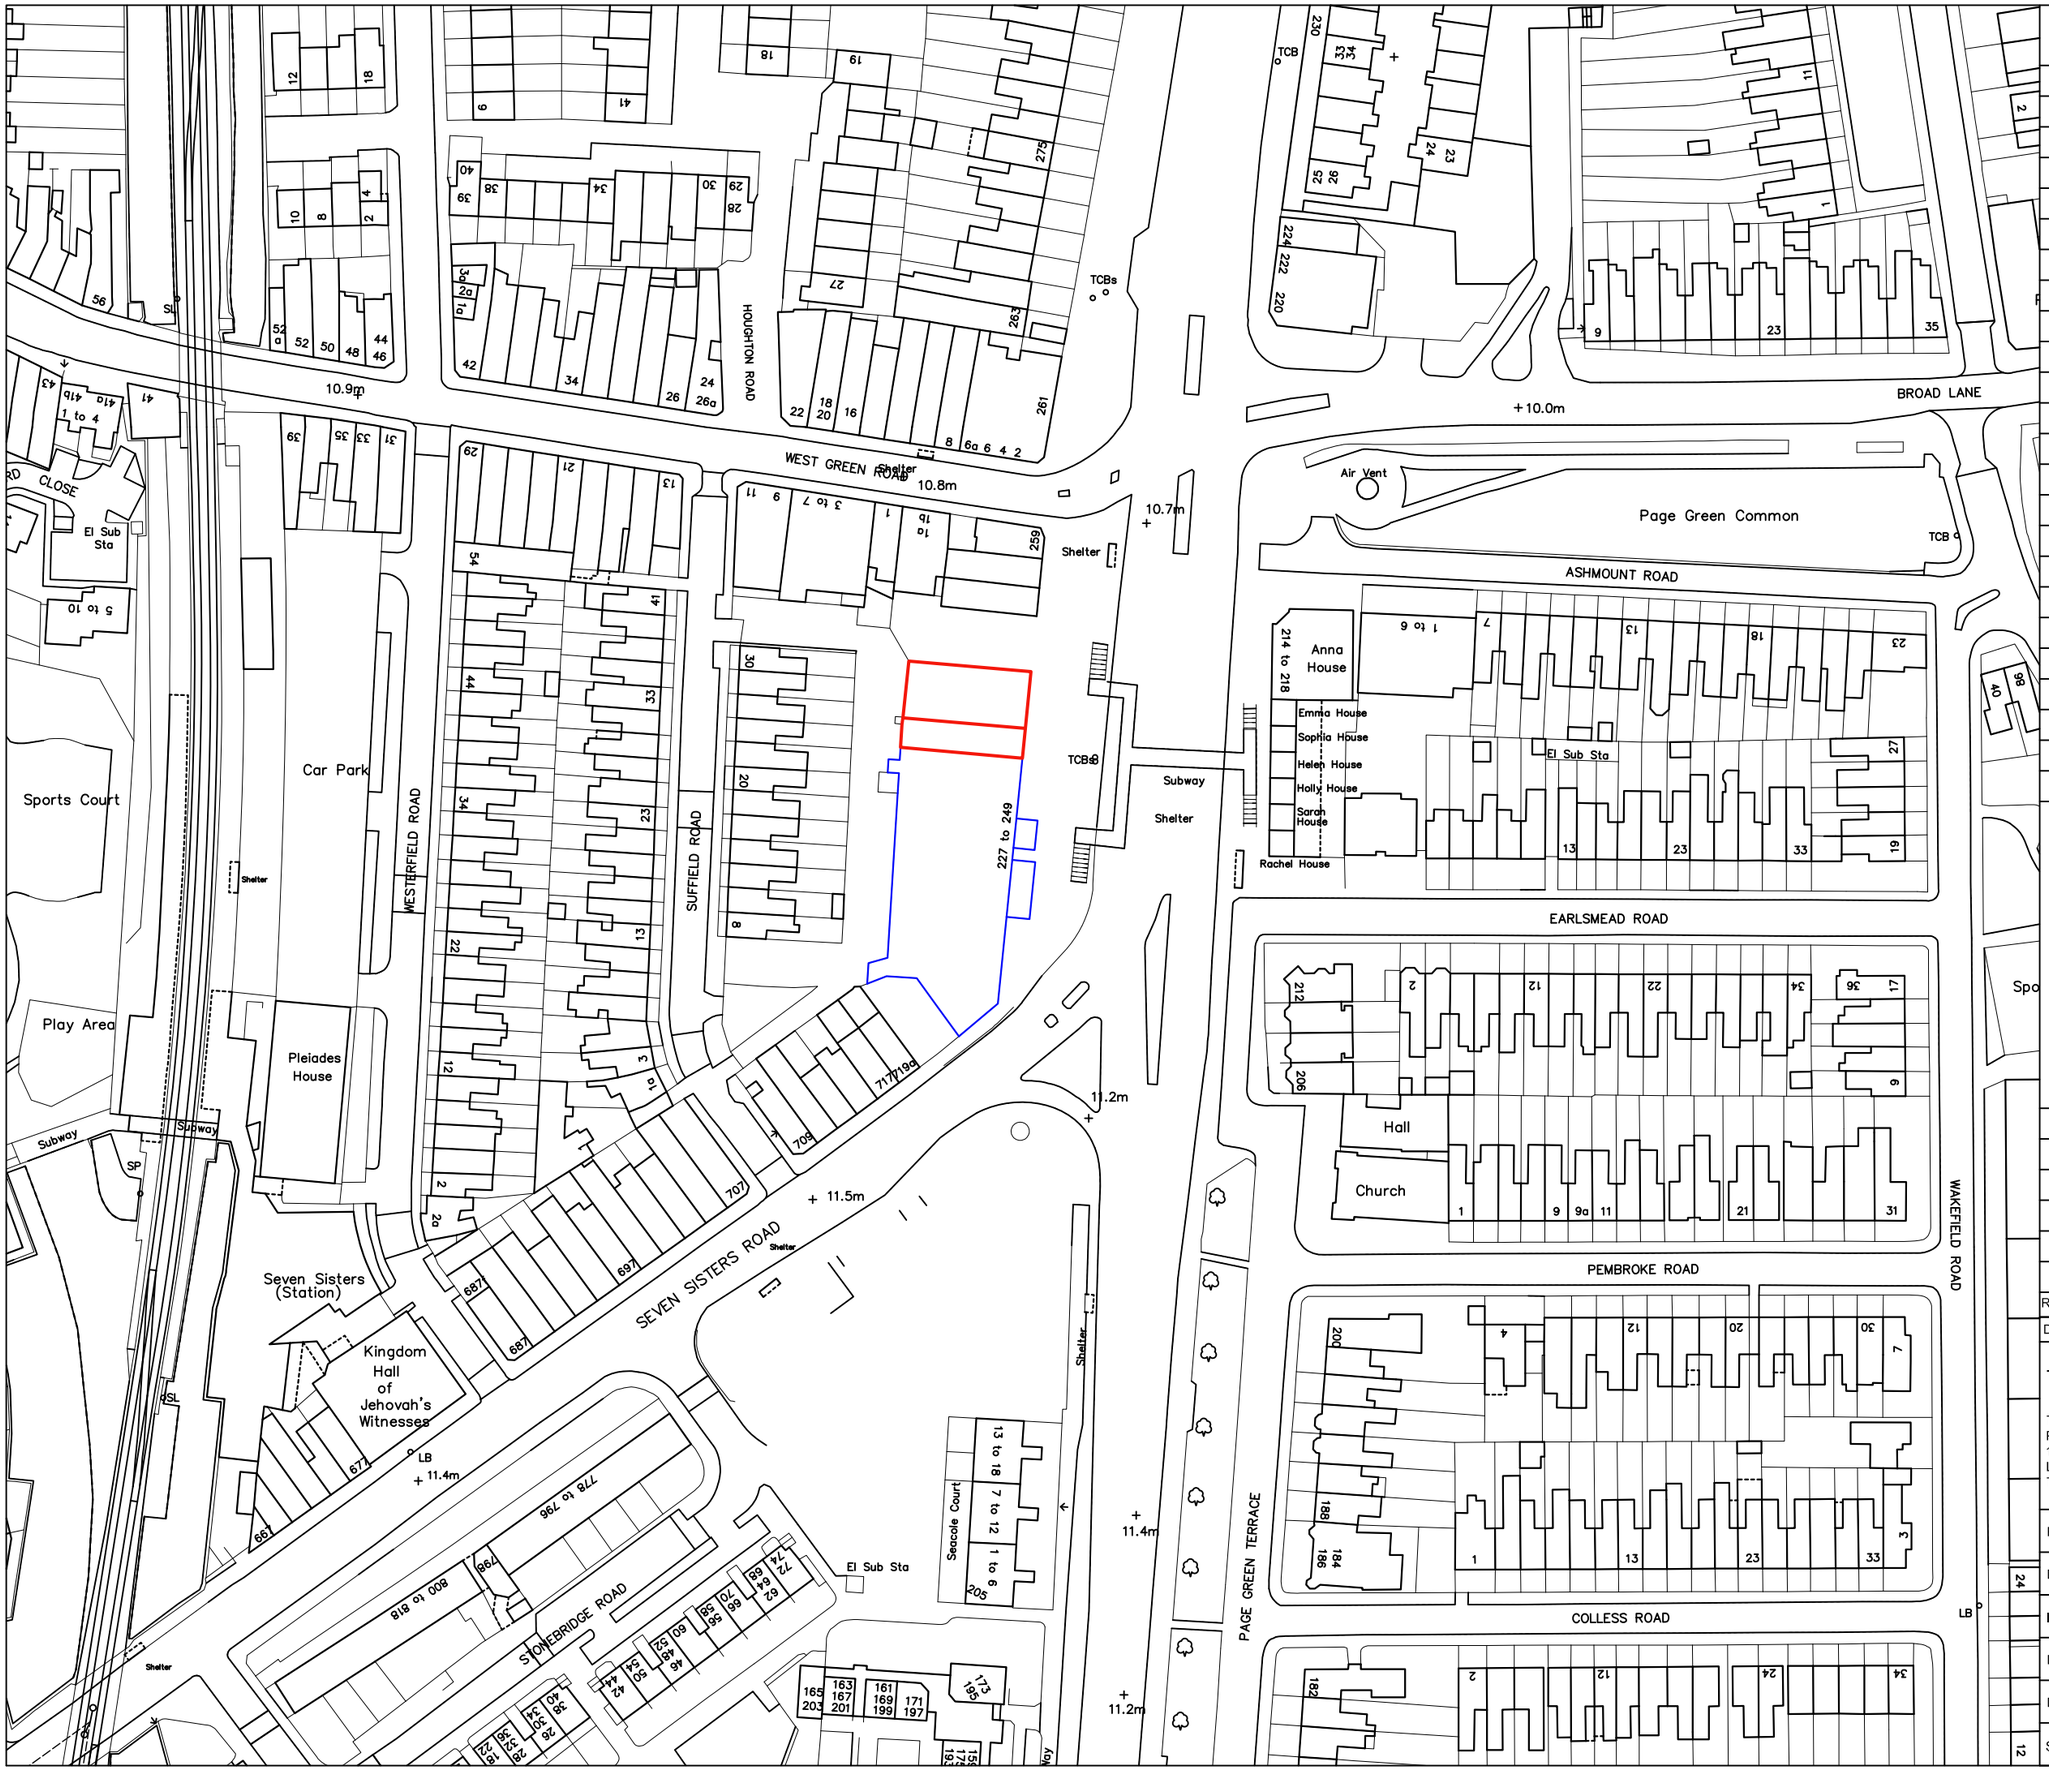

Notes:

TfL Ownership Boundary

Site Boundary (no.245, 247-249)

Rev.	Description	Date	By	Chk'd
-	Planning Submission	21.12	PN	MC

Do not scale from drawing

TfL Built Environment

TfL Engineering
Palestra House,
197 Blackfriars Road,
London SE1 8NJ
Telephone 020 3054 1194

Project:	Seven Sisters Temporary Indoor Market
Drawing Title:	Site Location Plan
Issued for:	Planning Submission
Drawing Location:	-
Drawing No:	SSM2021-A-PA-100-00
Rev:	-
Scale: 1:1250@A3	Drawn: PN Checked: MAC