


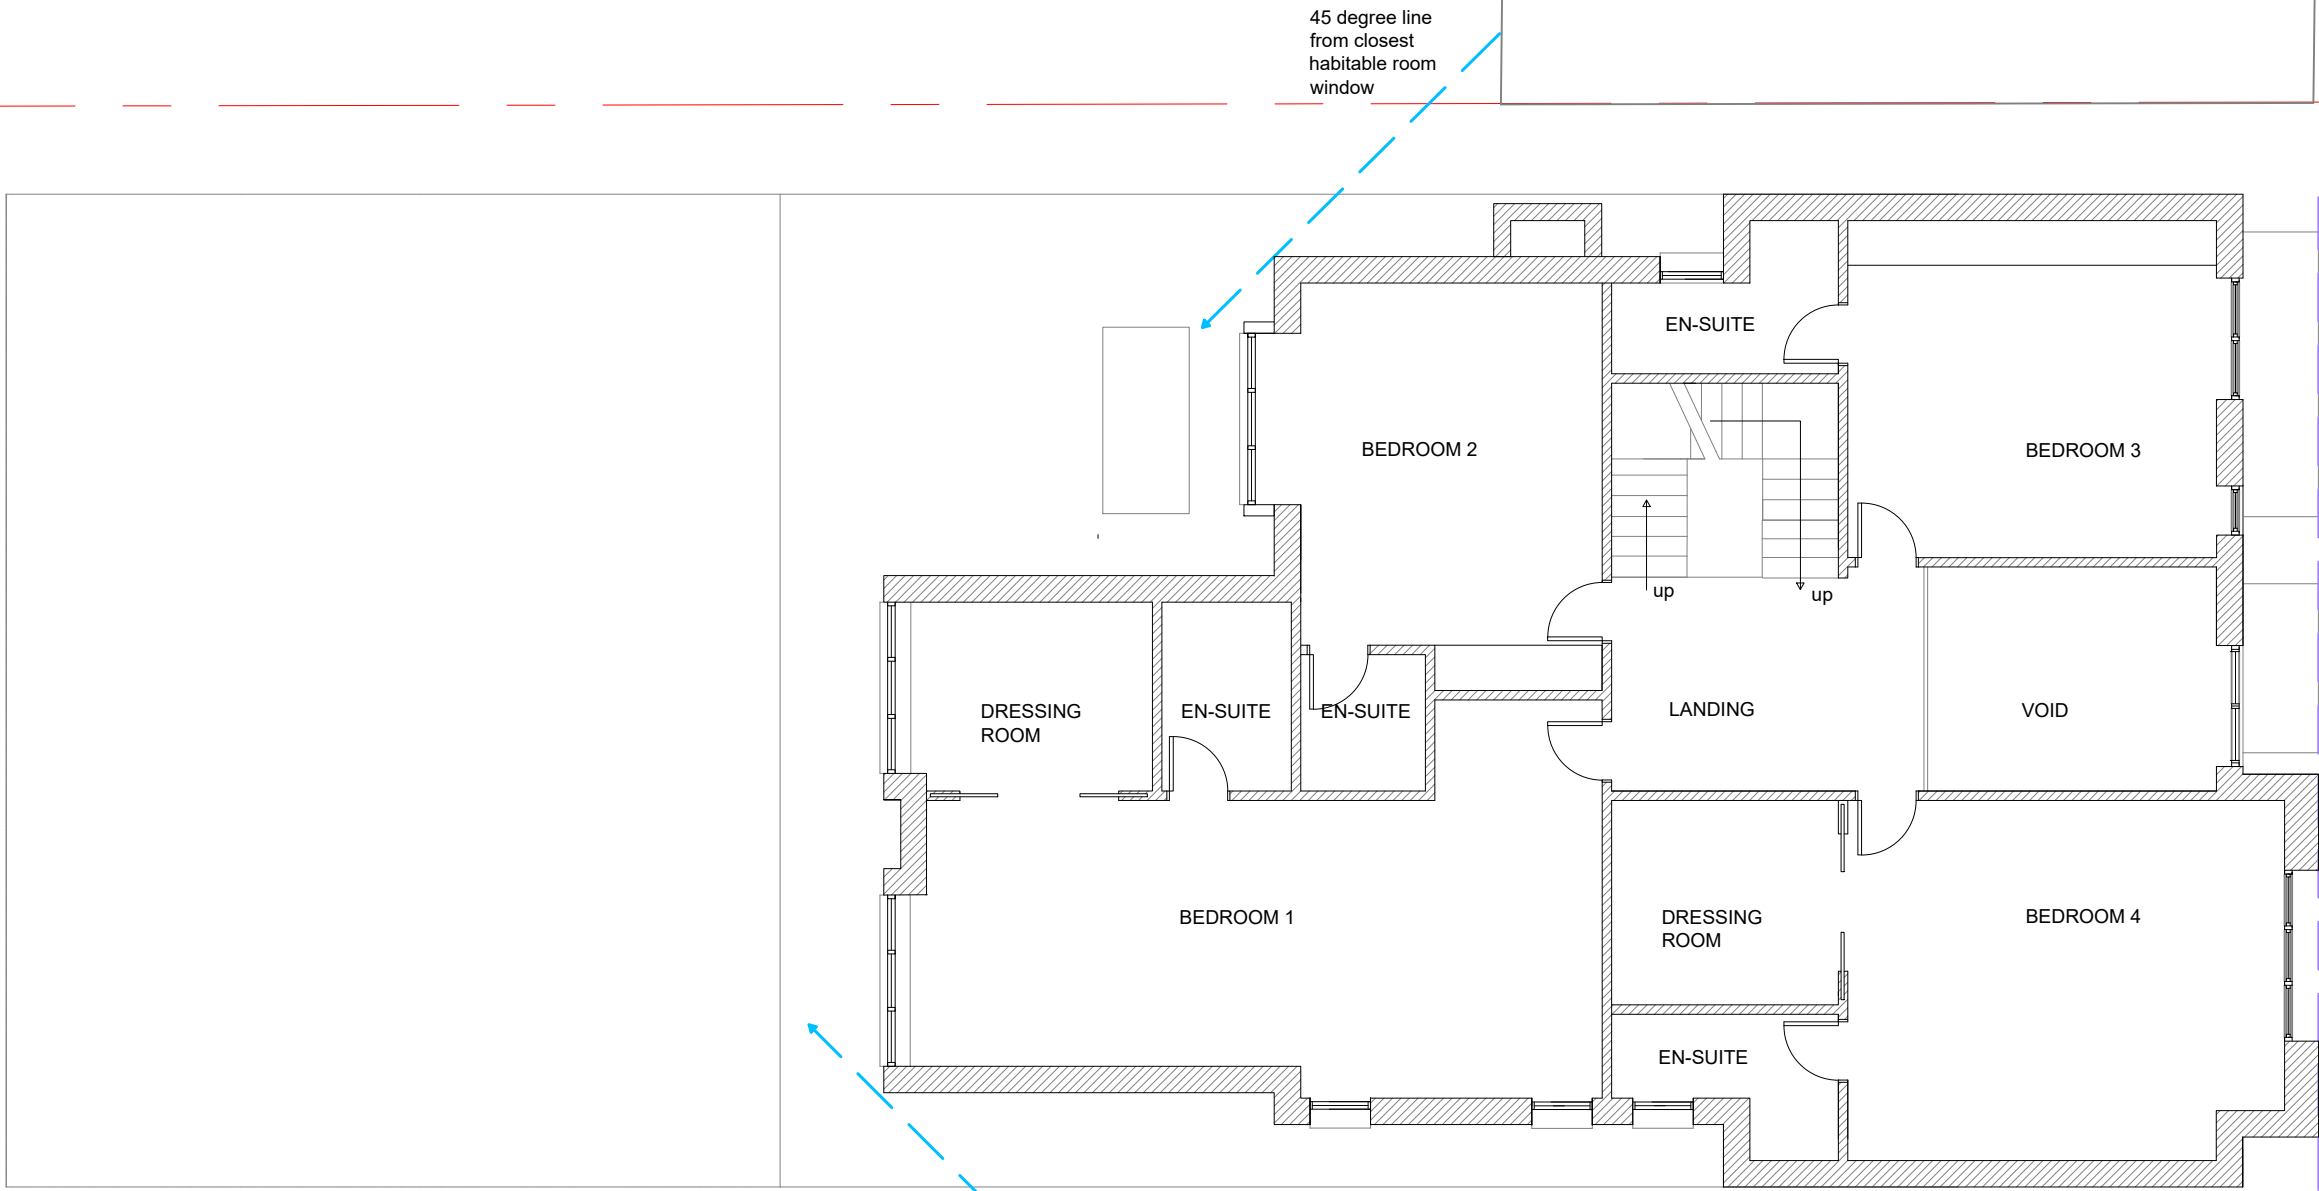

65 SHELDON AVENUE
63 SHELDON AVENUE

61 SHELDON AVENUE

Site 63 Sheldon Avenue, London N6 4NH
Title Proposed First Floor

Drawing Number 167/017C
Date May 2022
Scale 1:100@A3
Status Planning

Studio Y₂ PARTNERSHIP
Architecture & Planning

1339 High Road London N20 9HR
info@studioy2.co.uk 020 84463433

Copyright in this drawing remains with Studio Y2 LLP and no express or implied licence is granted by way of this drawings or otherwise to reproduce or use this drawing or the design contained in it: Scale bar for Planning Only : All dimensions to be checked on site