


PROPOSED MASTERPLAN

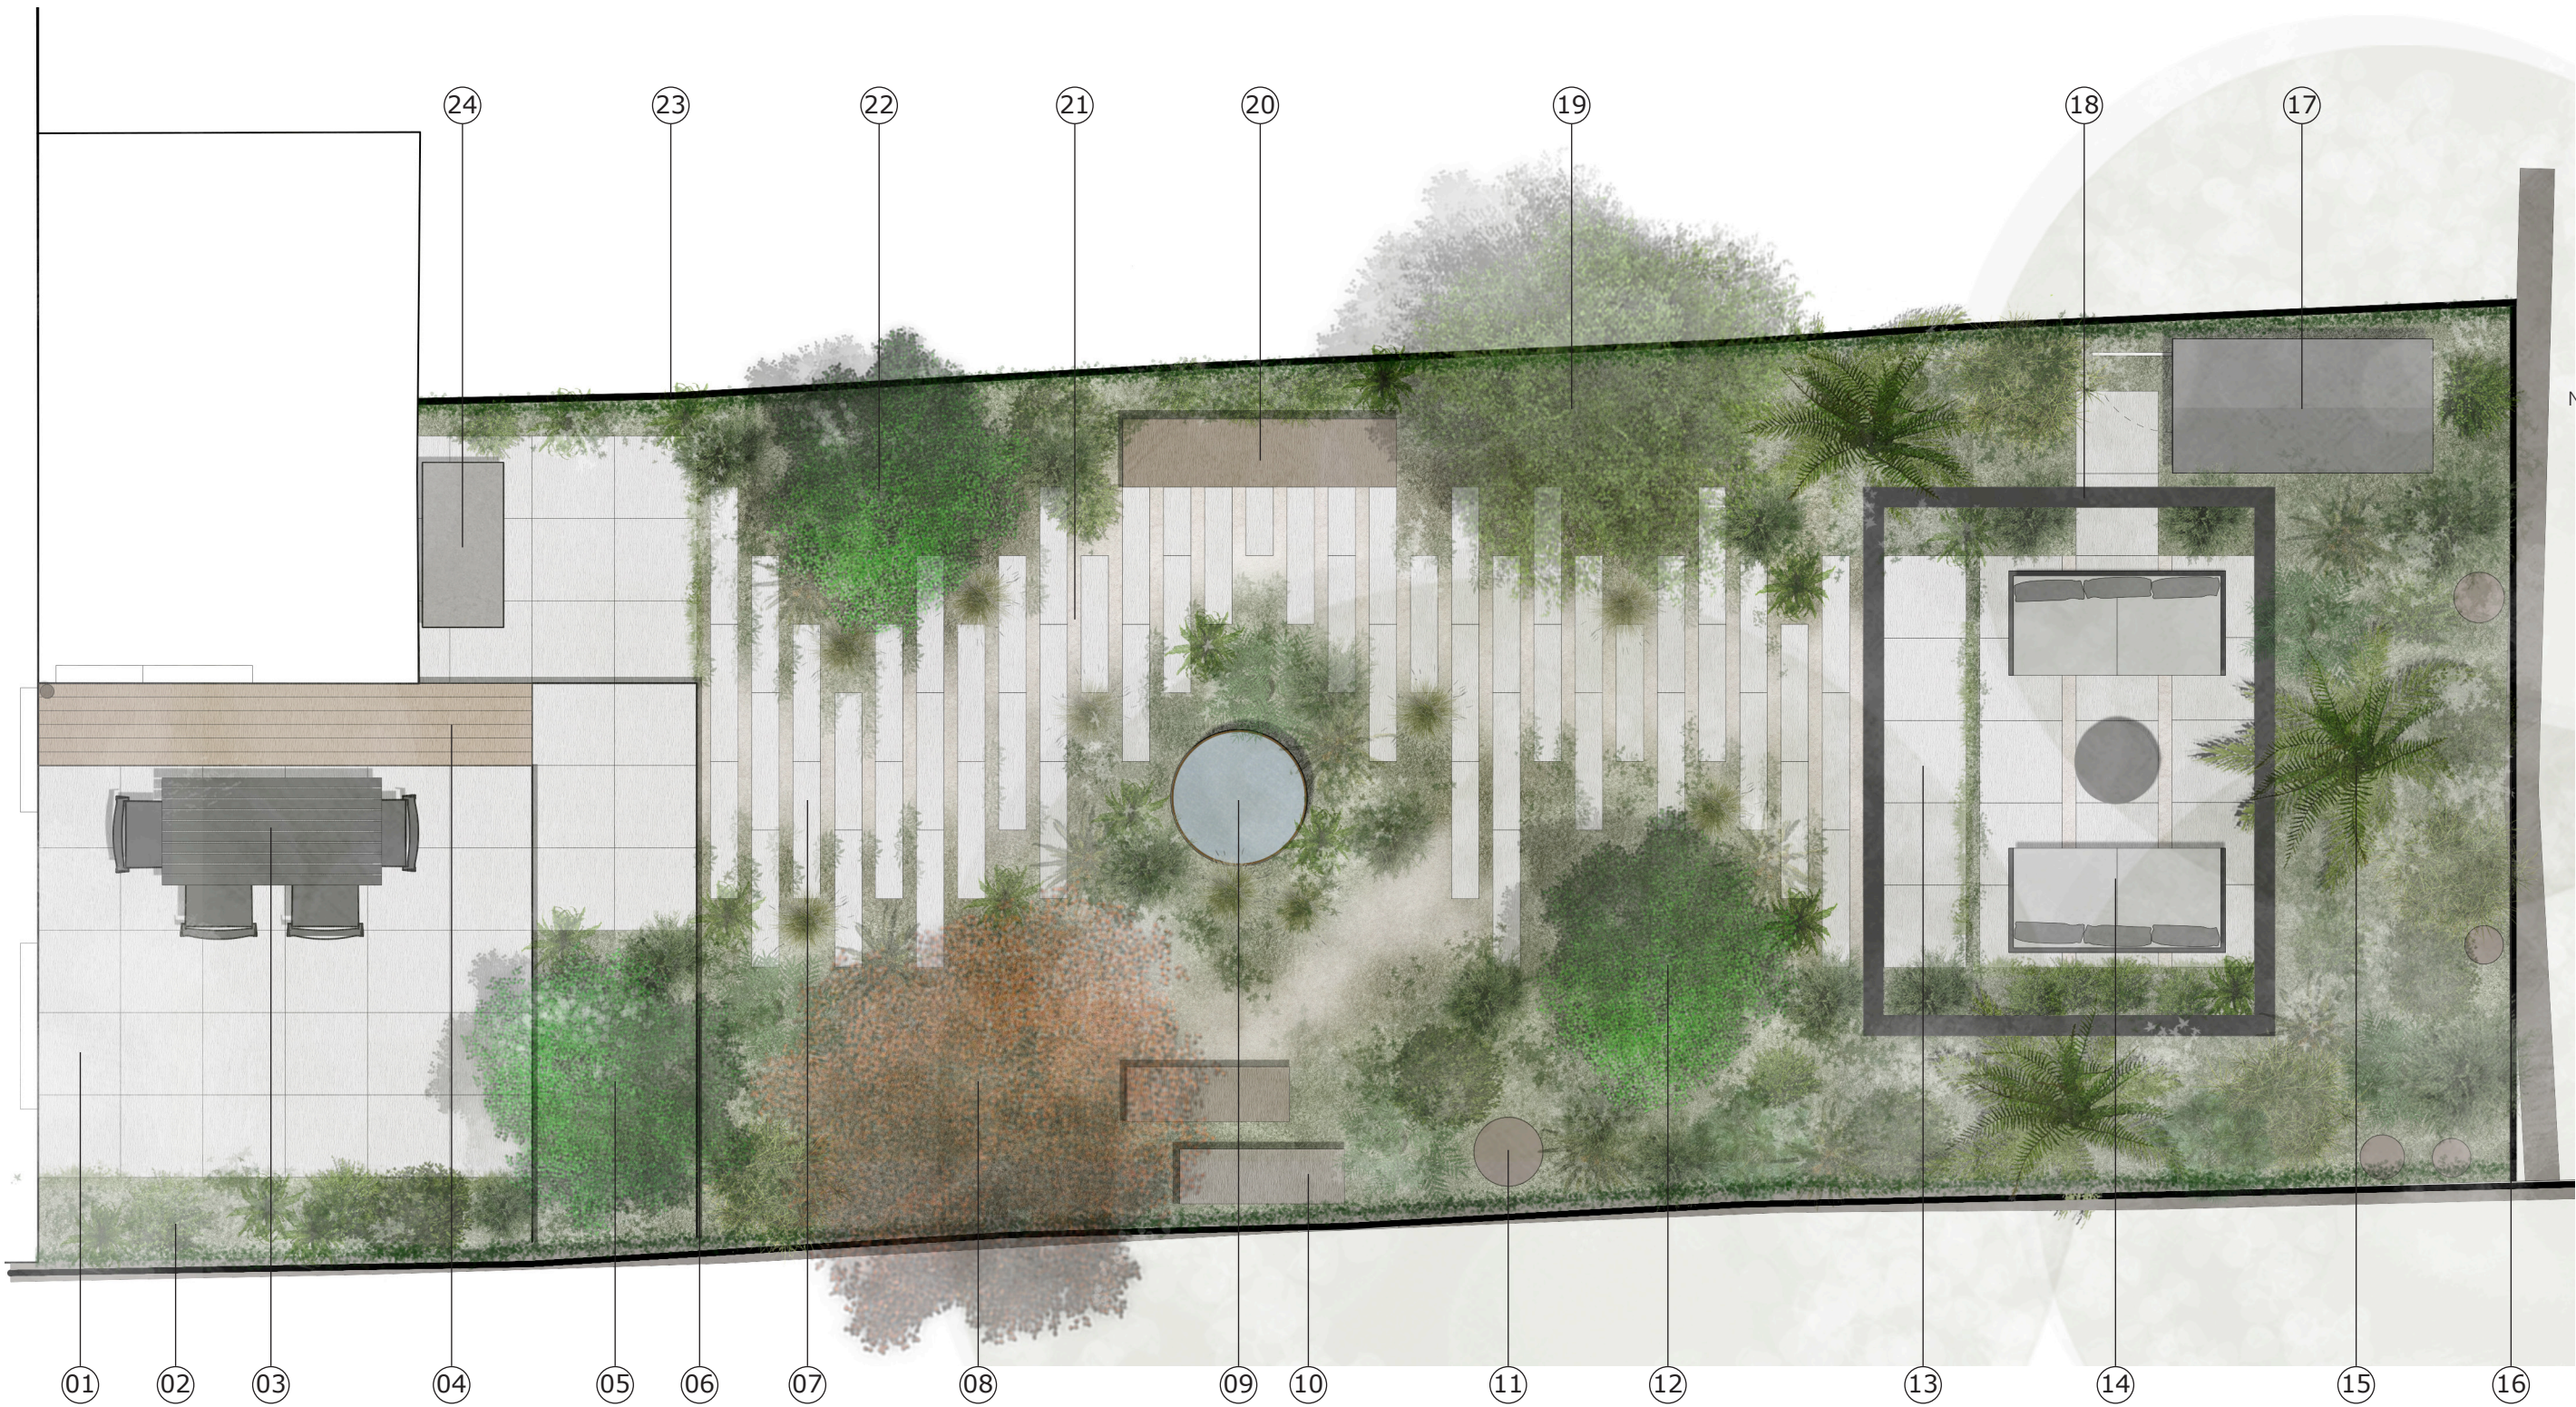

- KEY
- | | | | |
|-----|---------------------------------------|-----|-------------------------------------|
| 01. | Concrete slab paving (600x600x50mm) | 13. | Concrete slab paving (600x600x50mm) |
| 02. | Evergreen planting | 14. | Outdoor sofa |
| 03. | Outdoor dining furniture | 15. | Tree ferns |
| 04. | Hardwood timber bench | 16. | Softwood fence painted black |
| 05. | Feature multi-stem tree | 17. | Shed |
| 06. | Metal edge | 18. | Metal pergola with louvres |
| 07. | Concrete plank paving (1000x200x50mm) | 19. | Existing tree to be retained |
| 08. | Existing tree to be retained | 20. | Timber plinth |
| 09. | Water feature | 21. | Loose gravel chippings |
| 10. | Reclaimed timber plinths | 22. | Feature multi-stem tree |
| 11. | Existing tree to be retained | 23. | Softwood timber fence painted black |
| 12. | Feature multi-stem tree | 24. | BBQ area |