


Flat 17, Southwood Hall, Muswell Hill Rd, N6 5UF

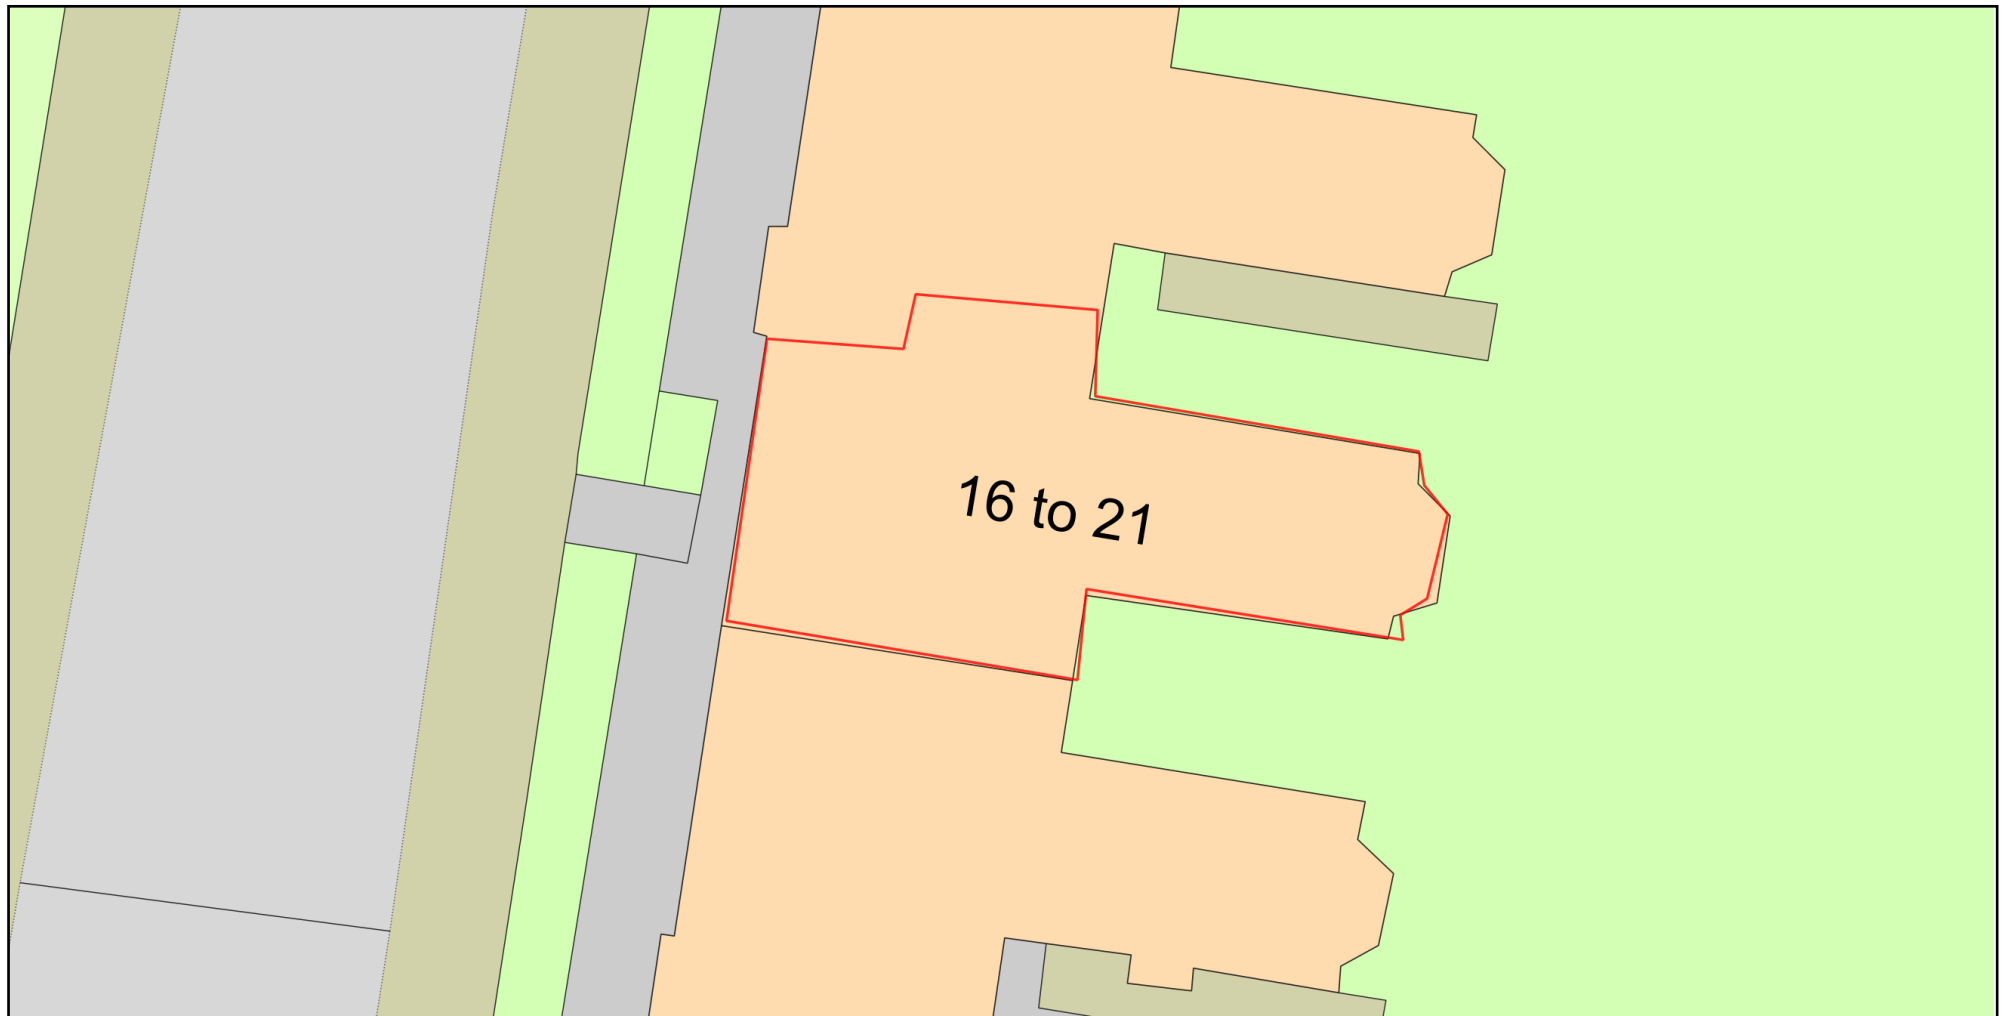

0 10
Metres



Plan Produced for: Olivier Usher

Date Produced: 17 Sep 2023

Plan Reference Number: TQRQM23260145439845

Scale: 1:200 @ A4

© Crown copyright and database rights 2023 OS 100042766

