




SITE BLOCK PLAN - SCALE 1:500 @ A3

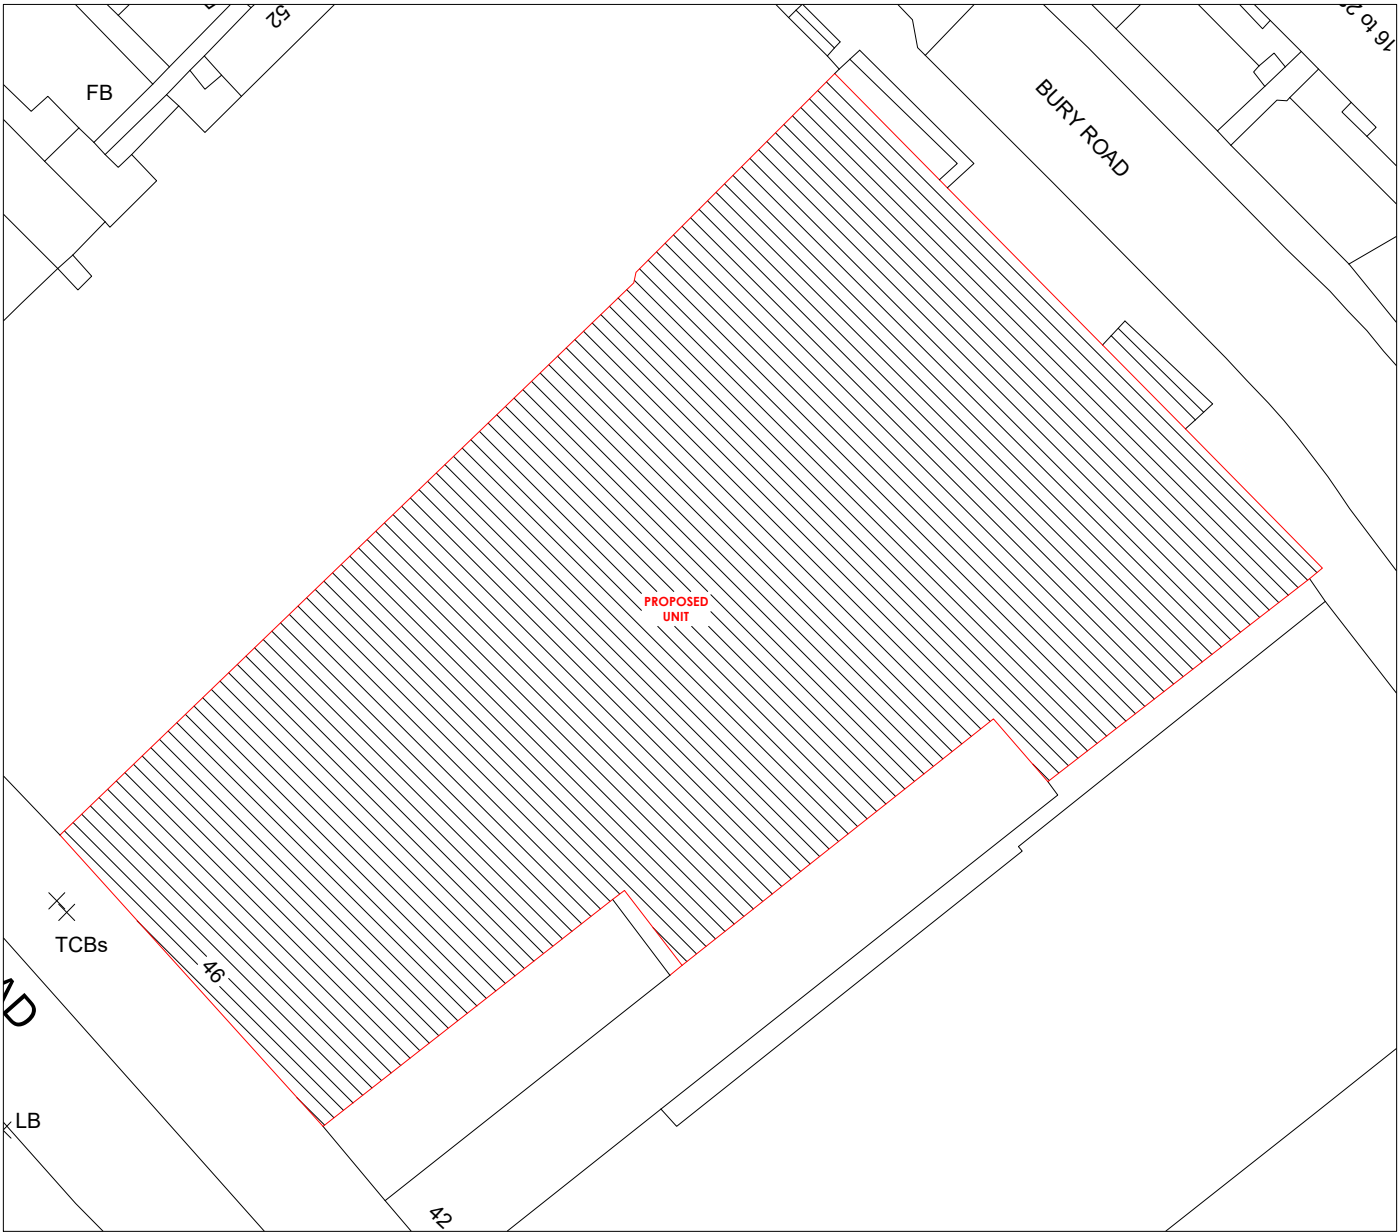

SITE LOCATION PLAN SCALE - 1:1250 @ A3

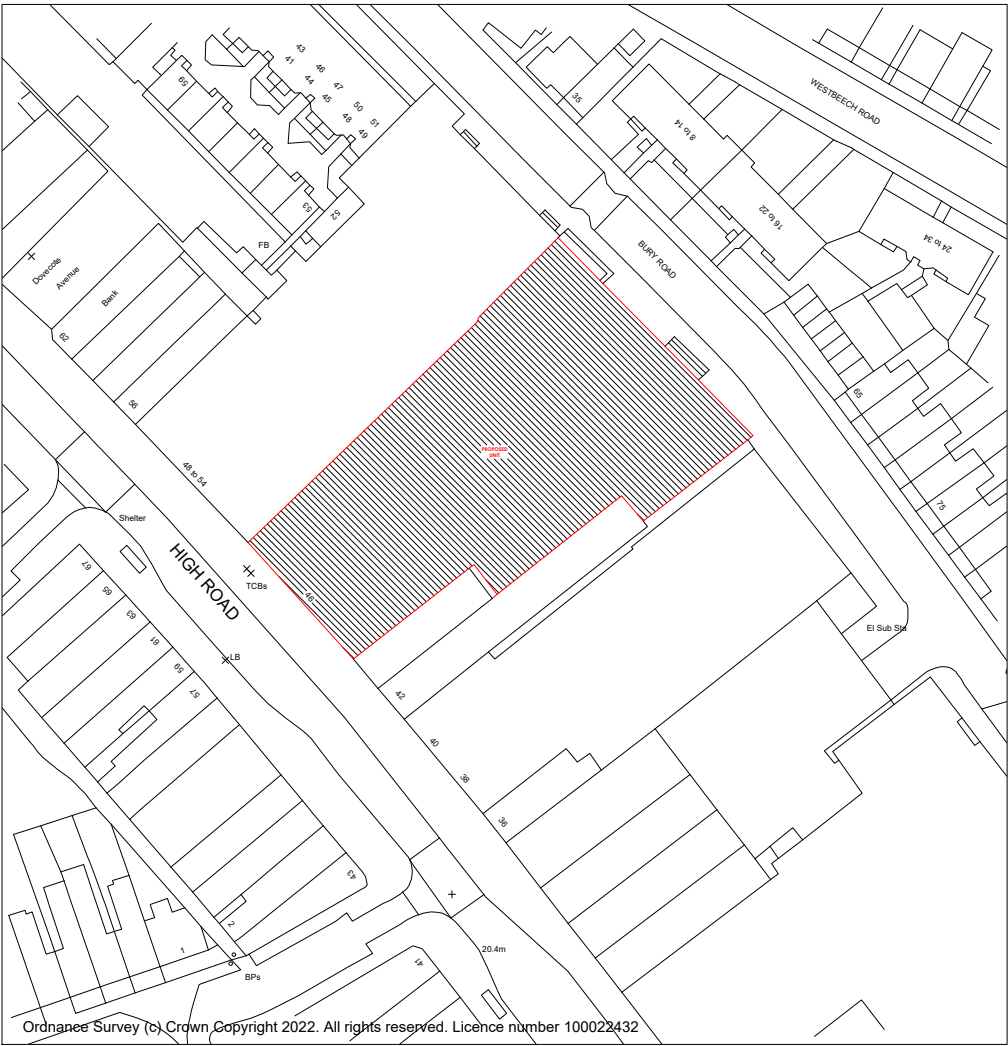

Ordnance Survey (c) Crown Copyright 2022. All rights reserved. Licence number 100022432

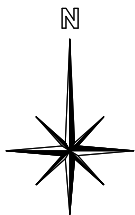

Scale 1:500



Scale 1:1250



The copyright of this drawing and any design therein is vested in HLP UK Ltd and cannot be copied or reproduced in whole or in part without their written consent. Do not scale from this drawing. Report any errors immediately.

RAG RATING

AMBER

Cheltenham Suite 5
Centrix@Keys
Keys Business Village
Hednesford
Staffordshire
WS12 2HA
T: 01543 275101
F: 01543 458278
E: design@hlpuktd.net
W: www.hlpuktd.net



Contract

Poundland
Pattison House, Midland Road,
Walsall, West Midlands, WS1 3TX
TEL 0121 526 8395. FAX 0121 568 7382.

Store

44-46 High Road,
Wood Green,
London
N22 6BX

Drawing Title

Site and Location Plan

Drawing Number	Revision	Paper Size
HLP / 1761 / 10		A3
Drawn	Date	Scale
TC	Dec 22	1:500/1250