
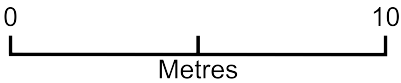


4300628 block plan

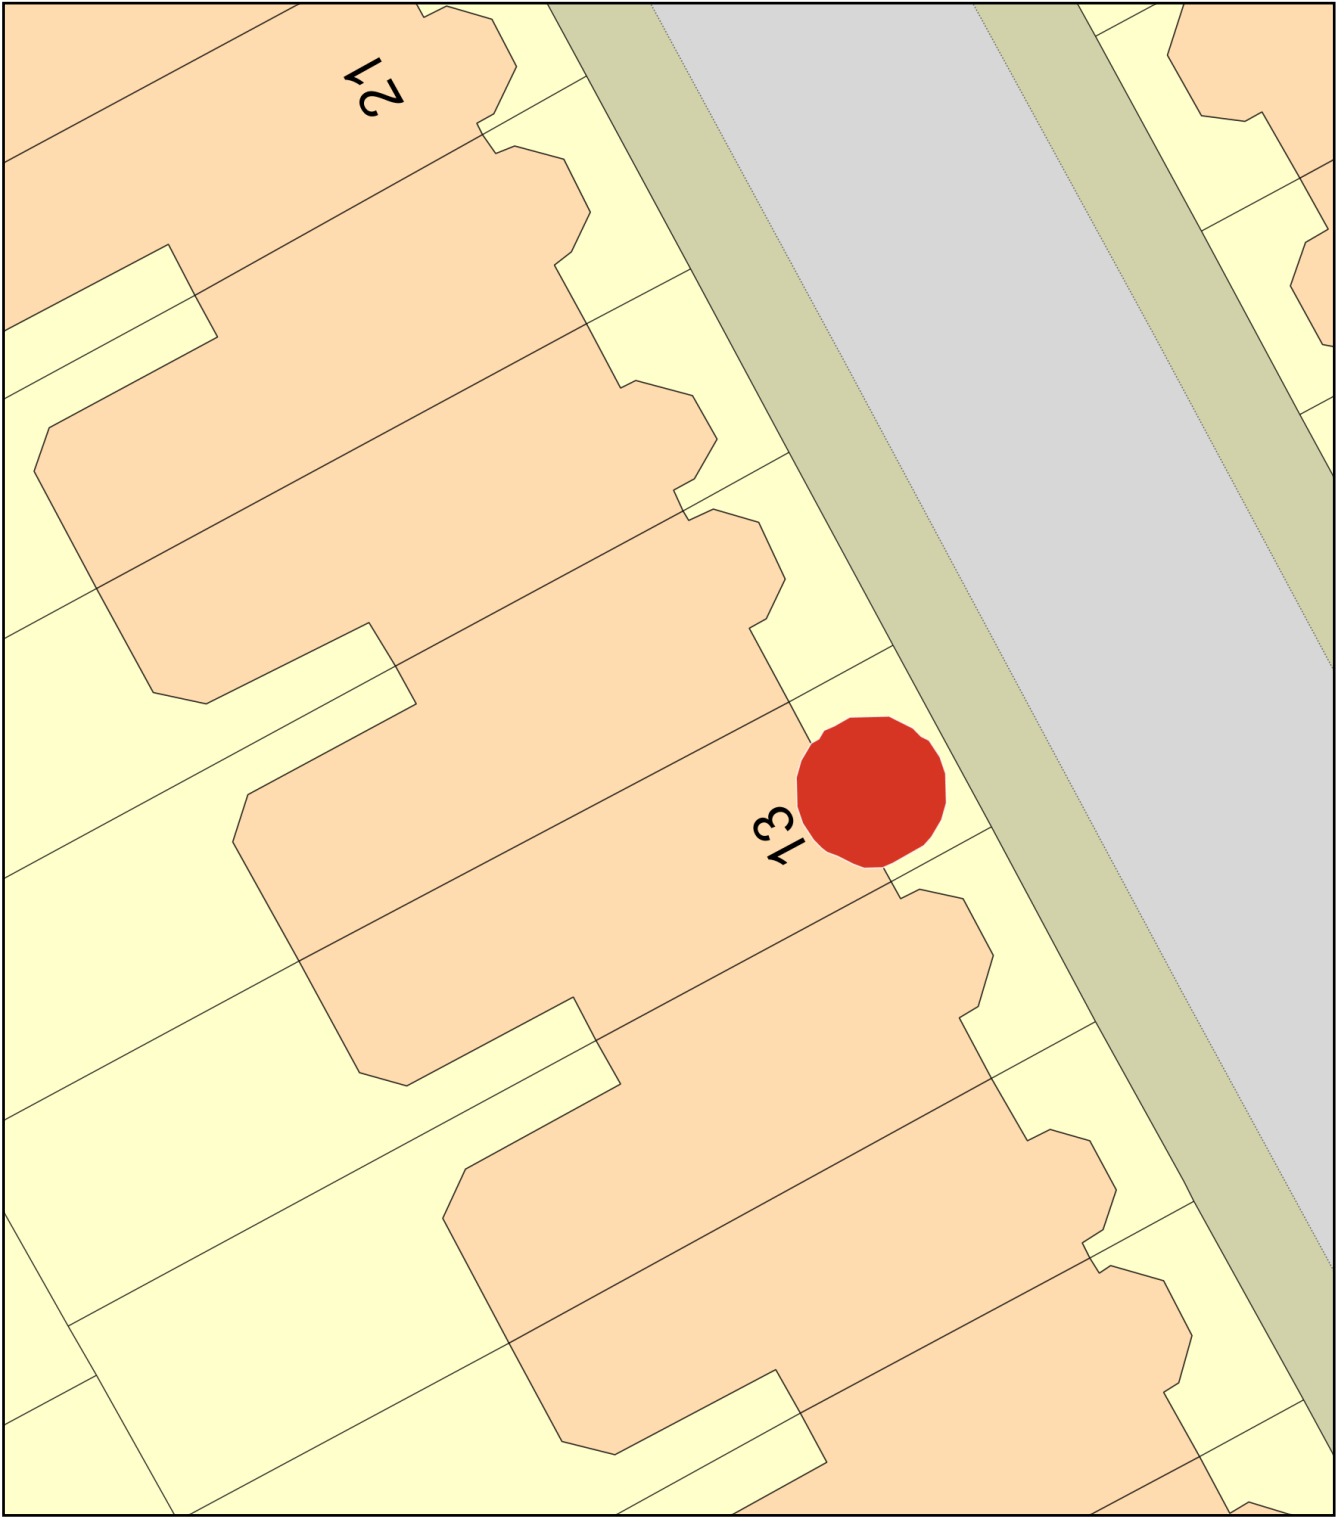

Plan Produced for: 13 Milton Road N6

Date Produced: 13 Mar 2023

Plan Reference Number: TQRQM23072101928136

Scale: 1:200 @ A4