




EXISTING LEFT SIDE ELEVATION

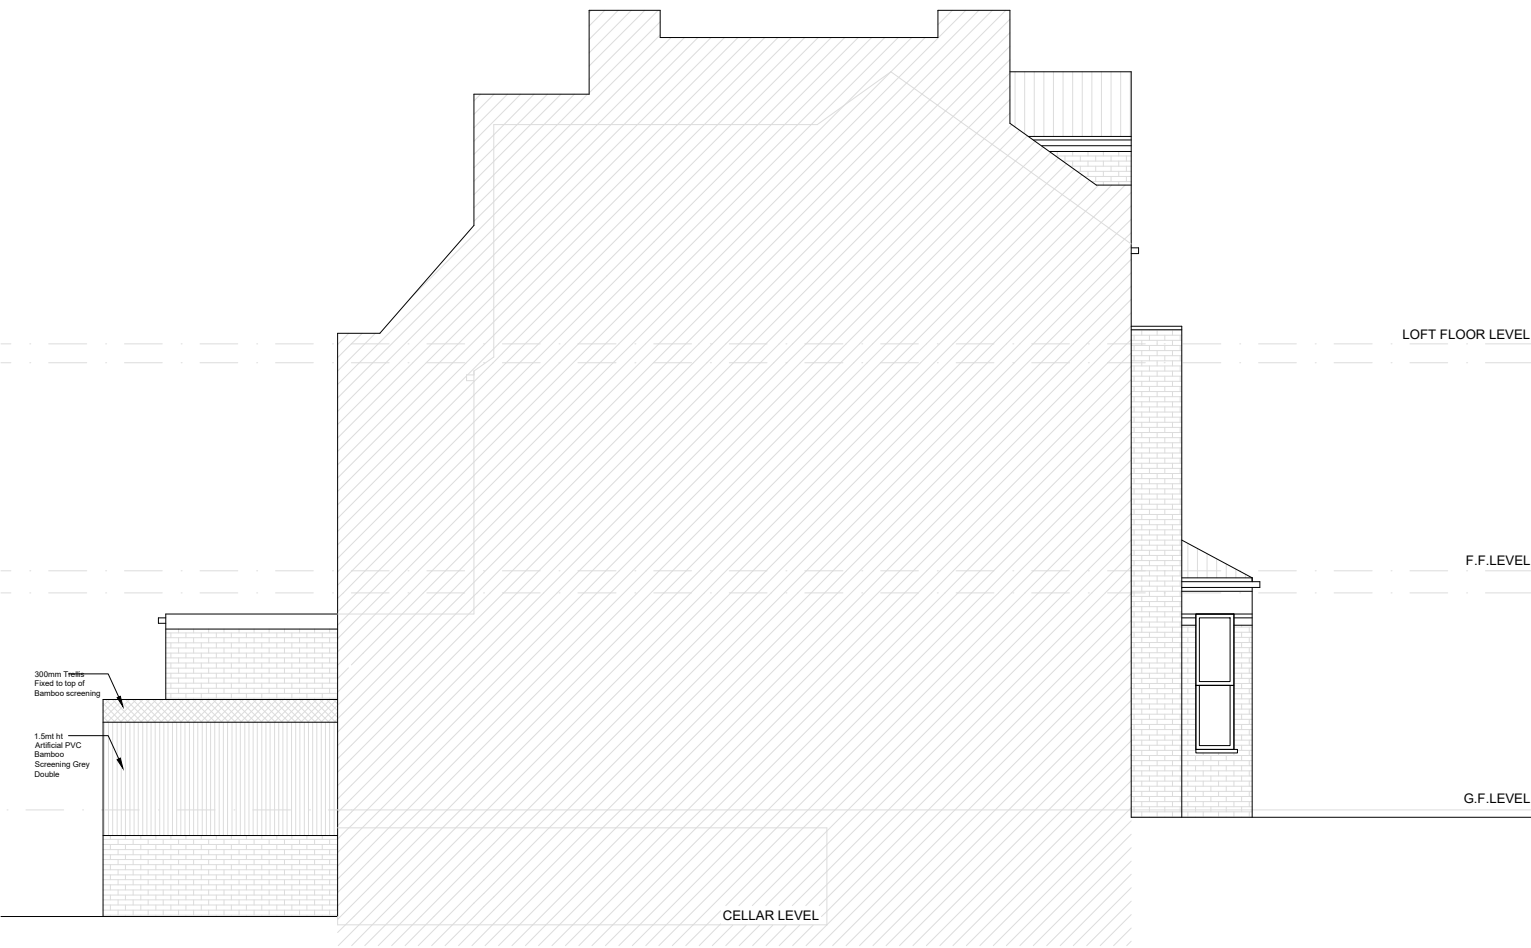

PROPOSED LEFT SIDE ELEVATION



Client: MR AJAY SRIVASTAV		
LONDON INTERIORS UNIT 8 BOWMAN TRADING ESTATE WESTMORELAND ROAD LONDON NW9 9RL		
Project	8 CURZON ROAD LONDON N10 2RA	
Drawing Title	EXISTING & PROPOSED LEFT SIDE SECTION	
Drawing Title	PR23-068h	Rev. 03
Drawn By: A.SALCEDO	Scale: 1/100	Date: 31/08/2023