


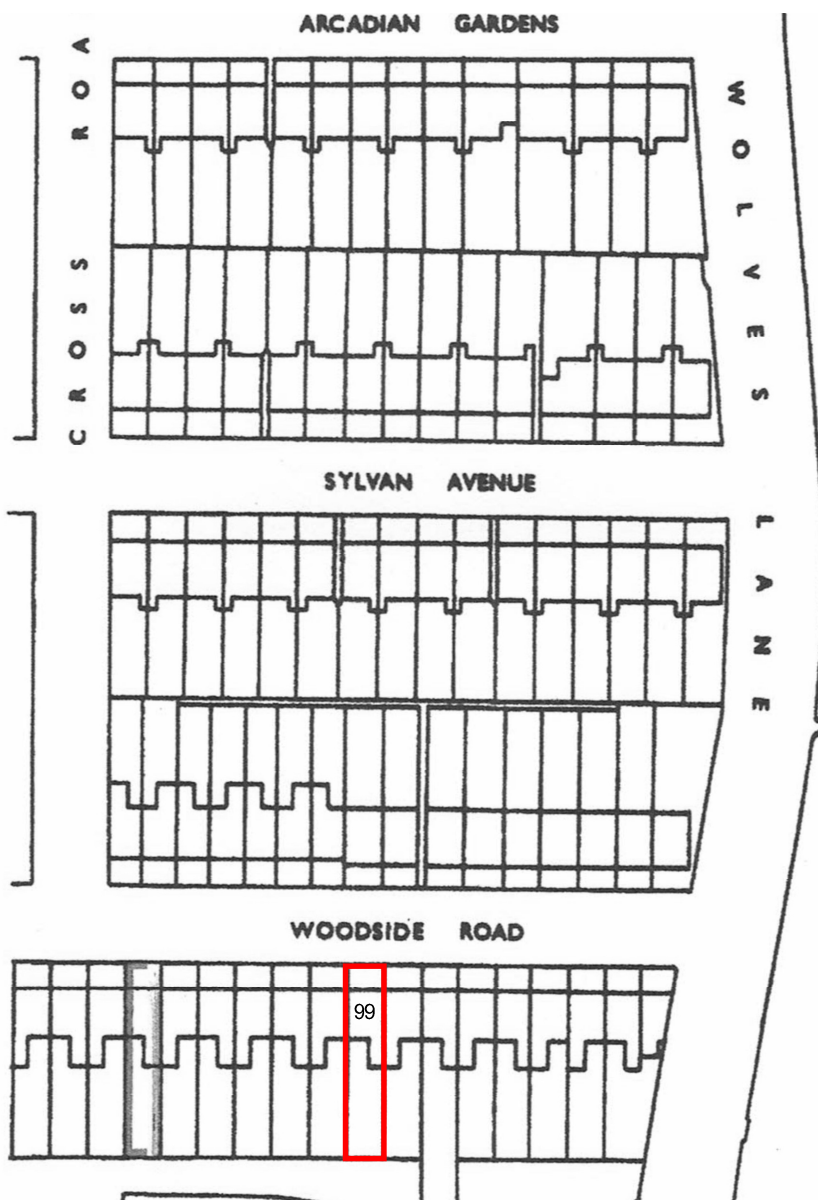

| Rev. | Date | Note |
|------|------|------|
|      |      |      |

Client:

Mr & Mrs Kalam

Site:

99 Woodside Road  
London  
N22 5HR

Title:

Site Location

Scale: 1:1250

Drg. Size: A4

Drawn: NP

Drg. No. 360\_00

Date: Sept. 2023

Rev. #

**PPLX**  
Architects

58 Pine Grove  
Brookmans Park  
Herts  
AL9 7BW

t: 07886 526 081  
f: 01707 642 026  
e: papalexandrakos@hotmail.com