Front

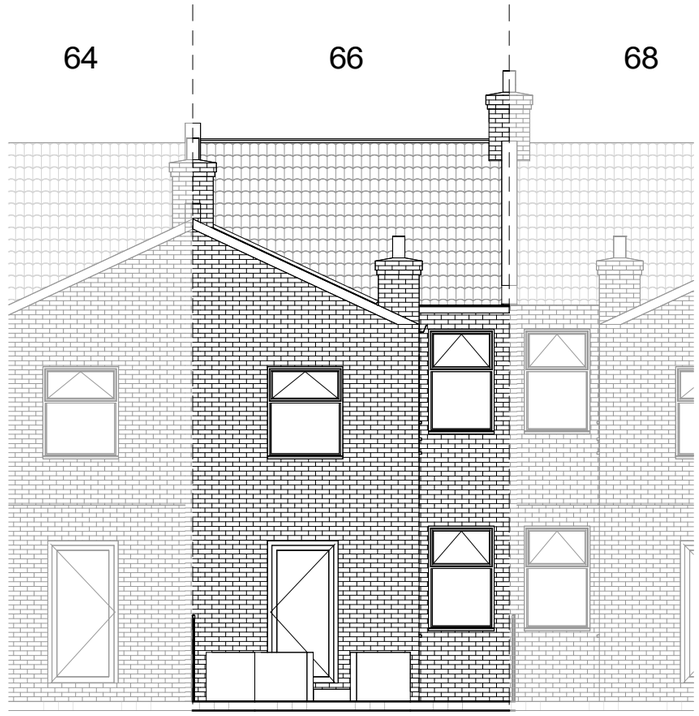

Rear

0 1 2 3 4 5

Scale In Meters

NOTES.
CONTRACTORS MUST VERIFY ALL DIMENIONS AT THE
SITE BEFORE COMENCING ANY WORK.

NO CONSTRUCTION WORK BEFORE BUILDING CONTROL
APPROVEL AND STRUCTURAL ENGINEER CONFIRMATION.

ANY DISCREPANCIES TO BE REPORTED TO GRIDKUNE.
ALL DRAWINGS ARE TO BE READ IN CONJUNCTION WITH
ALL RELEVANT DRAWINGS AND SPECIFICATIONS.

Rev	Description	Date

PROJECT TITLE

66 Brantwood Road, Haringey, N17 0EU

DRAWING TITLE

Existing Front And Rear Elevations

CLIENT

Mr Jaswant Singh.

Date	Project number	DRWAING NUMBER	Scale (@ A3)	Drawn by
04/04/2023	6856	EX - E001	1 : 100	Cheski

PLANNING SERVICES

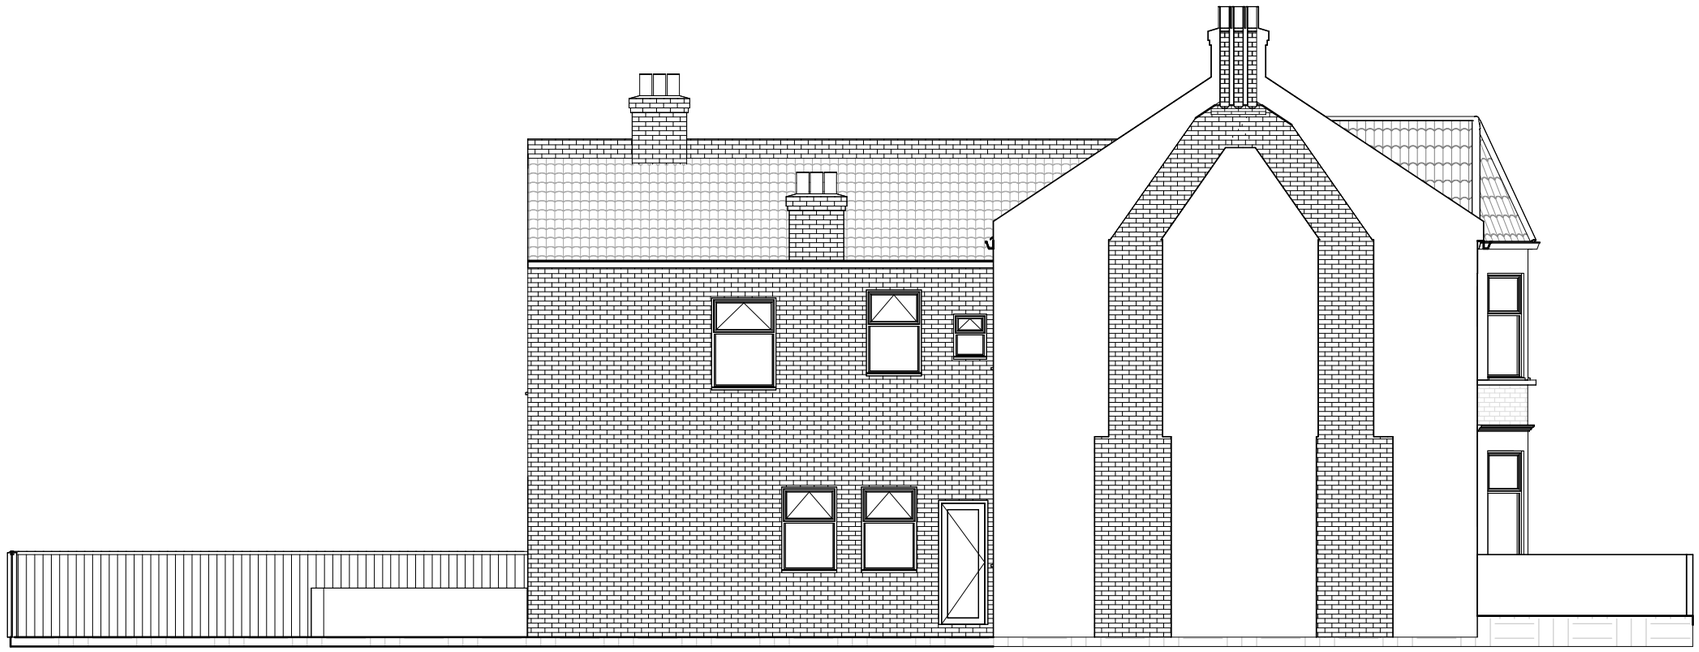

0 1 2 3 4 5

Scale In Meters

NOTES.
CONTRACTORS MUST VERIFY ALL DIMENIONS AT THE
SITE BEFORE COMENCING ANY WORK.

NO CONSTRUCTION WORK BEFORE BUILDING CONTROL
APPROVEL AND STRUCTURAL ENGINEER CONFIRMATION.

ANY DISCREPANCIES TO BE REPORTED TO GRIDKUNE.
ALL DRAWINGS ARE TO BE READ IN CONJUNCTION WITH
ALL RELEVANT DRAWINGS AND SPECIFICATIONS.

Rev	Description	Date

PROJECT TITLE

66 Brantwood Road, Haringey, N17 0EU

DRAWING TITLE

Existing Side Elevation 1

CLIENT

Mr Jaswant Singh.

Date	Project number	DRWAING NUMBER	Scale (@ A3)	Drawn by
04/04/2023	6856	EX - E002	1 : 100	Cheski

PLANNING SERVICES

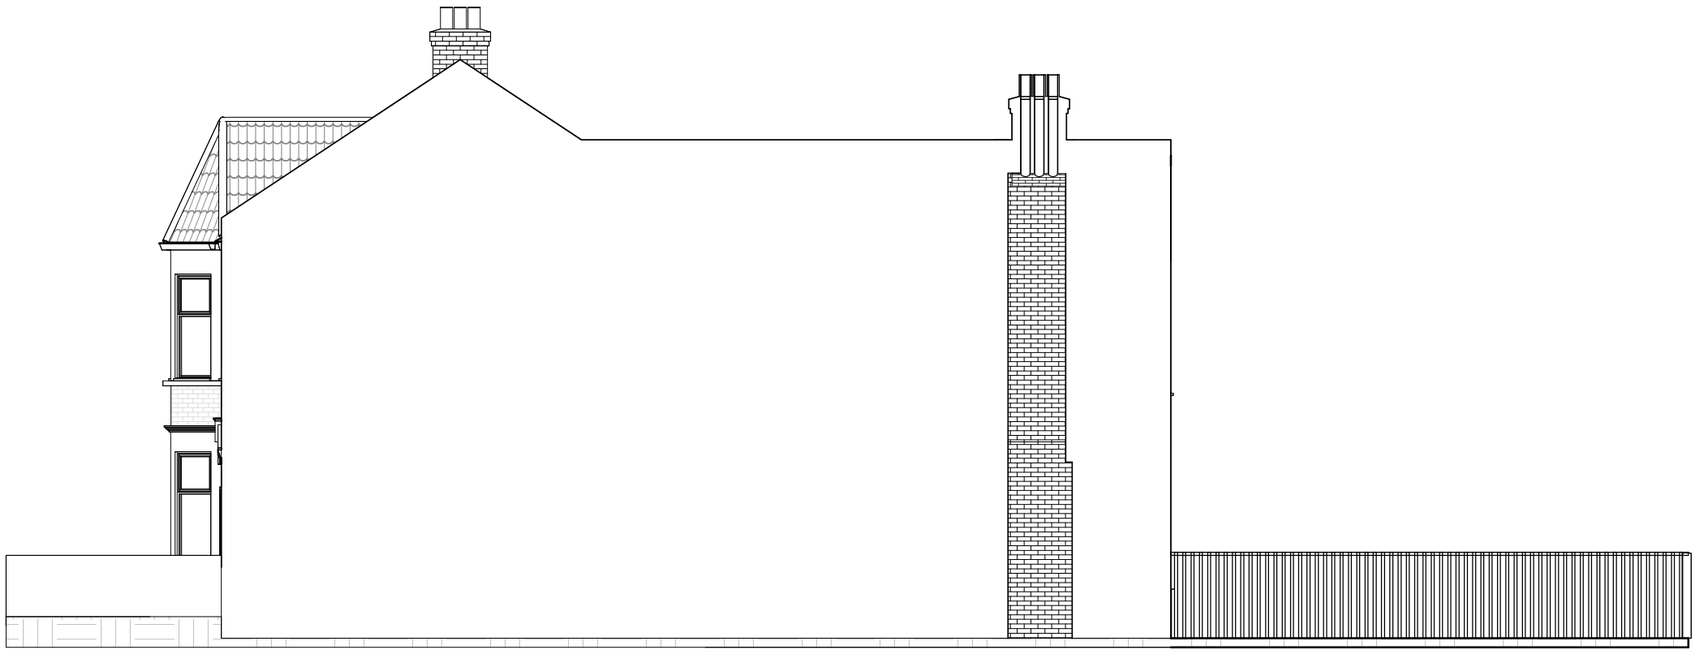

0 1 2 3 4 5

Scale In Meters

NOTES.
CONTRACTORS MUST VERIFY ALL DIMENIONS AT THE
SITE BEFORE COMENCING ANY WORK.

NO CONSTRUCTION WORK BEFORE BUILDING CONTROL
APPROVEL AND STRUCTURAL ENGINEER CONFIRMATION.

ANY DISCREPANCIES TO BE REPORTED TO GRIDKUNE.
ALL DRAWINGS ARE TO BE READ IN CONJUNCTION WITH
ALL RELEVANT DRAWINGS AND SPECIFICATIONS.

Rev	Description	Date

PROJECT TITLE

66 Brantwood Road, Haringey, N17 0EU

DRAWING TITLE

Existing Side Elevation 2

CLIENT

Mr Jaswant Singh.

Date	Project number	DRWAING NUMBER	Scale (@ A3)	Drawn by
04/04/2023	6856	EX - E003	1 : 100	Cheski

PLANNING SERVICES

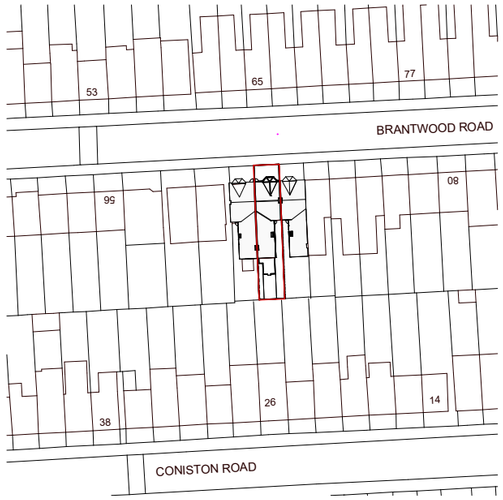

0 10 25 40 50

Scale In Meters

1 : 1250

Boundary

Property arae 143m^2

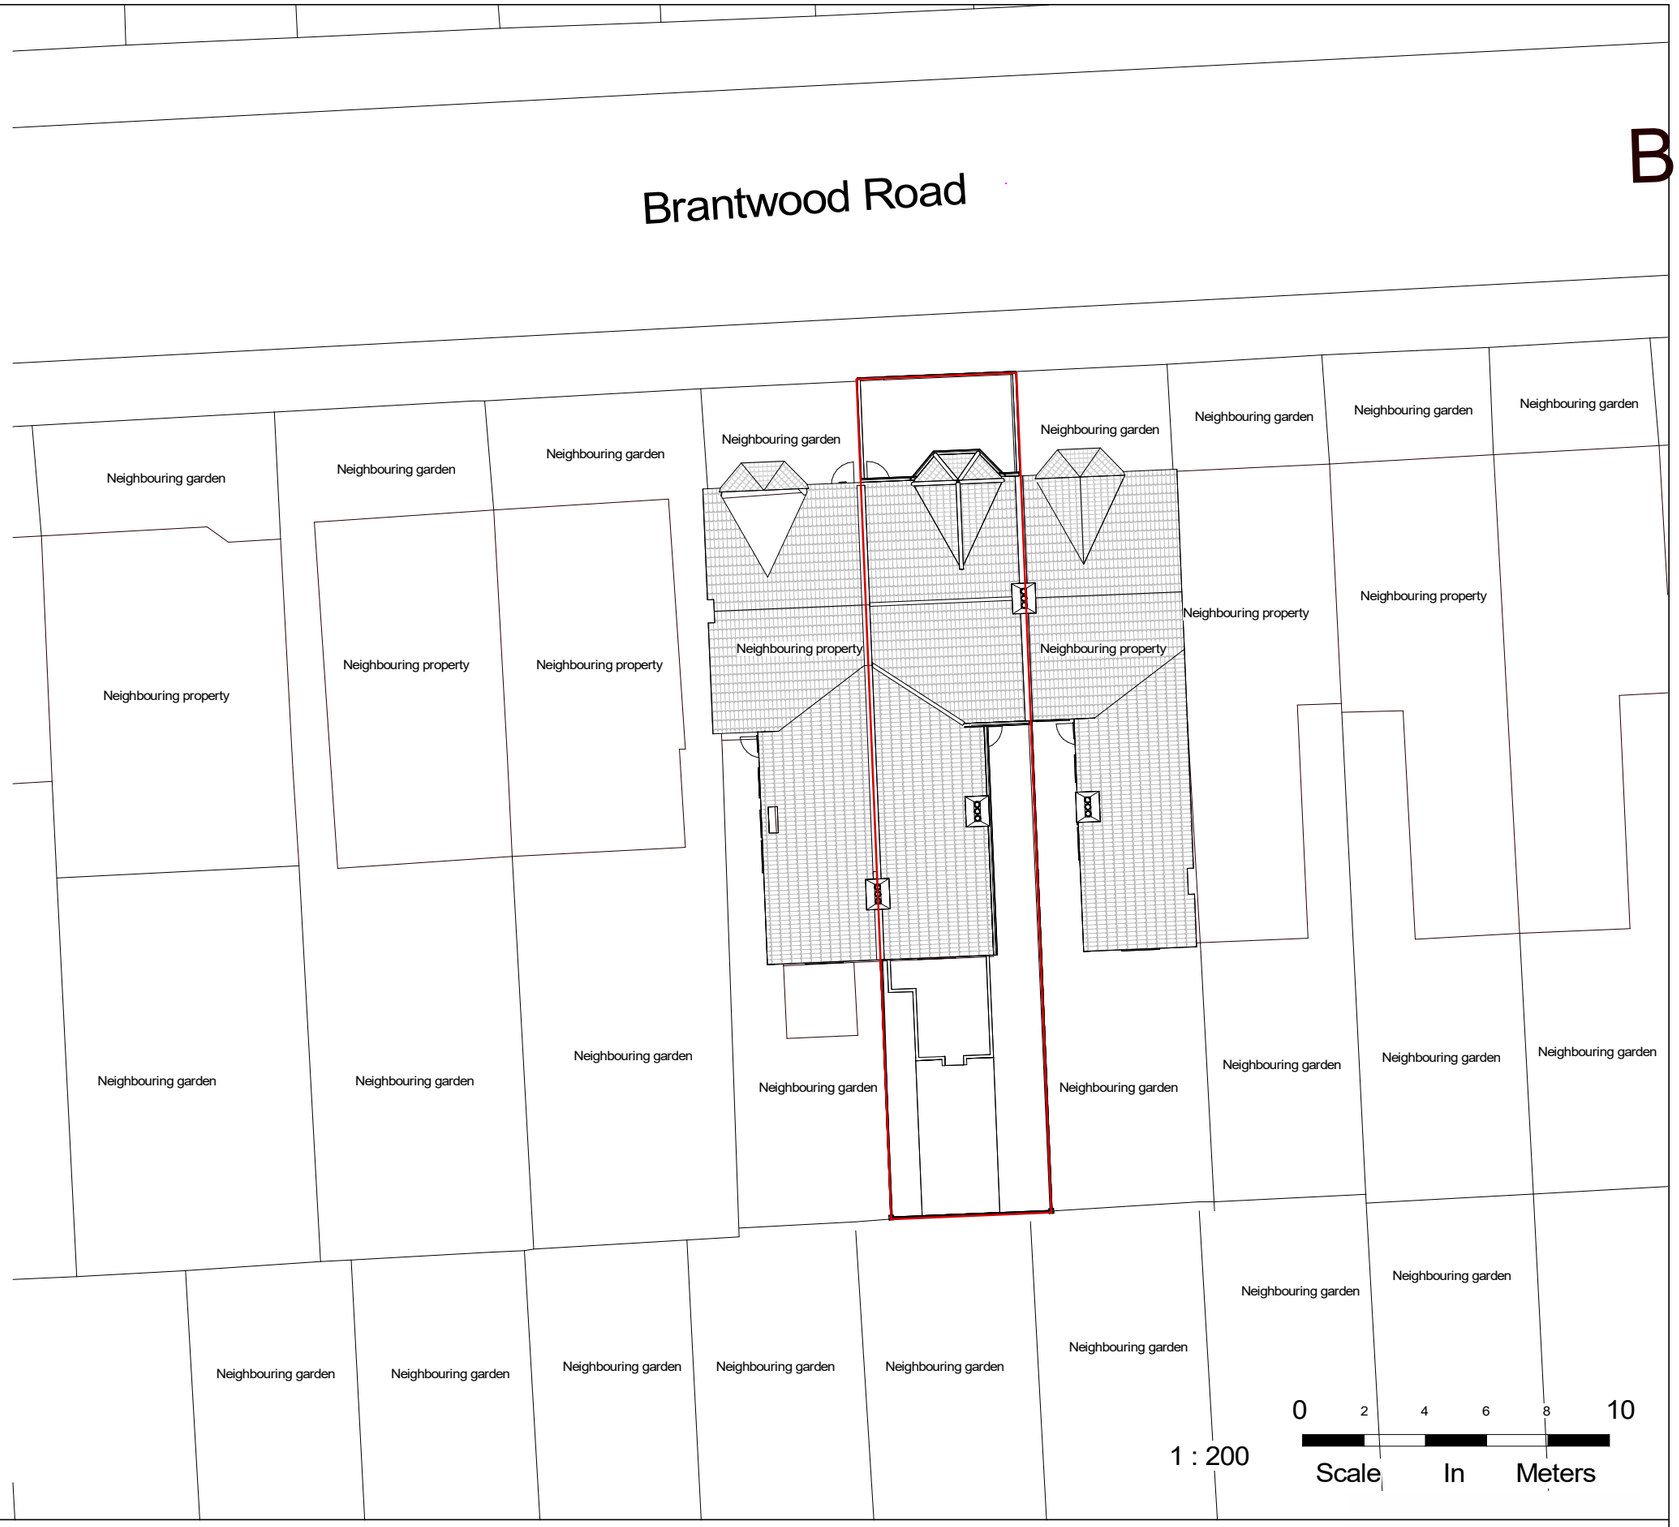

0 2 4 6 8 10

1 : 200

Scale In Meters

N

NOTES.
CONTRACTORS MUST VERIFY ALL DIMENIONS AT THE
SITE BEFORE COMENCING ANY WORK.

NO CONSTRUCTION WORK BEFORE BUILDING CONTROL
APPROVEL AND STRUCTURAL ENGINEER CONFIRMATION.

ANY DISCREPANCIES TO BE REPORTED TO GRIDKUNE.
ALL DRAWINGS ARE TO BE READ IN CONJUNCTION WITH
ALL RELEVANT DRAWINGS AND SPECIFICATIONS.

Rev	Description	Date

PROJECT TITLE

66 Brantwood Road, Haringey, N17 0EU

DRAWING TITLE

Existing Location And Os Map

CLIENT

Mr Jaswant Singh.

Date	Project number	DRWAING NUMBER	Scale (@ A3)	Drawn by
04/04/2023	6856	EX - L001	As indicated	Cheski

PLANNING SERVICES

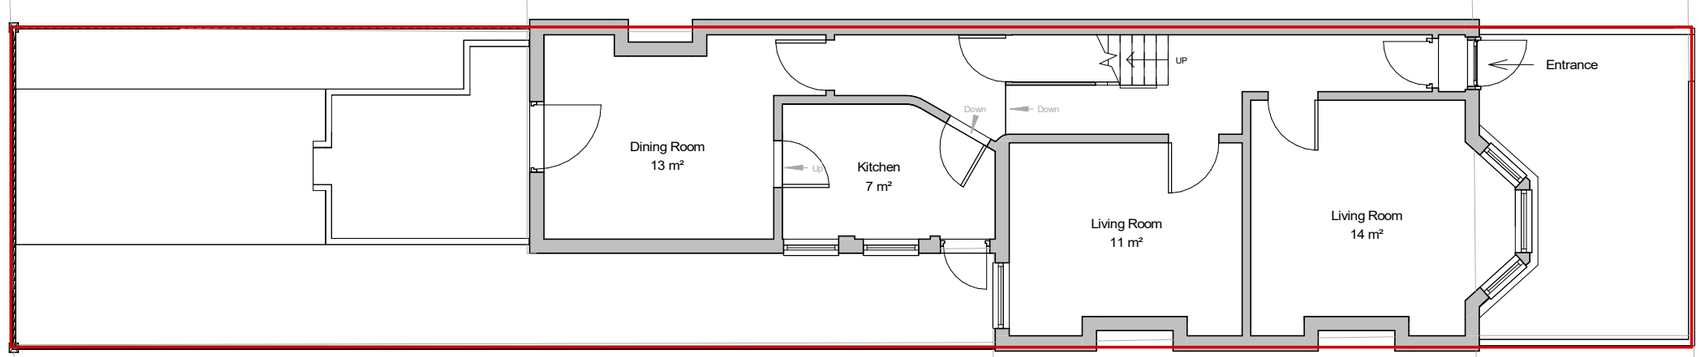

0 1 2 3 4 5

Scale In Meters

N

NOTES.
CONTRACTORS MUST VERIFY ALL DIMENIONS AT THE
SITE BEFORE COMENCING ANY WORK.

NO CONSTRUCTION WORK BEFORE BUILDING CONTROL
APPROVEL AND STRUCTURAL ENGINEER CONFIRMATION.

ANY DISCREPANCIES TO BE REPORTED TO GRIDKUNE.
ALL DRAWINGS ARE TO BE READ IN CONJUNCTION WITH
ALL RELEVANT DRAWINGS AND SPECIFICATIONS.

Rev	Description	Date

PROJECT TITLE

66 Brantwood Road, Haringey, N17 0EU

DRAWING TITLE

Existing Ground Floor

CLIENT

Mr Jaswant Singh.

Date	Project number	DRWAING NUMBER	Scale (@ A3)	Drawn by
04/04/2023	6856	EX - P001	1 : 100	Cheski

SAM PLANNING SERVICES

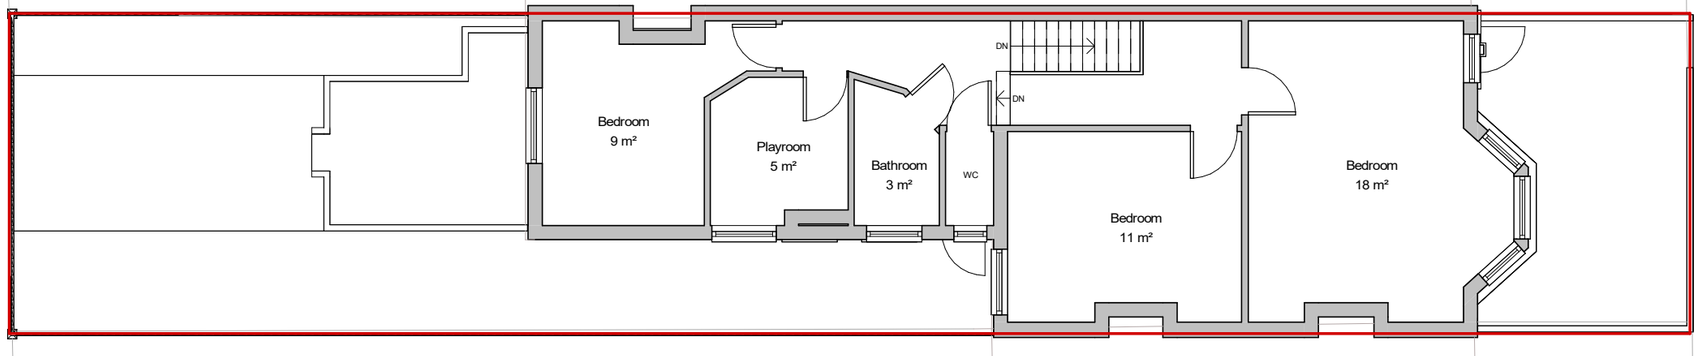

0 1 2 3 4 5

Scale In Meters

N

NOTES.
CONTRACTORS MUST VERIFY ALL DIMENIONS AT THE
SITE BEFORE COMENCING ANY WORK.

NO CONSTRUCTION WORK BEFORE BUILDING CONTROL
APPROVEL AND STRUCTURAL ENGINEER CONFIRMATION.

ANY DISCREPANCIES TO BE REPORTED TO GRIDKUNE.
ALL DRAWINGS ARE TO BE READ IN CONJUNCTION WITH
ALL RELEVANT DRAWINGS AND SPECIFICATIONS.

Rev	Description	Date

PROJECT TITLE

66 Brantwood Road, Haringey, N17 0EU

DRAWING TITLE

Existing First Floor

CLIENT

Mr Jaswant Singh.

Date	Project number	DRWAING NUMBER	Scale (@ A3)	Drawn by
04/04/2023	6856	EX - P002	1 : 100	Cheski

PLANNING SERVICES

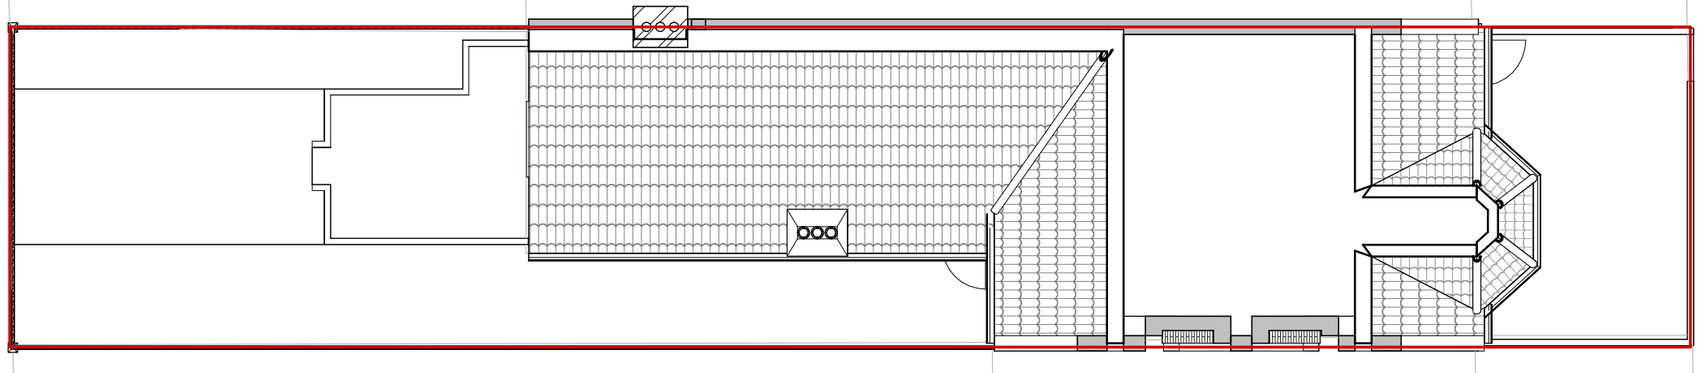

0 1 2 3 4 5

Scale In Meters

N

NOTES.
CONTRACTORS MUST VERIFY ALL DIMENIONS AT THE
SITE BEFORE COMENCING ANY WORK.

NO CONSTRUCTION WORK BEFORE BUILDING CONTROL
APPROVEL AND STRUCTURAL ENGINEER CONFIRMATION.

ANY DISCREPANCIES TO BE REPORTED TO GRIDKUNE.
ALL DRAWINGS ARE TO BE READ IN CONJUNCTION WITH
ALL RELEVANT DRAWINGS AND SPECIFICATIONS.

Rev	Description	Date

PROJECT TITLE

66 Brantwood Road, Haringey, N17 0EU

DRAWING TITLE

Existing Loft

CLIENT

Mr Jaswant Singh.

Date	Project number	DRWAING NUMBER	Scale (@ A3)	Drawn by
04/04/2023	6856	EX - P003	1 : 100	Cheski

PLANNING SERVICES

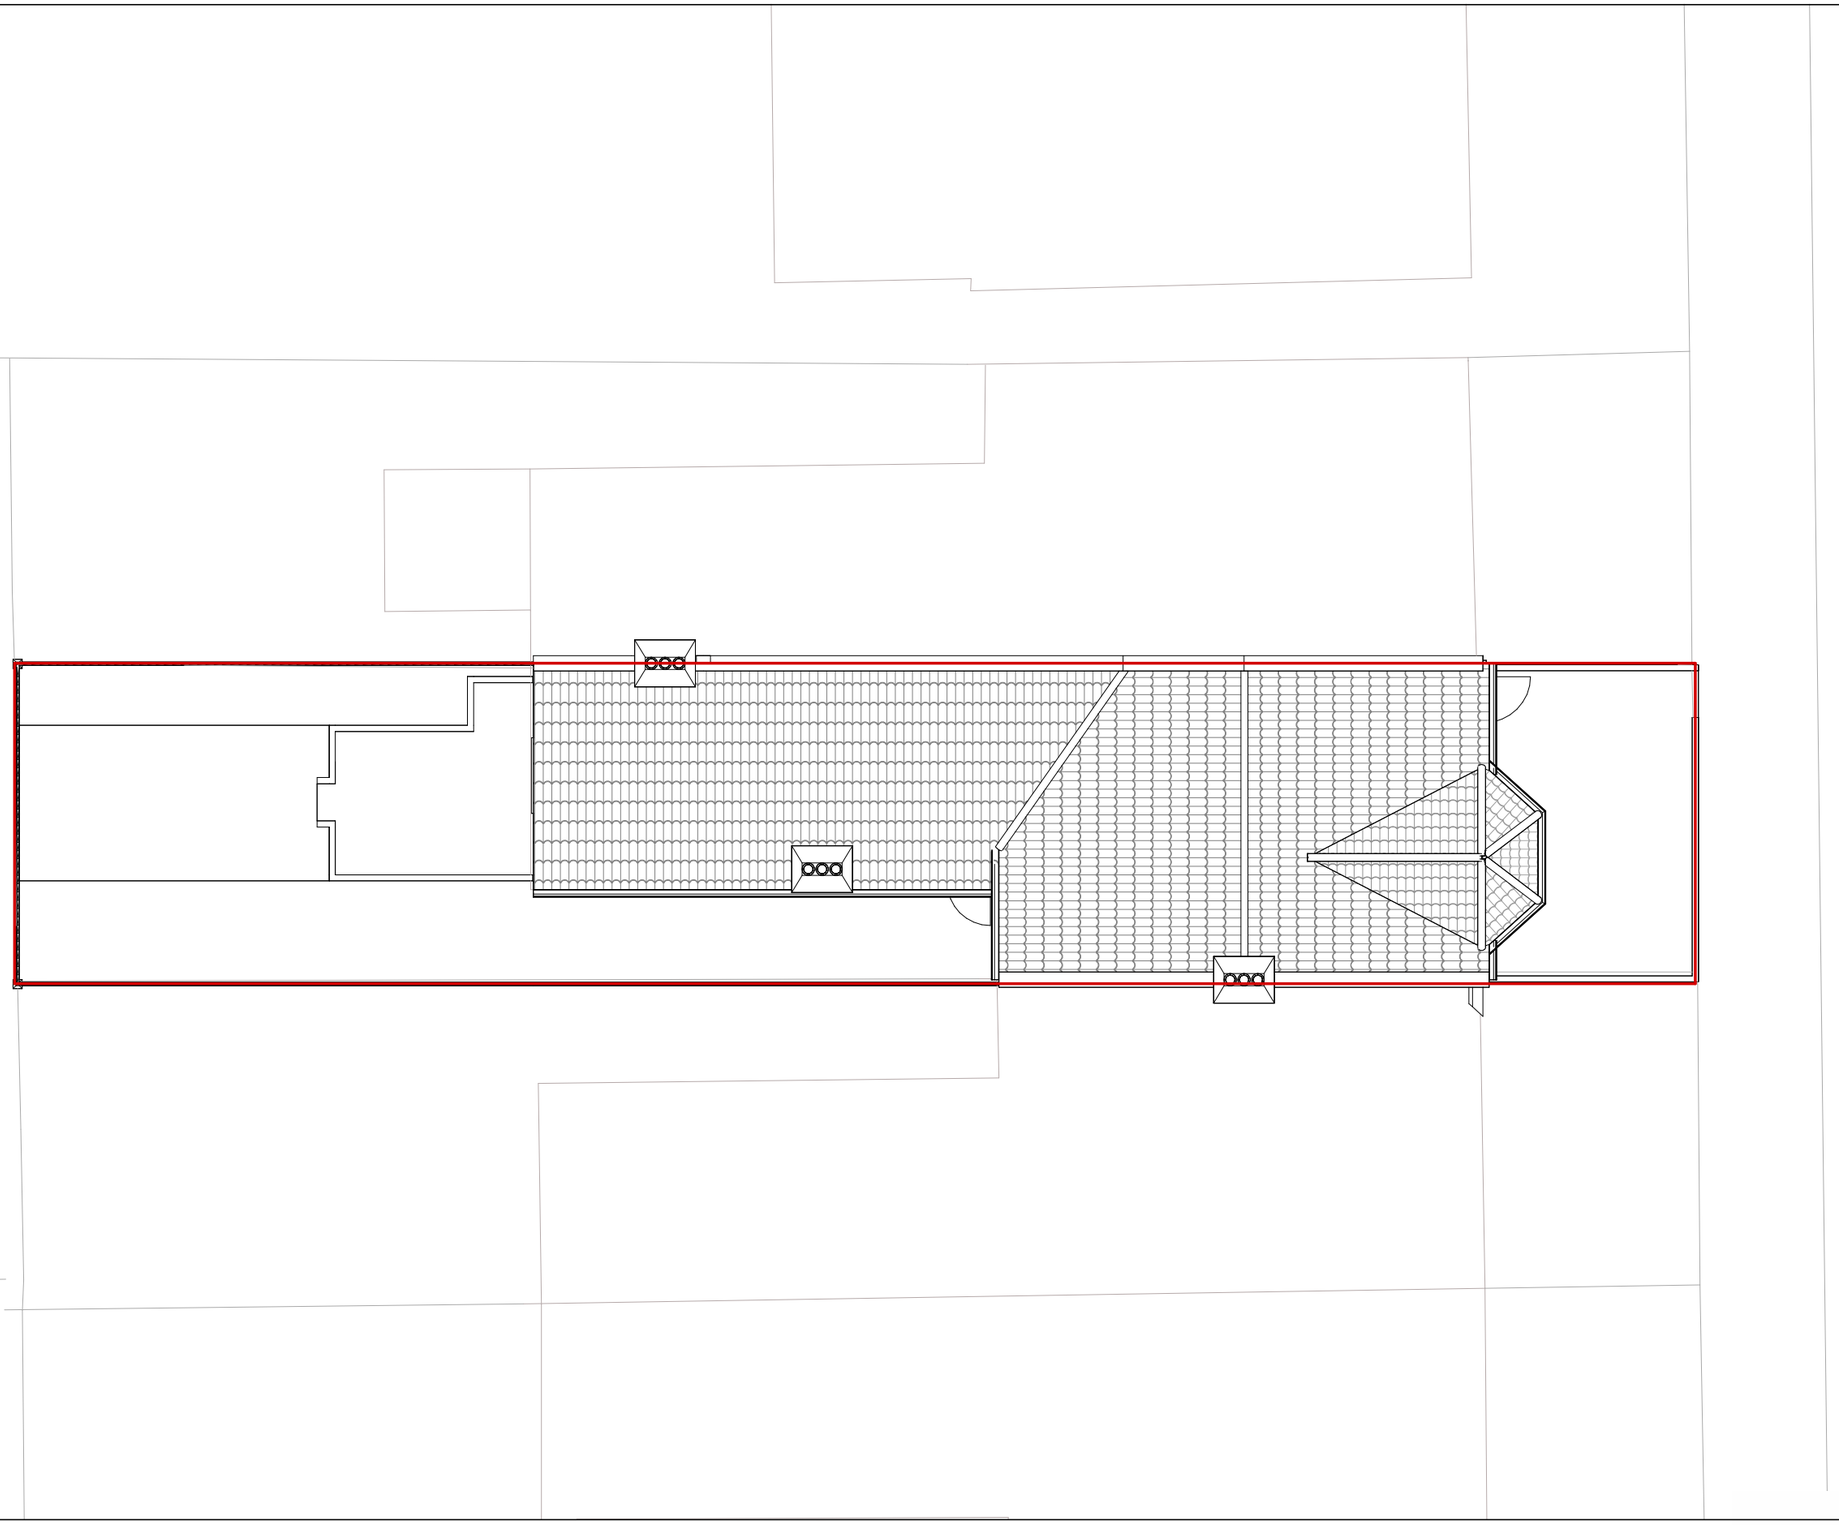

0 1 2 3 4 5

Scale In Meters

N

NOTES.
CONTRACTORS MUST VERIFY ALL DIMENIONS AT THE
SITE BEFORE COMENCING ANY WORK.

NO CONSTRUCTION WORK BEFORE BUILDING CONTROL
APPROVEL AND STRUCTURAL ENGINEER CONFIRMATION.

ANY DISCREPANCIES TO BE REPORTED TO GRIDKUNE.
ALL DRAWINGS ARE TO BE READ IN CONJUNCTION WITH
ALL RELEVANT DRAWINGS AND SPECIFICATIONS.

Rev	Description	Date

PROJECT TITLE

66 Brantwood Road, Haringey, N17 0EU

DRAWING TITLE

Existing Roof Plan

CLIENT

Mr Jaswant Singh.

Date	Project number	DRWAING NUMBER	Scale (@ A3)	Drawn by
04/04/2023	6856	EX - P004	1 : 100	Cheski

PLANNING SERVICES

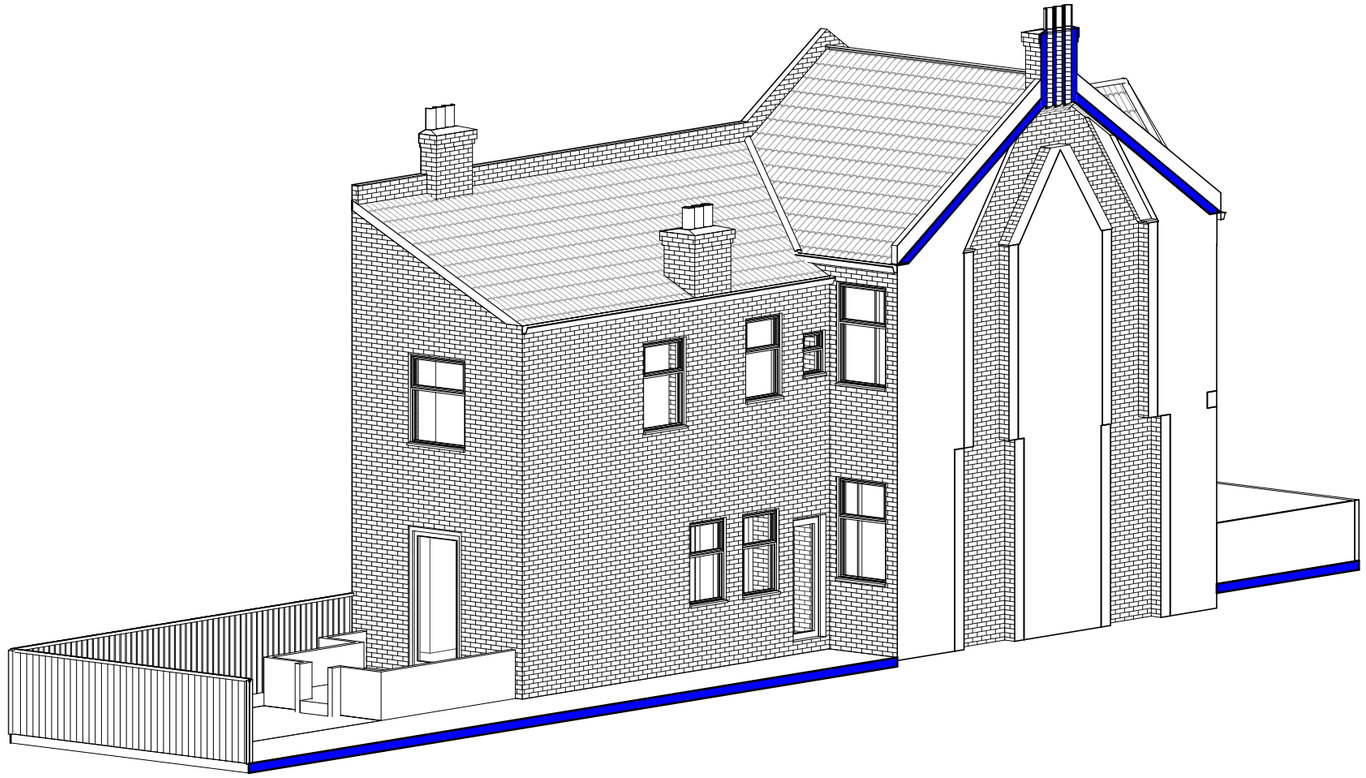

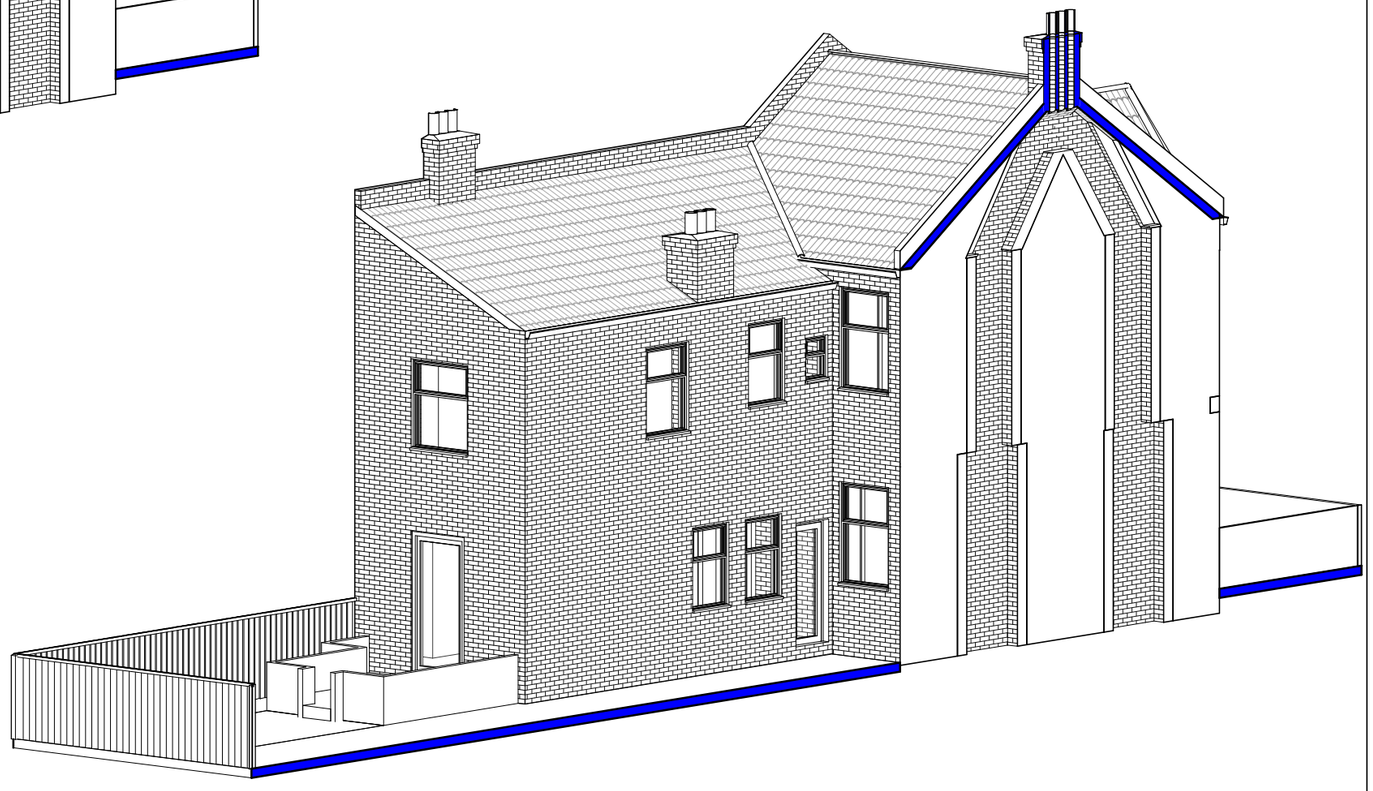

NOTES.
CONTRACTORS MUST VERIFY ALL DIMENIONS AT THE
SITE BEFORE COMENCING ANY WORK.

NO CONSTRUCTION WORK BEFORE BUILDING CONTROL
APPROVEL AND STRUCTURAL ENGINEER CONFIRMATION.

ANY DISCREPANCIES TO BE REPORTED TO GRIDKUNE.
ALL DRAWINGS ARE TO BE READ IN CONJUNCTION WITH
ALL RELEVANT DRAWINGS AND SPECIFICATIONS.

Rev	Description	Date

PROJECT TITLE

66 Brantwood Road, Haringey, N17 0EU

DRAWING TITLE

Existing Perspective Views

CLIENT

Mr Jaswant Singh.

Date	Project number	DRWAING NUMBER	Scale (@ A3)	Drawn by
04/04/2023	6856	EX - PR001		Cheski

PLANNING SERVICES