
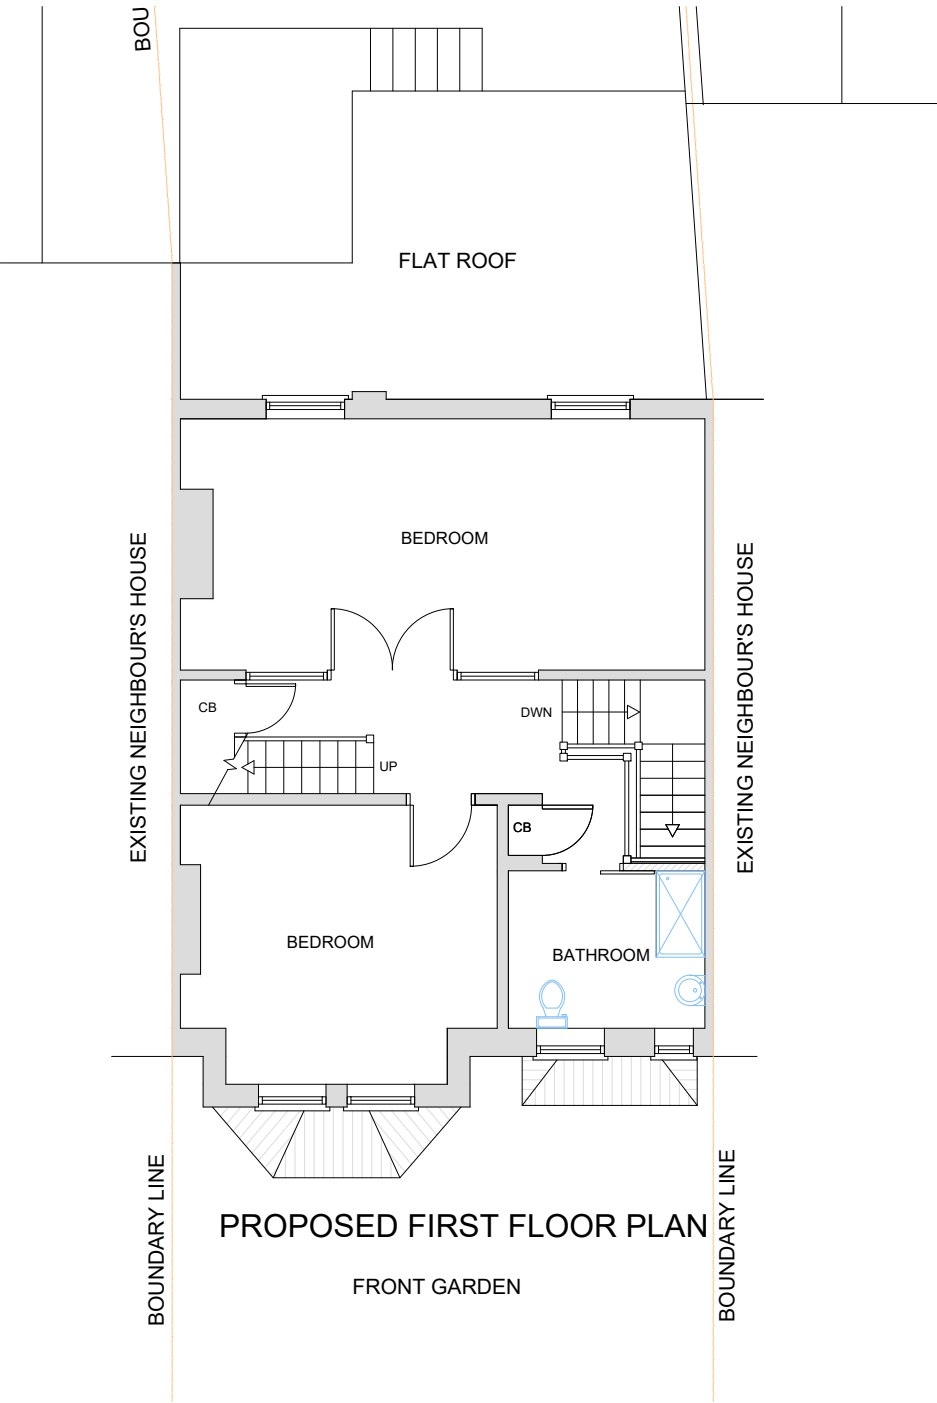
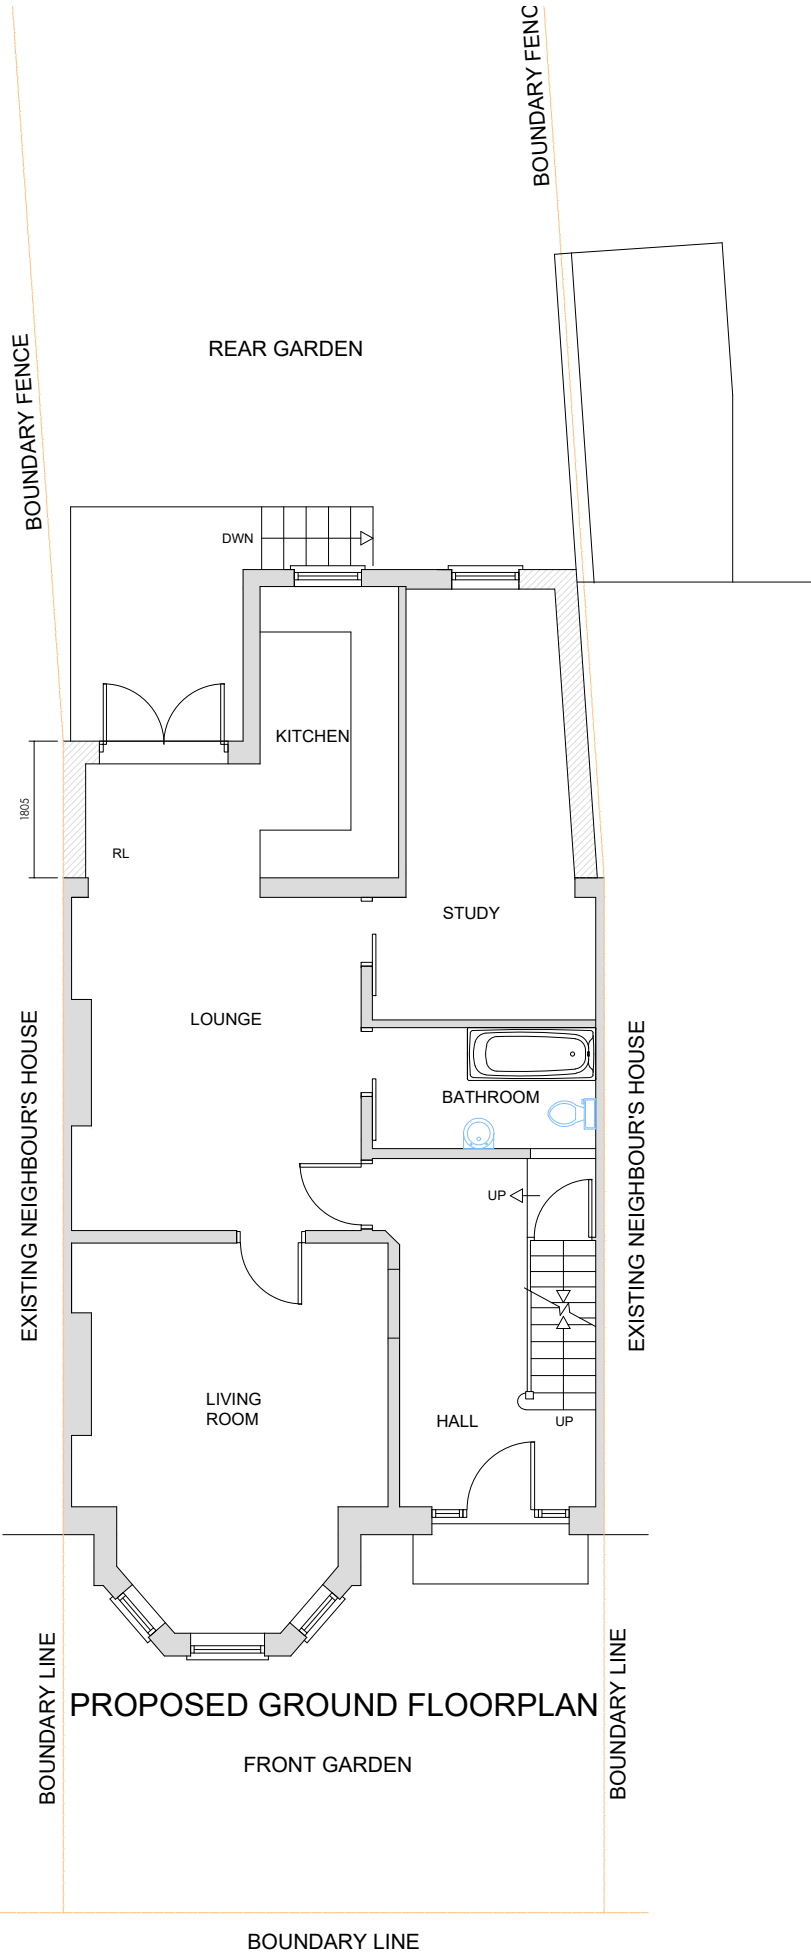


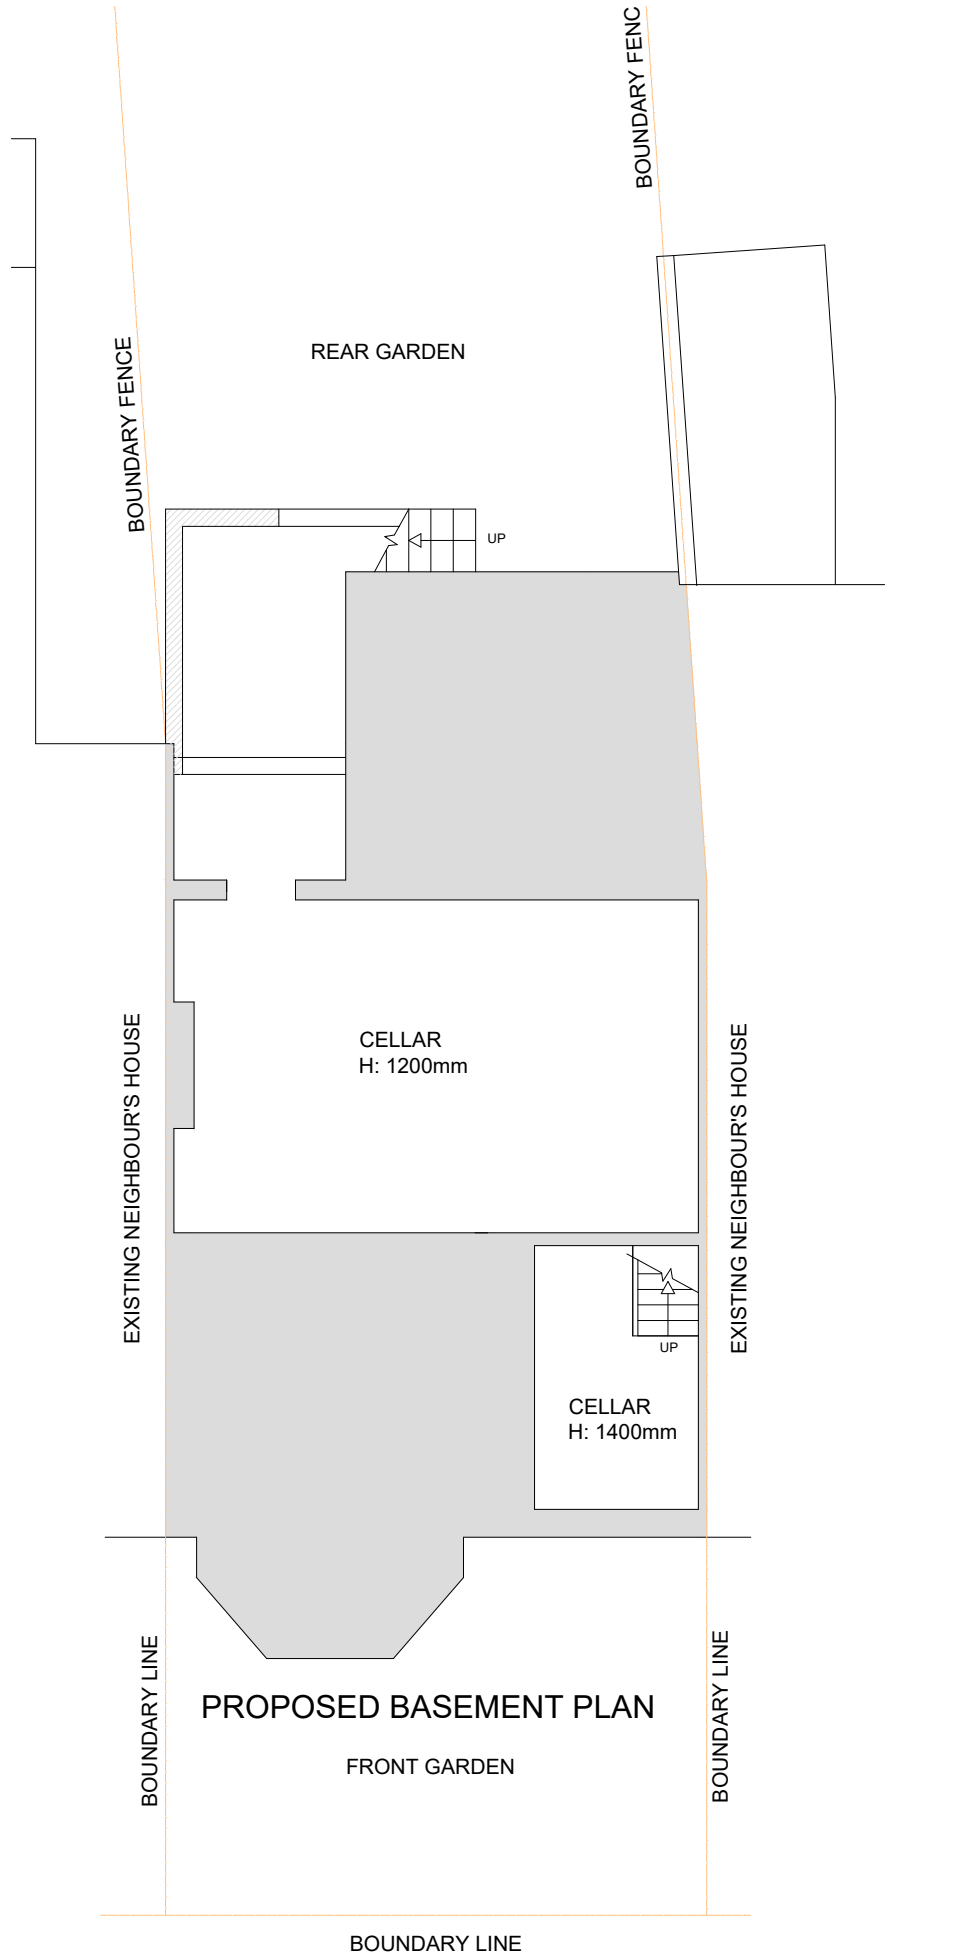

Client: MR AJAY SRIVASTAV		
LONDON INTERIORS UNIT 8 BOWMAN TRADING ESTATE WESTMORELAND ROAD LONDON NW9 9RL		
Project	8 CURZON ROAD LONDON N10 2RA	
Drawing Title	PROPOSED GROUND & FIRST FLOORPLANS	
Drawing Title	PR23-068d	Rev. 02
Drawn By: A.SALCEDO	Scale: 1/100	Date: 31/08/2023