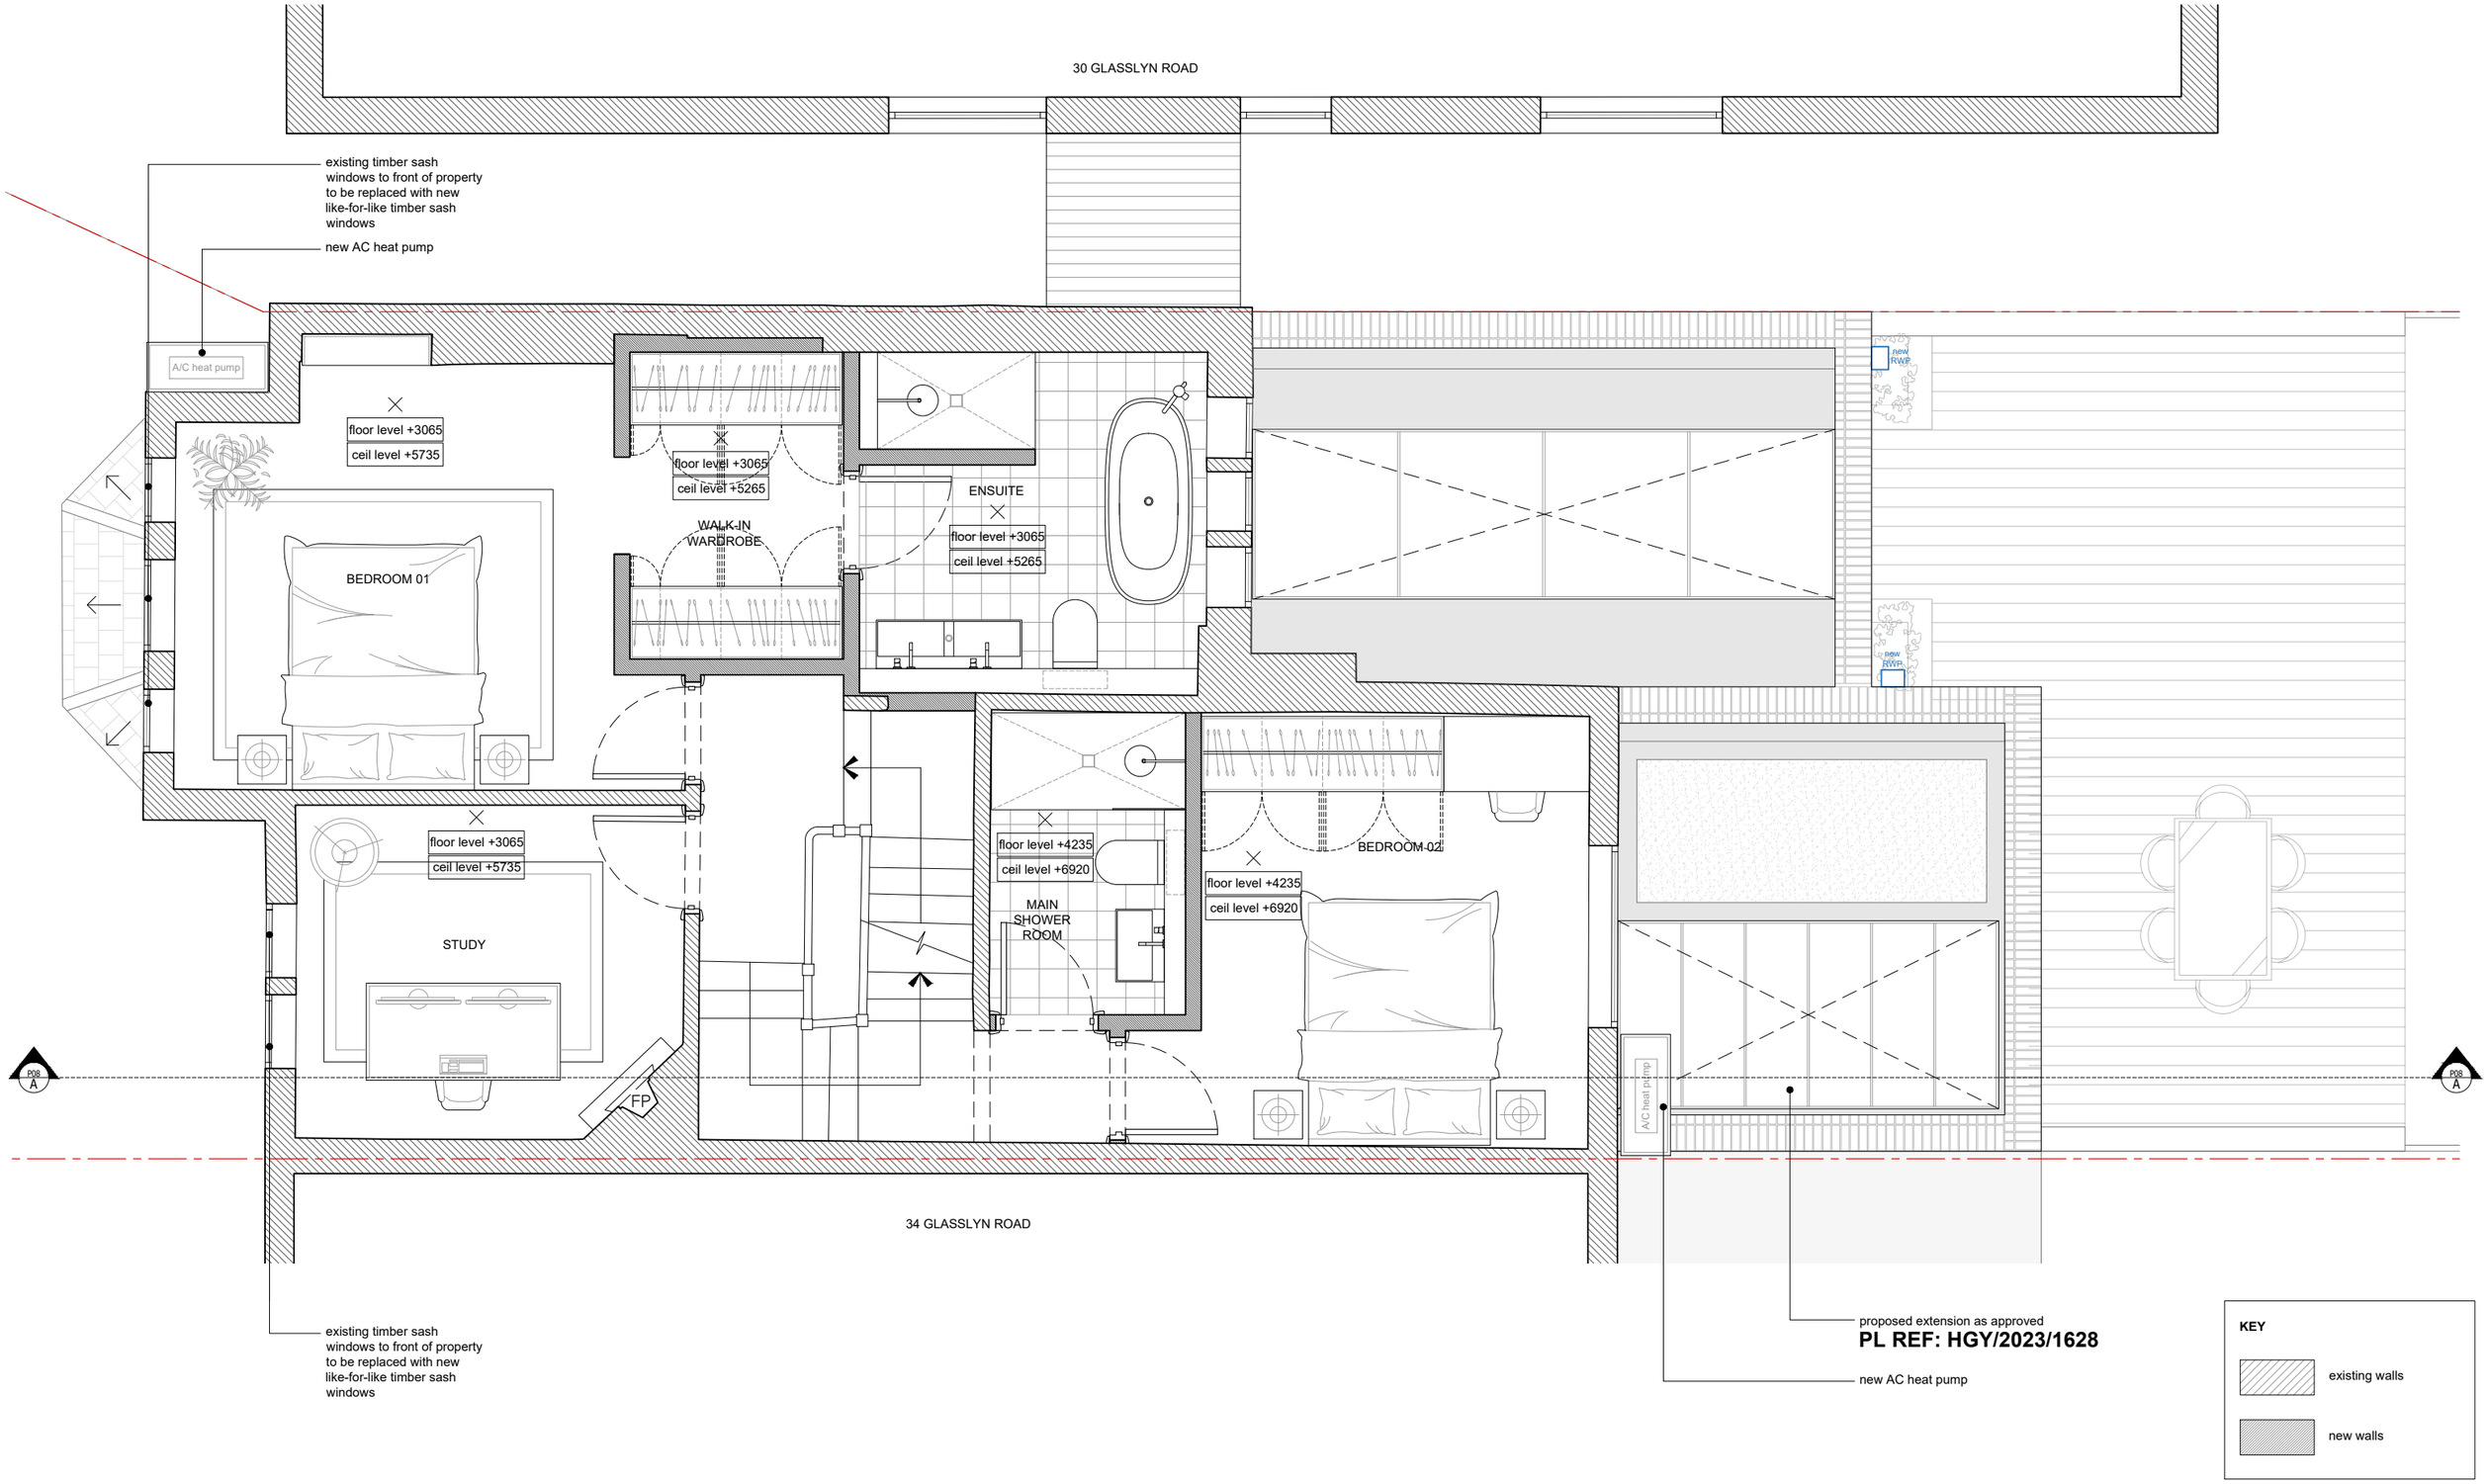

Orientation

Scale Bar

0 0.5 1 m

Rev	Issue	Drwn	Chk	Date
--	Stage 3 - Planning	AR	MW	21.09.23

Title	Stage	Client
Proposed First Floor Plan	3 - Planning	J Pinho & G Rouault
Drawing No	**Date**	**Client Address**
GLN.32_GA-P02	MAY 2023	32 Glasslyn Road London N8 8RH
Revision	**Scale**	**Project Address**
--	1:50 @A3	32 Glasslyn Road London N8 8RH

melissa white architects

Do not scale this drawing | All dimensions to be checked and confirmed on site prior to commencement of any work. Any discrepancies to be reported to the architect | All work and materials to be in accordance with current legislation, regulations, and codes of practice and British Standards | Drawing to be read in conjunction with relevant consultants, sub-contractors, and manufacturers information and specifications.

© Melissa White Architects Ltd