


Location Plan - N10 3EH

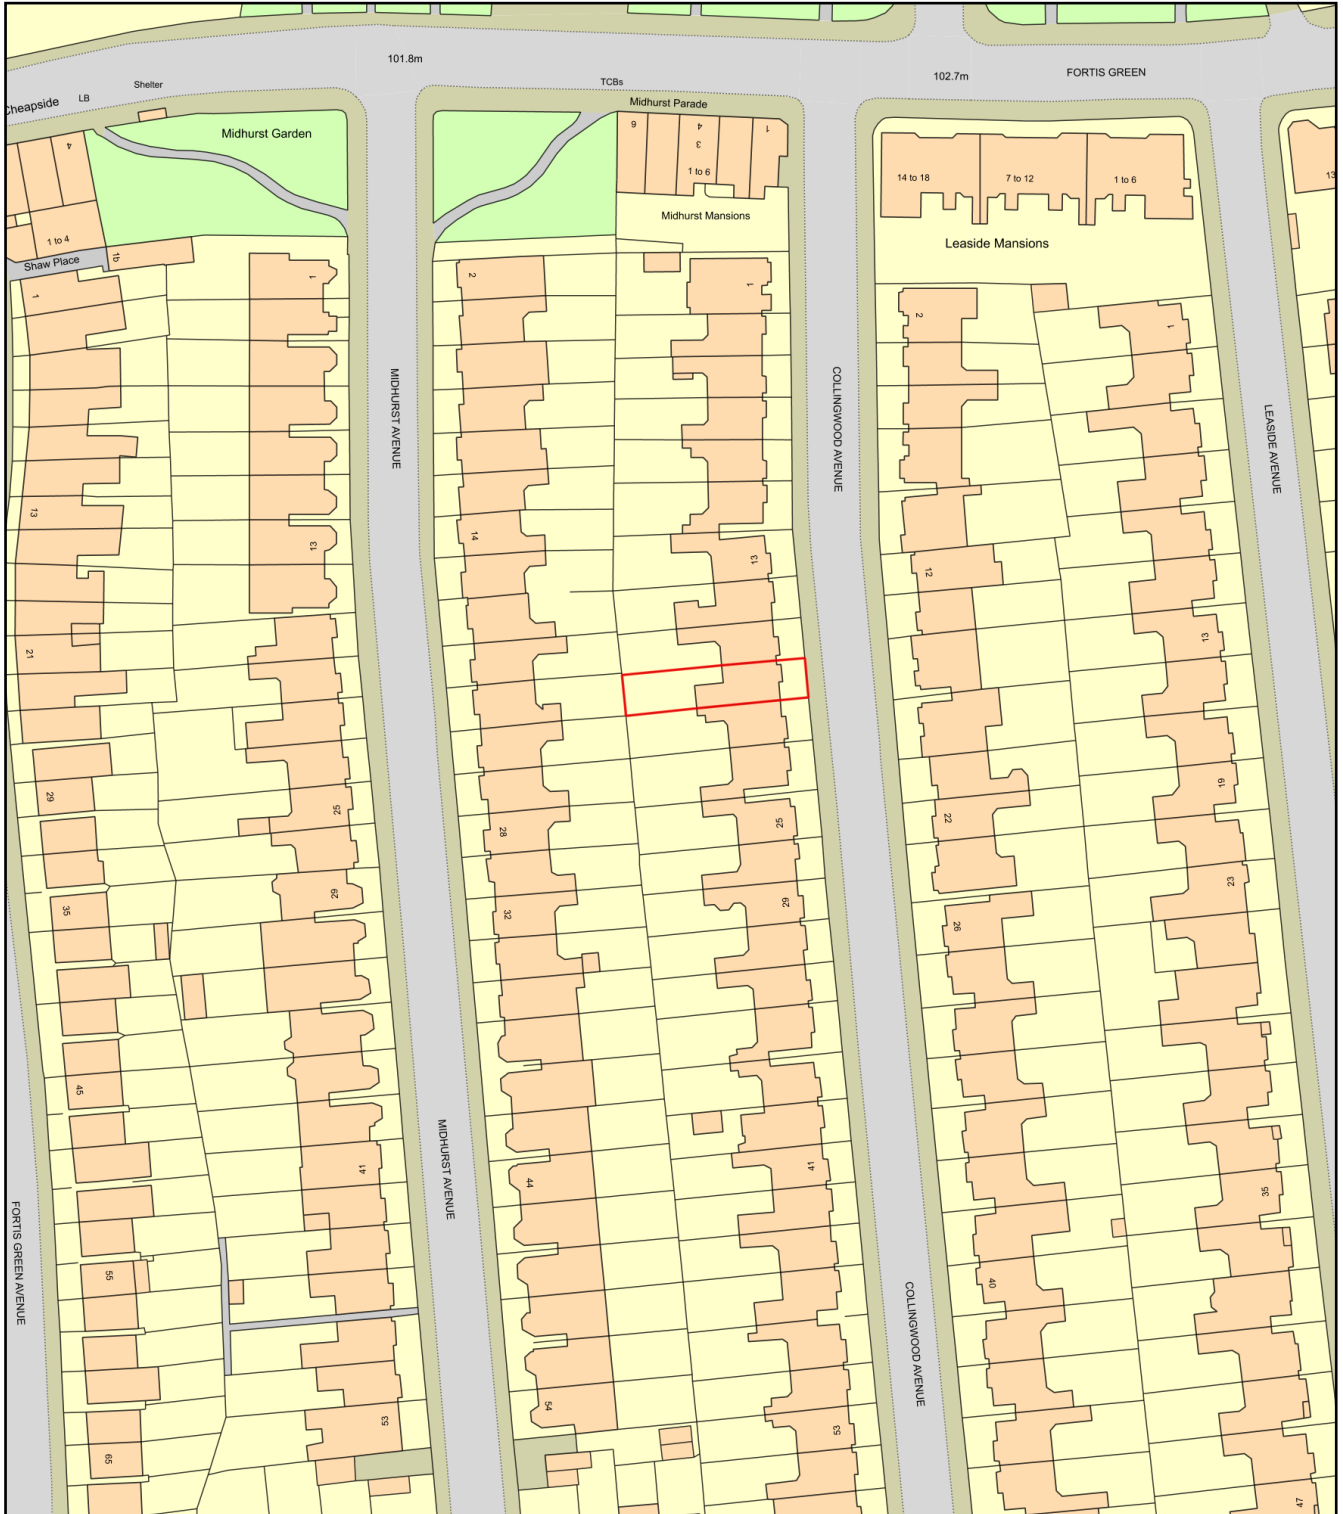

0 50
Metres



Plan Produced for: Alexander Gilmore

Date Produced: 15 Sep 2023

Plan Reference Number: TQRQM23258120630761

Scale: 1:1250 @ A4