LOCATION PLAN

1:1250 @ A4

N

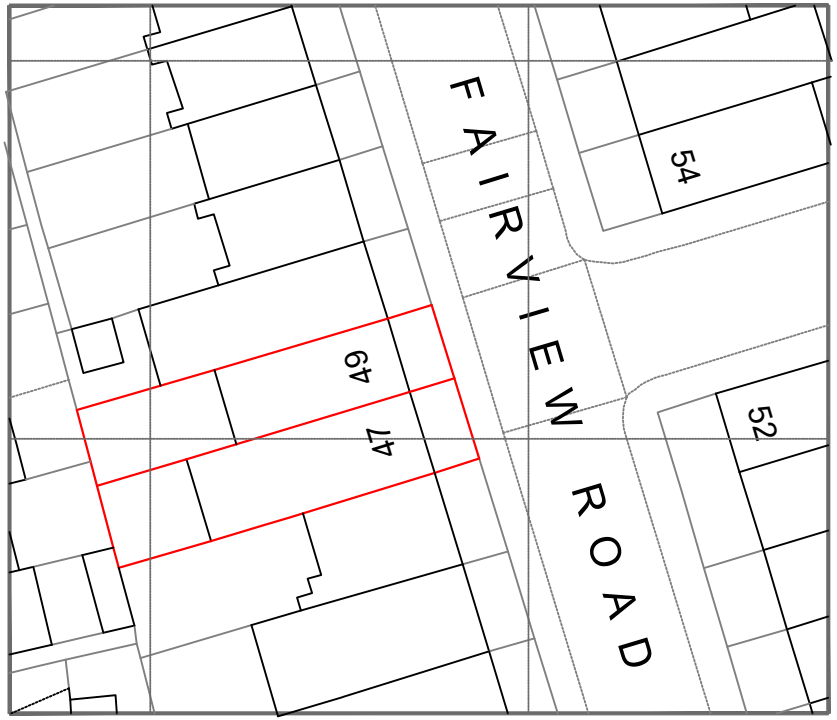

© Crown copyright 2022 Ordnance Survey 100053143

BLOCK PLAN

1:500 @ A4

N

Redwoods PLANNING & DESIGNING

Address - Unit 4, Grosvenor Way, London E5 9ND
Phone - 020 3781 8008
E-mail - office@redwoodsprojects.co.uk
Web - www.redwoodsprojects.co.uk

Any errors on Dimensions to be reported to the Architect prior to commencement of Works.
Dimensions and areas are based on survey information.
This drawing is copyright © Redwoods Projects.
All dimensions to be checked on site Prior work.

REFERENCE:	47 - 49 FAIRVIEW RD, LONDON N15 6LH, UK
TITLE:	EXISTING DRAWINGS LOCATION & BLOCK PLAN
PROJECT No	2007
DATE:	14-07-2023
SHEET No	E 00

0 1 2 2.5m

scale
1:100 @A4

NOTES:

DRAWN BY: MCDC

EDITED BY

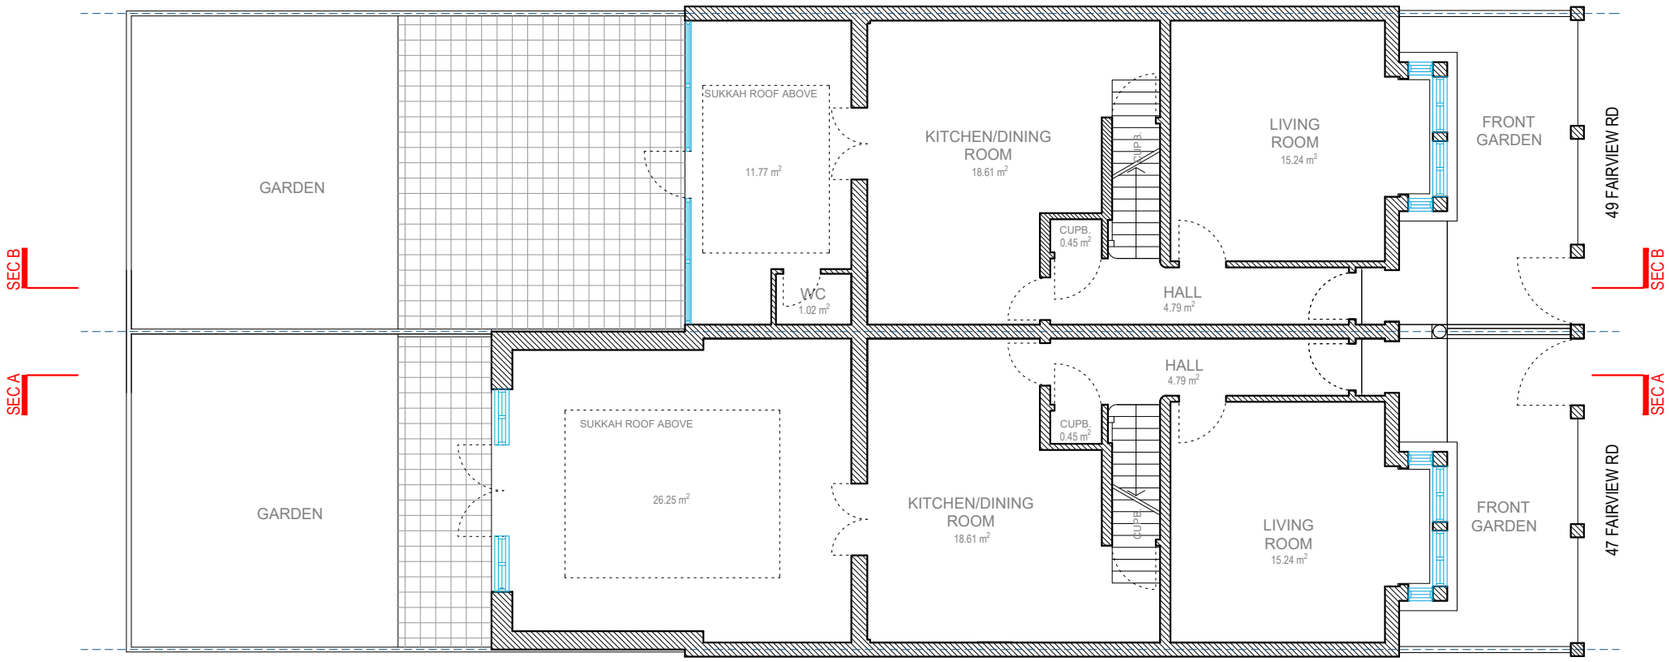

GROUND FLOOR

Redwoods PLANNING & EXTENSIONS

Address - Unit 4, Grosvenor Way, London E5 9ND
Phone - 020 3781 8008
E-mail - office@redwoodsprojects.co.uk
Web - www.redwoodsprojects.co.uk

Any errors on Dimensions to be reported to the Architect prior to commencement of Works.
Dimensions and areas are based on survey information.
This drawing is copyright © Redwoods Projects.
All dimensions to be checked on site Prior work.

REFERENCE: 47 - 49 FAIRVIEW RD, LONDON N15 6LH, UK

TITLE: EXISTING DRAWINGS
FLOOR PLANS

PROJECT No: 2007

DATE: 14-07-2023

SHEET No: E 01

N

0 1 2 5m

scale 1:100 @A3

NOTES:

DRAWN BY: JM

EDITED BY: MCDC

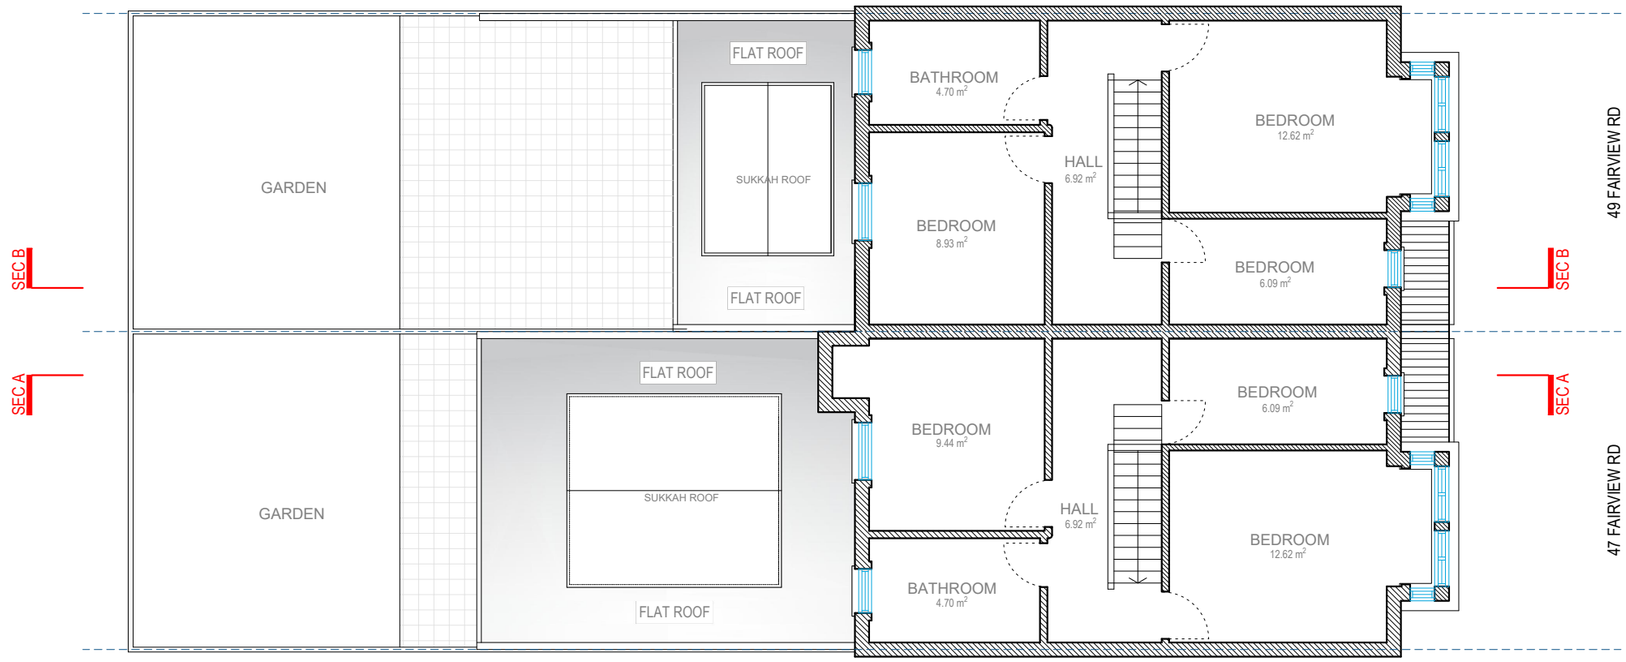

FIRST FLOOR

Redwoods PLANNING & EXTENSIONS

Address - Unit 4, Grosvenor Way, London E5 9ND
Phone - 020 3781 8008
E-mail - office@redwoodsprojects.co.uk
Web - www.redwoodsprojects.co.uk

Any errors on Dimensions to be reported to the Architect prior to commencement of Works.
Dimensions and areas are based on survey information.
This drawing is copyright © Redwoods Projects.
All dimensions to be checked on site Prior work.

REFERENCE: 47 - 49 FAIRVIEW RD, LONDON N15 6LH, UK

TITLE: EXISTING DRAWINGS
FLOOR PLANS

PROJECT No: 2007

DATE: 14-07-2023

SHEET No: E 02

N

0 1 2 5m

scale 1:100 @A3

NOTES:

DRAWN BY: JM

EDITED BY: MCDC

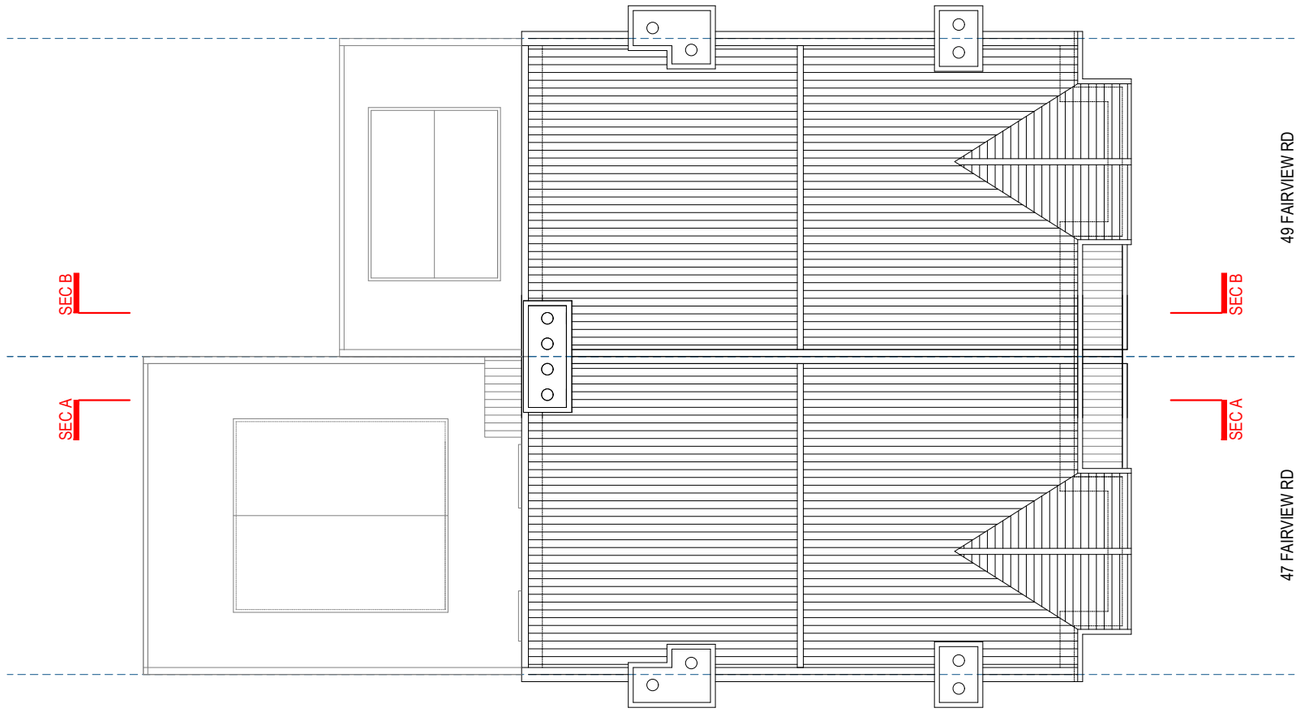

ROOF PLAN

Redwoods
PLANNING & EXTENSIONS

Address - Unit 4, Grosvenor Way, London E5 9ND
Phone - 020 3781 8008
E-mail - office@redwoodsprojects.co.uk
Web - www.redwoodsprojects.co.uk

Any errors on Dimensions to be reported to the Architect prior to commencement of Works.
Dimensions and areas are based on survey information.
This drawing is copyright © Redwoods Projects.
All dimensions to be checked on site Prior work.

REFERENCE: 47 - 49 FAIRVIEW RD, LONDON N15 6LH, UK

TITLE: EXISTING DRAWINGS
FLOOR PLANS

PROJECT No: 2007

DATE: 14-07-2023

SHEET No: E 03

N

0 1 2 5m

scale 1:100 @A3

NOTES:

DRAWN BY: JM

EDITED BY: MCDC

FRONT ELEVATION

REAR ELEVATION

Redwoods PLANNING & EXTENSIONS

Address - Unit 4, Grosvenor Way, London E5 9ND
Phone - 020 3781 8008
E-mail - office@redwoodsprojects.co.uk
Web - www.redwoodsprojects.co.uk

Any errors on Dimensions to be reported to the Architect prior to commencement of Works.
Dimensions and areas are based on survey information.
This drawing is copyright © Redwoods Projects.
All dimensions to be checked on site Prior work.

REFERENCE: 47 - 49 FAIRVIEW RD, LONDON N15 6LH, UK

TITLE: EXISTING DRAWINGS
ELEVATION

PROJECT No: 2007

DATE: 14-07-2023

SHEET No: E 04

0 1 2 5m scale 1:100 @A3

NOTES:

DRAWN BY: JM

EDITED BY: MCDC

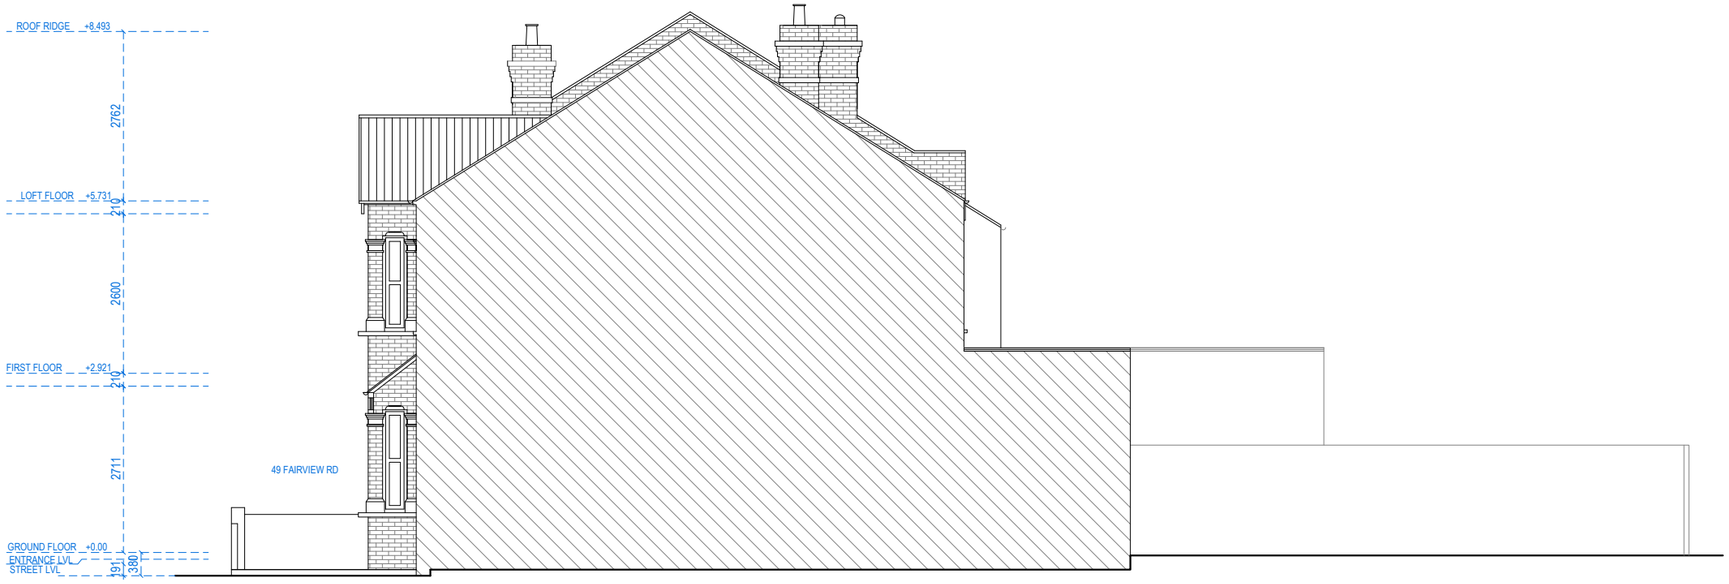

RIGHTSIDE ELEVATION

Redwoods
PLANNING & EXTENSIONS

Address - Unit 4, Grosvenor Way, London E5 9ND
Phone - 020 3781 8008
E-mail - office@redwoodsprojects.co.uk
Web - www.redwoodsprojects.co.uk

Any errors on Dimensions to be reported to the Architect prior to commencement of Works.
Dimensions and areas are based on survey information.
This drawing is copyright © Redwoods Projects.
All dimensions to be checked on site Prior work.

REFERENCE: 47 - 49 FAIRVIEW RD, LONDON N15 6LH, UK

TITLE: EXISTING DRAWINGS
ELEVATION

PROJECT No 2007

DATE: 14-07-2023

SHEET No E 05

0 1 2 5m scale 1:100 @A3

NOTES:

DRAWN BY JM

EDITED BY MCDC

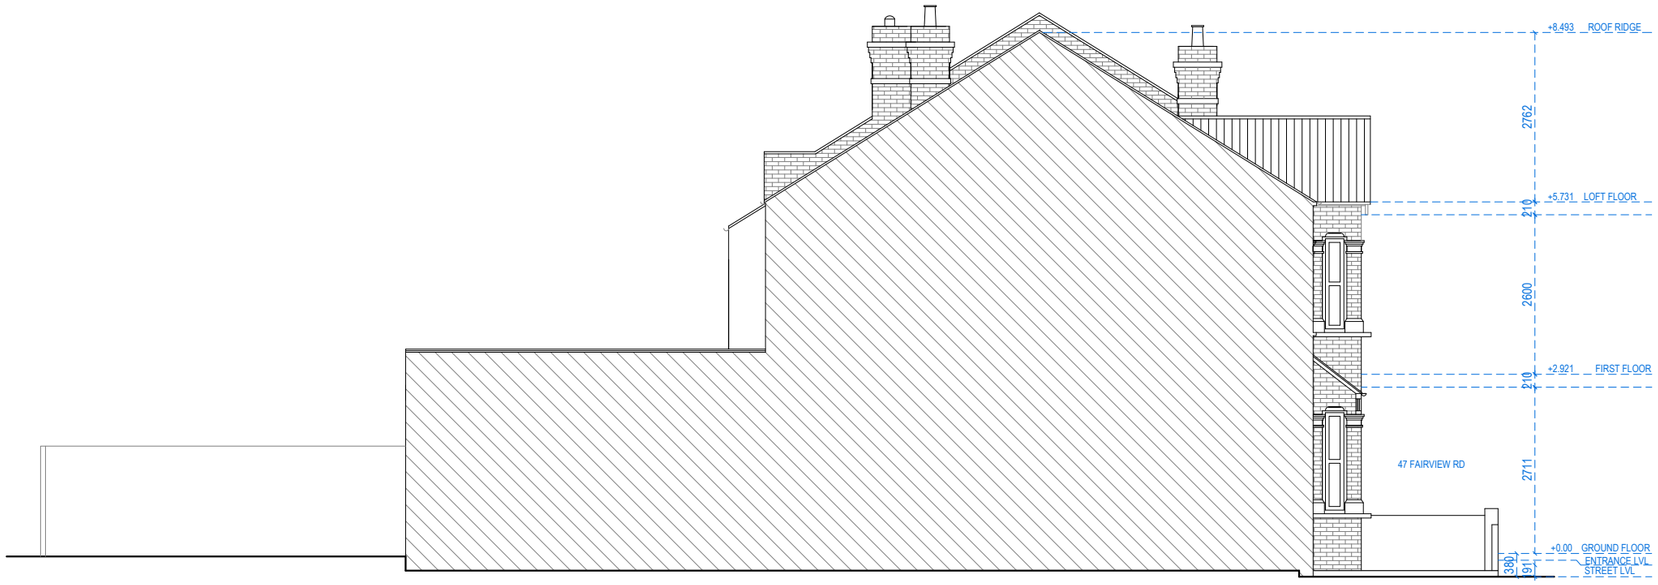

LEFTSIDE ELEVATION

Redwoods
PLANNING & EXTENSIONS

Address - Unit 4, Grosvenor Way, London E5 9ND
Phone - 020 3781 8008
E-mail - office@redwoodsprojects.co.uk
Web - www.redwoodsprojects.co.uk

Any errors on Dimensions to be reported to the Architect prior to commencement of Works.
Dimensions and areas are based on survey information.
This drawing is copyright © Redwoods Projects.
All dimensions to be checked on site Prior work.

REFERENCE: 47 - 49 FAIRVIEW RD, LONDON N15 6LH, UK

TITLE: EXISTING DRAWINGS
ELEVATION

PROJECT No: 2007

DATE: 14-07-2023

SHEET No: E 06

0 1 2 5m

scale 1:100 @A3

NOTES:

DRAWN BY: JM

EDITED BY: MCDC

SECTION A.A

Redwoods PLANNING & EXTENSIONS

Address - Unit 4, Grosvenor Way, London E5 9ND
Phone - 020 3781 8008
E-mail - office@redwoodsprojects.co.uk
Web - www.redwoodsprojects.co.uk

Any errors on Dimensions to be reported to the Architect prior to commencement of Works.
Dimensions and areas are based on survey information.
This drawing is copyright © Redwoods Projects.
All dimensions to be checked on site Prior work.

REFERENCE: 47 - 49 FAIRVIEW RD, LONDON N15 6LH, UK

TITLE: EXISTING DRAWINGS
SECTION

PROJECT No 2007

DATE: 14-07-2023

SHEET No E 07

0 1 2 5m scale 1:100 @A3

NOTES:

DRAWN BY JM

EDITED BY MCDC

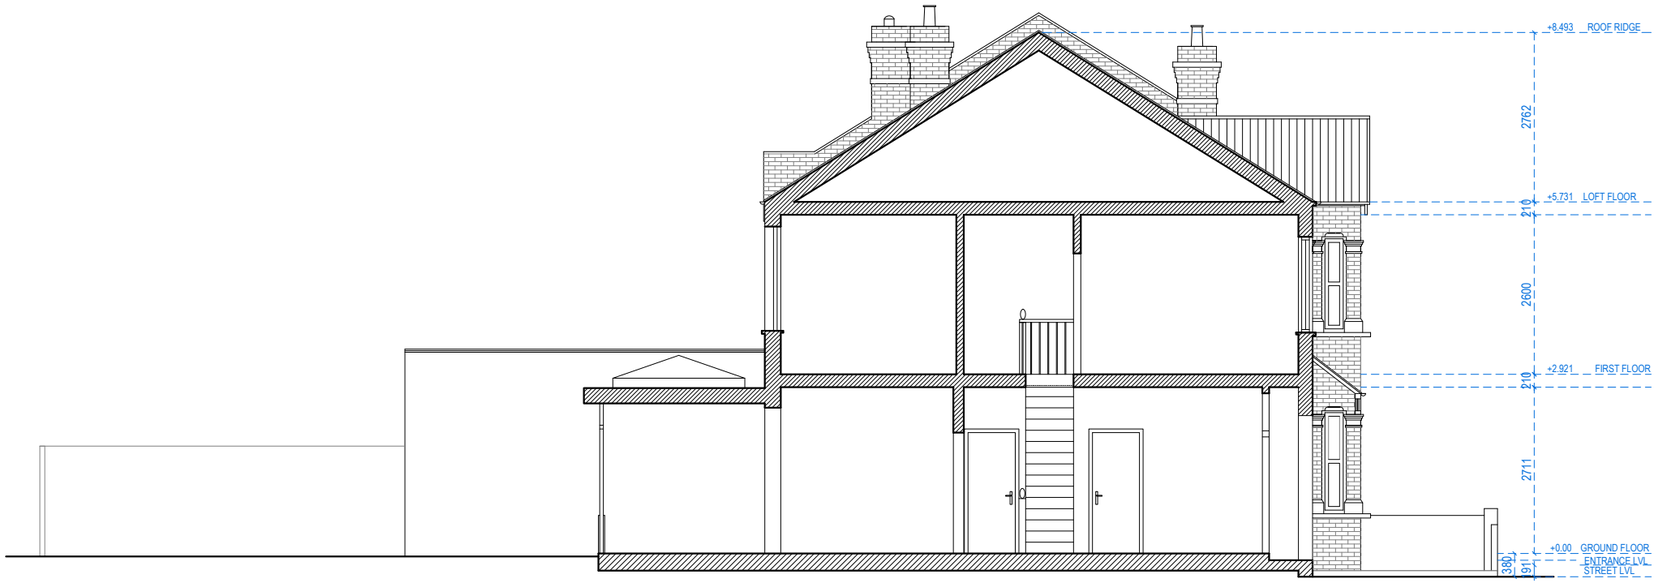

SECTION B.B

Redwoods PLANNING & EXTENSIONS

Address - Unit 4, Grosvenor Way, London E5 9ND
Phone - 020 3781 8008
E-mail - office@redwoodsprojects.co.uk
Web - www.redwoodsprojects.co.uk

Any errors on Dimensions to be reported to the Architect prior to commencement of Works.
Dimensions and areas are based on survey information.
This drawing is copyright © Redwoods Projects.
All dimensions to be checked on site Prior work.

REFERENCE: 47 - 49 FAIRVIEW RD, LONDON N15 6LH, UK

TITLE: EXISTING DRAWINGS
SECTION

PROJECT No 2007

DATE: 14-07-2023

SHEET No E 08

0 1 2 5m scale 1:100 @A3

NOTES:

DRAWN BY JM

EDITED BY MCDC

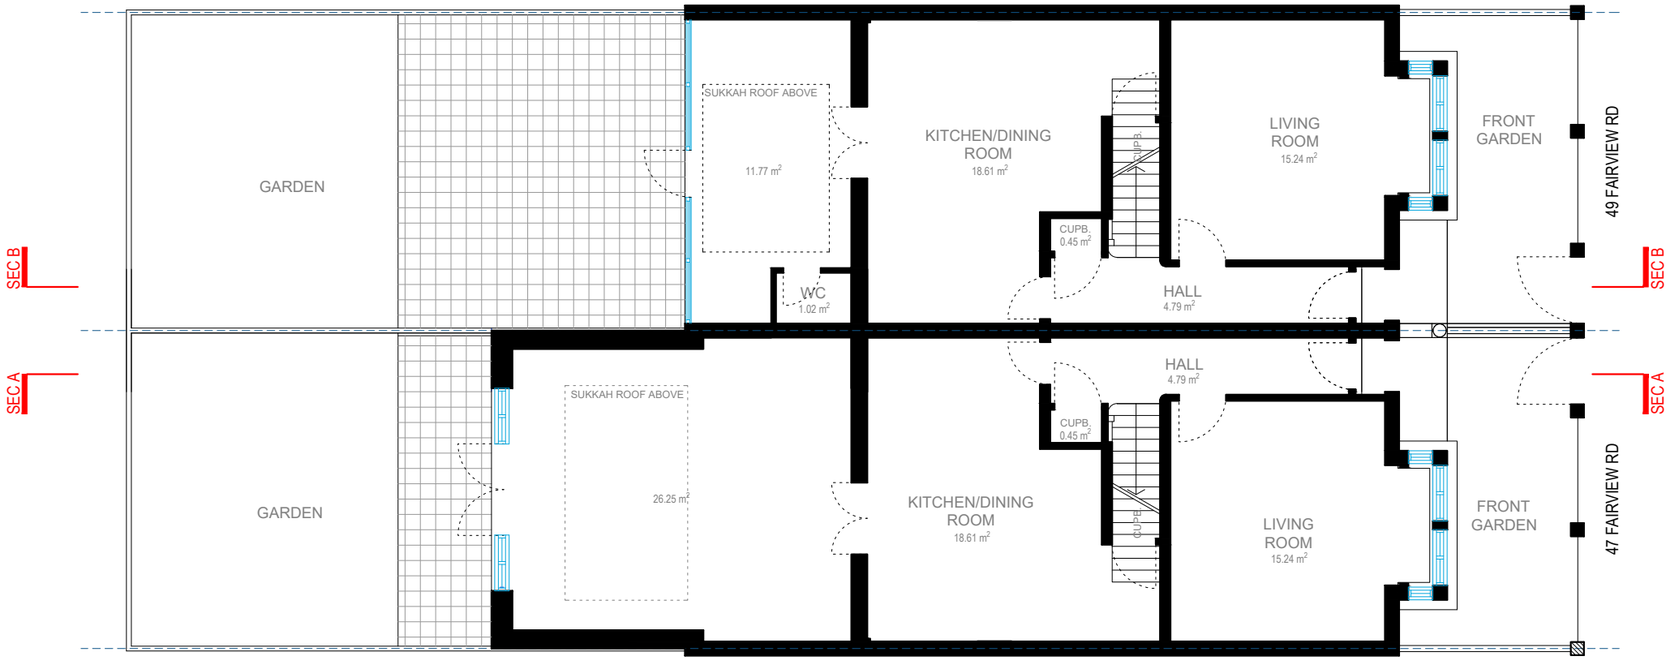

GROUND FLOOR

Redwoods PLANNING & EXTENSIONS

Address - Unit 4, Grosvenor Way, London E5 9ND
Phone - 020 3781 8008
E-mail - office@redwoodsprojects.co.uk
Web - www.redwoodsprojects.co.uk

Any errors on Dimensions to be reported to the Architect prior to commencement of Works.
Dimensions and areas are based on survey information.
This drawing is copyright © Redwoods Projects.
All dimensions to be checked on site Prior work.

REFERENCE: 47 - 49 FAIRVIEW RD, LONDON N15 6LH, UK

TITLE: PROPOSED DRAWINGS
FLOOR PLANS

PROJECT No: 2007

DATE: 14-07-2023

SHEET No: P 01

N

0 1 2 5m

scale 1:100 @A3

NOTES:

DRAWN BY: MCDC

EDITED BY:

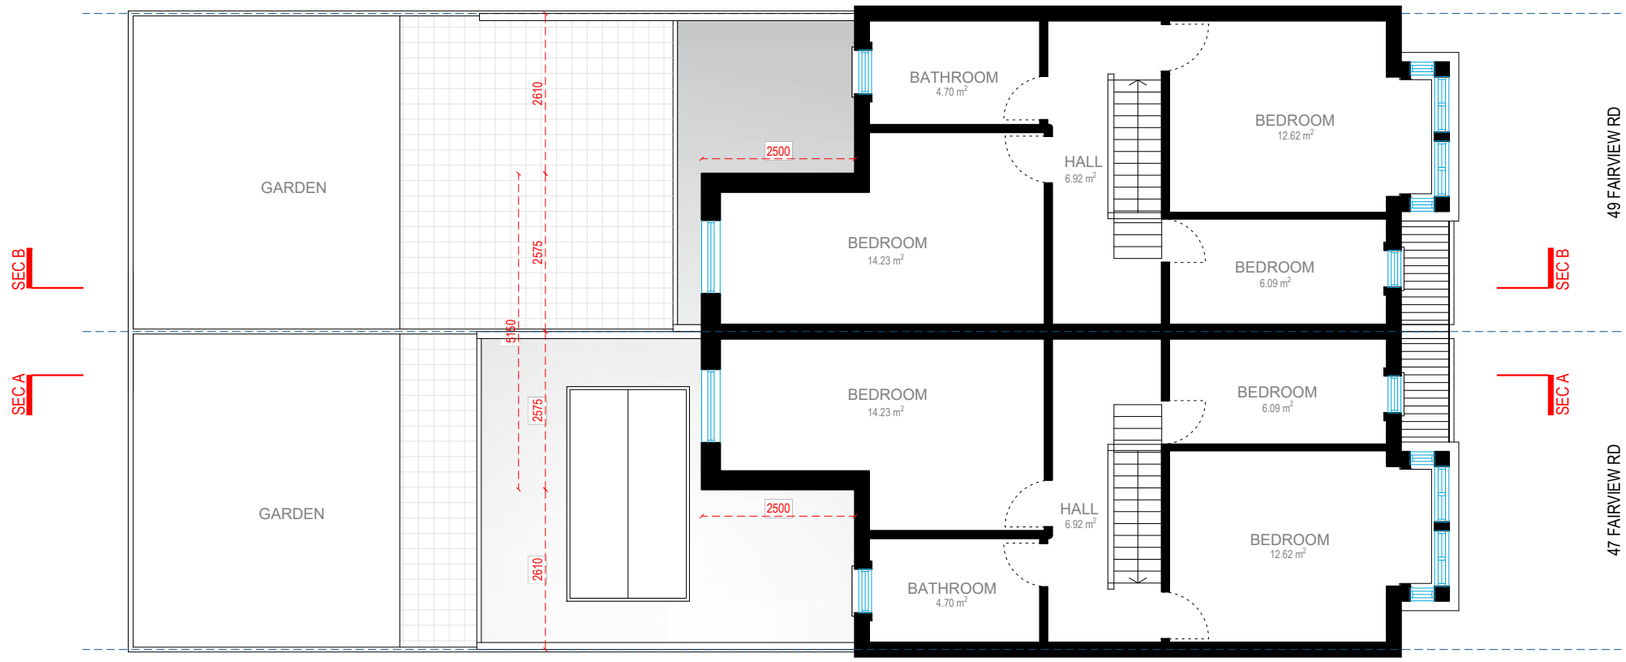

FIRST FLOOR

Redwoods PLANNING & EXTENSIONS

Address - Unit 4, Grosvenor Way, London E5 9ND
Phone - 020 3781 8008
E-mail - office@redwoodsprojects.co.uk
Web - www.redwoodsprojects.co.uk

Any errors on Dimensions to be reported to the Architect prior to commencement of Works.
Dimensions and areas are based on survey information.
This drawing is copyright © Redwoods Projects.
All dimensions to be checked on site Prior work.

REFERENCE: 47 - 49 FAIRVIEW RD, LONDON N15 6LH, UK

TITLE: PROPOSED DRAWINGS
FLOOR PLANS

PROJECT No: 2007

DATE: 14-07-2023

SHEET No: P 02

N

0 1 2 5m

scale 1:100 @A3

NOTES:

DRAWN BY: MCDC

EDITED BY:

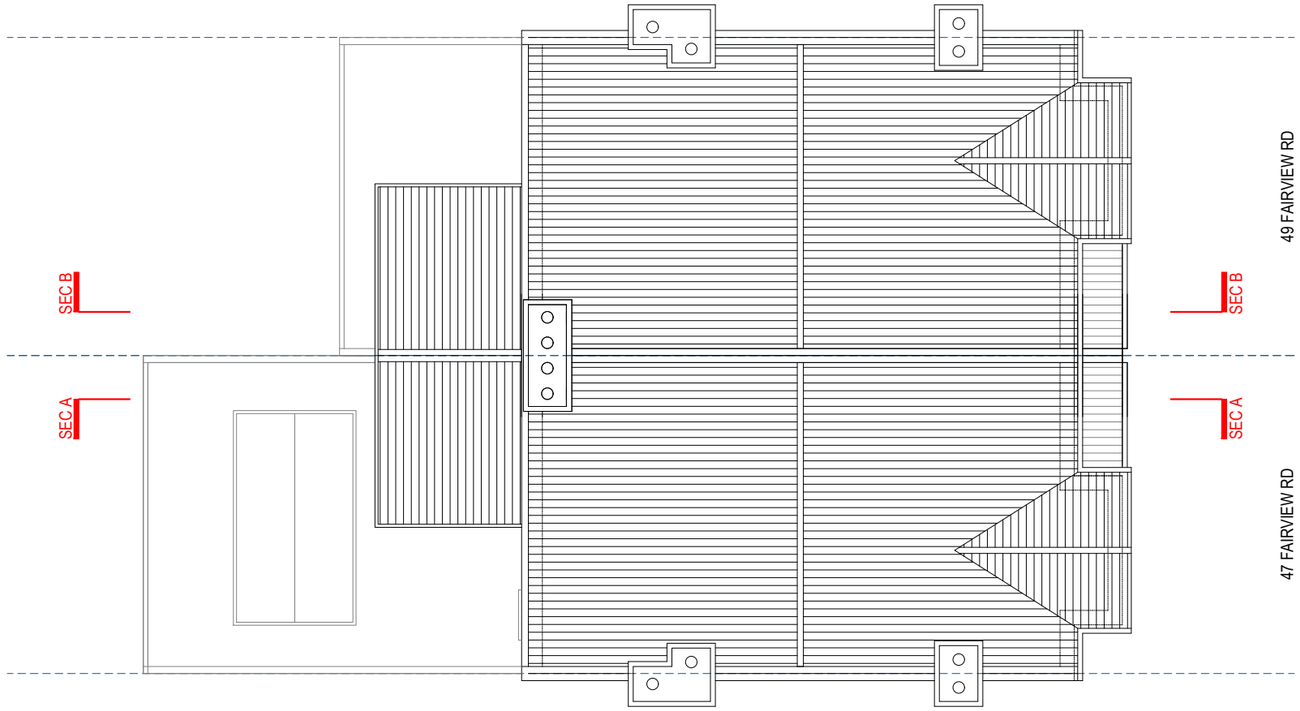

ROOF PLAN

Redwoods
PLANNING & EXTENSIONS

Address - Unit 4, Grosvenor Way, London E5 9ND
Phone - 020 3781 8008
E-mail - office@redwoodsprojects.co.uk
Web - www.redwoodsprojects.co.uk

Any errors on Dimensions to be reported to the Architect prior to commencement of Works.
Dimensions and areas are based on survey information.
This drawing is copyright © Redwoods Projects.
All dimensions to be checked on site Prior work.

REFERENCE: 47 - 49 FAIRVIEW RD, LONDON N15 6LH, UK

TITLE: PROPOSED DRAWINGS
FLOOR PLANS

PROJECT No: 2007

DATE: 14-07-2023

SHEET No: P 03

N

0 1 2 5m

scale 1:100 @A3

NOTES:

DRAWN BY: MCDC

EDITED BY:

FRONT ELEVATION

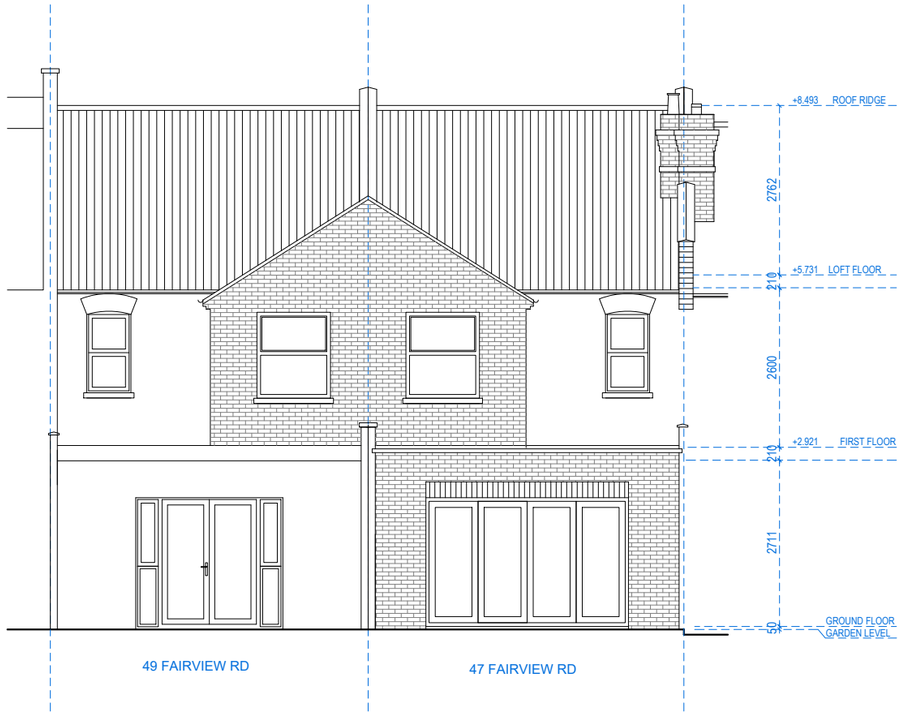

REAR ELEVATION

Redwoods PLANNING & EXTENSIONS

Address - Unit 4, Grosvenor Way, London E5 9ND
Phone - 020 3781 8008
E-mail - office@redwoodsprojects.co.uk
Web - www.redwoodsprojects.co.uk

Any errors on Dimensions to be reported to the Architect prior to commencement of Works.
Dimensions and areas are based on survey information.
This drawing is copyright © Redwoods Projects.
All dimensions to be checked on site Prior work.

REFERENCE: 47 - 49 FAIRVIEW RD, LONDON N15 6LH, UK

TITLE: PROPOSED DRAWINGS
ELEVATION

PROJECT No 2007

DATE: 14-07-2023

SHEET No P 04

0 1 2 5m scale 1:100 @A3

NOTES:

DRAWN BY MCDC

EDITED BY

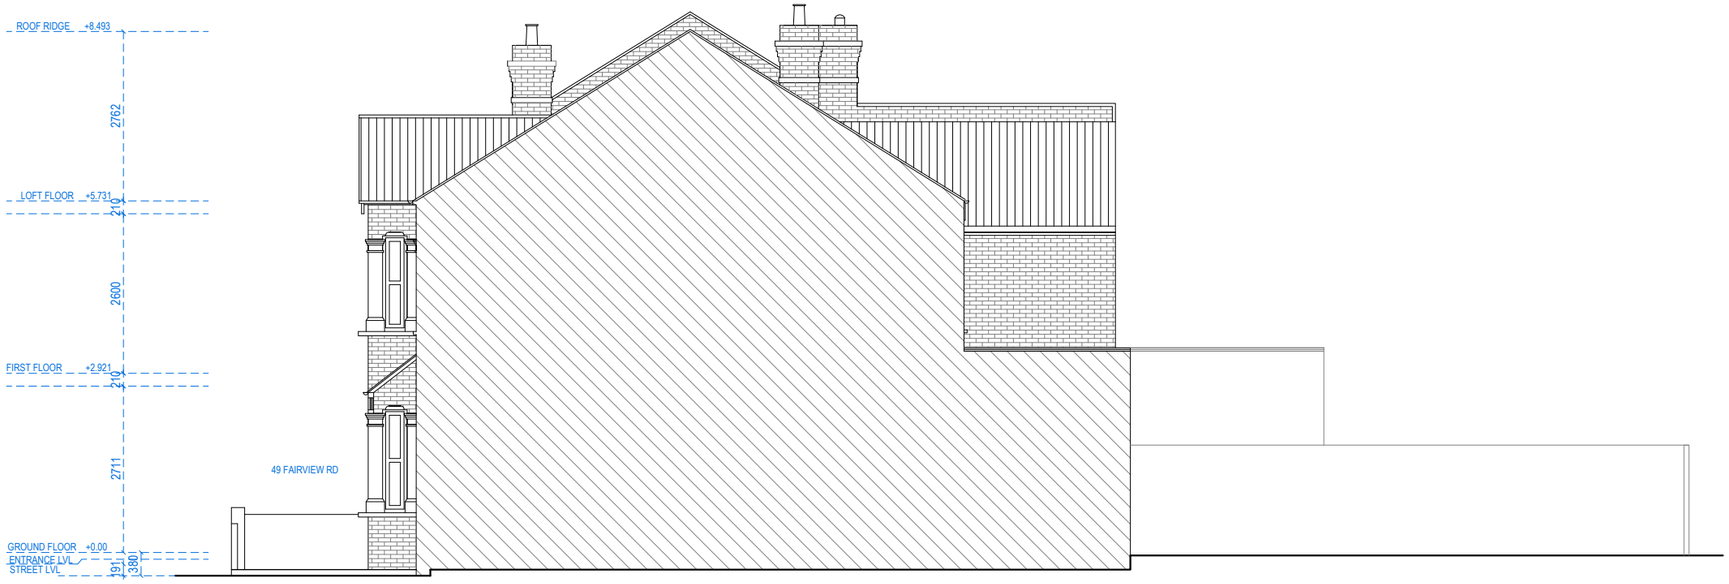

RIGHTSIDE ELEVATION

Redwoods PLANNING & EXTENSIONS

Address - Unit 4, Grosvenor Way, London E5 9ND
Phone - 020 3781 8008
E-mail - office@redwoodsprojects.co.uk
Web - www.redwoodsprojects.co.uk

Any errors on Dimensions to be reported to the Architect prior to commencement of Works.
Dimensions and areas are based on survey information.
This drawing is copyright © Redwoods Projects.
All dimensions to be checked on site Prior work.

REFERENCE: 47 - 49 FAIRVIEW RD, LONDON N15 6LH, UK

TITLE: PROPOSED DRAWINGS
ELEVATION

PROJECT No 2007

DATE: 14-07-2023

SHEET No P 05

0 1 2 5m scale 1:100 @A3

NOTES:

DRAWN BY MCDC

EDITED BY

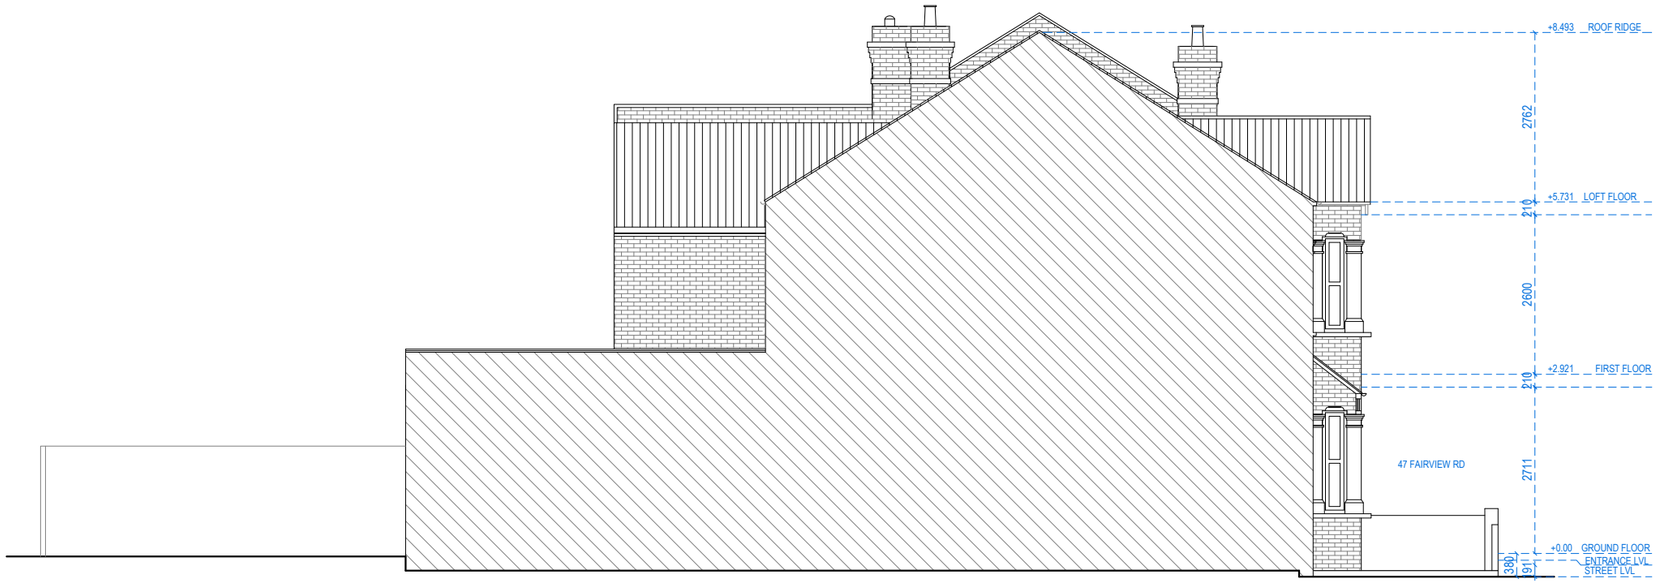

LEFTSIDE ELEVATION

Redwoods PLANNING & EXTENSIONS

Address - Unit 4, Grosvenor Way, London E5 9ND
Phone - 020 3781 8008
E-mail - office@redwoodsprojects.co.uk
Web - www.redwoodsprojects.co.uk

Any errors on Dimensions to be reported to the Architect prior to commencement of Works.
Dimensions and areas are based on survey information.
This drawing is copyright © Redwoods Projects.
All dimensions to be checked on site Prior work.

REFERENCE: 47 - 49 FAIRVIEW RD, LONDON N15 6LH, UK

TITLE: PROPOSED DRAWINGS
ELEVATION

PROJECT No: 2007

DATE: 14-07-2023

SHEET No: P 06

0 1 2 5m scale 1:100 @A3

NOTES:

DRAWN BY: MCDC

EDITED BY:

SECTION A.A

Redwoods PLANNING & EXTENSIONS

Address - Unit 4, Grosvenor Way, London E5 9ND
Phone - 020 3781 8008
E-mail - office@redwoodsprojects.co.uk
Web - www.redwoodsprojects.co.uk

Any errors on Dimensions to be reported to the Architect prior to commencement of Works.
Dimensions and areas are based on survey information.
This drawing is copyright © Redwoods Projects.
All dimensions to be checked on site Prior work.

REFERENCE: 47 - 49 FAIRVIEW RD, LONDON N15 6LH, UK

TITLE: PROPOSED DRAWINGS
SECTION

PROJECT No 2007

DATE: 14-07-2023

SHEET No P 07

0 1 2 5m scale 1:100 @A3

NOTES:

DRAWN BY MCDC

EDITED BY

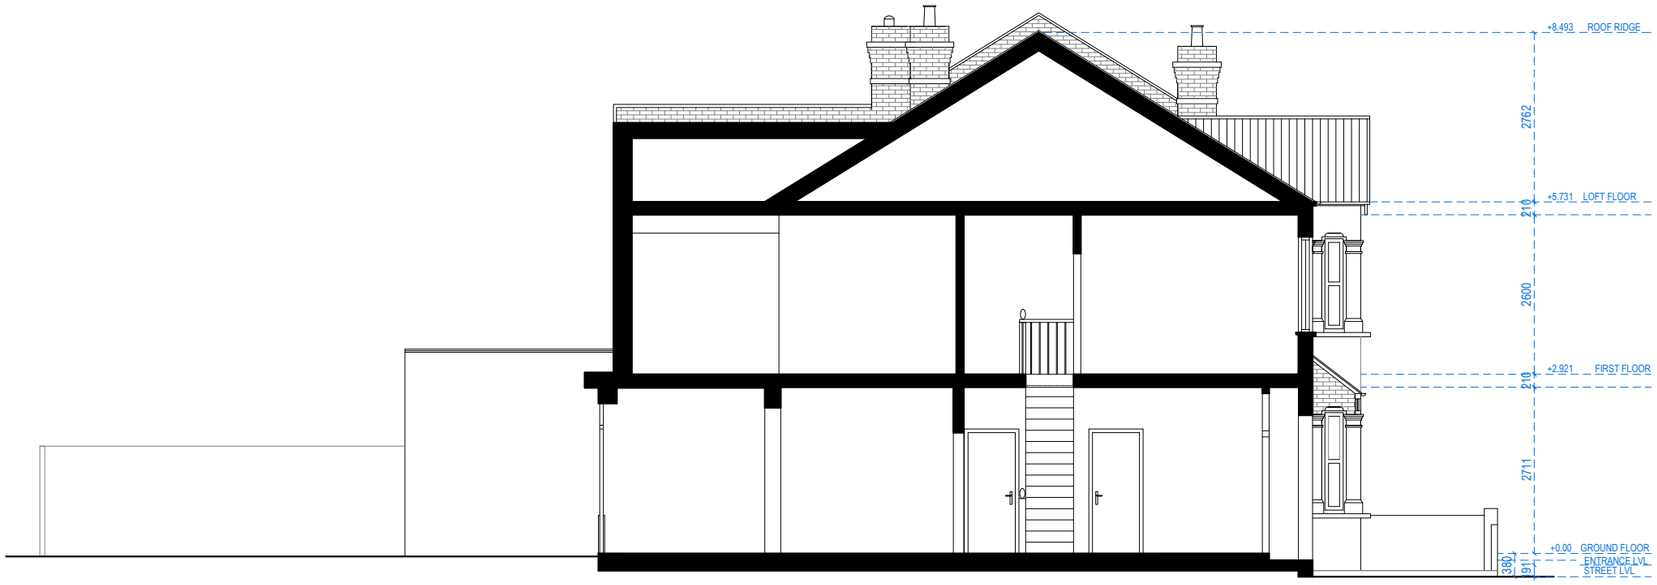

SECTION B.B

Redwoods PLANNING & EXTENSIONS

Address - Unit 4, Grosvenor Way, London E5 9ND
Phone - 020 3781 8008
E-mail - office@redwoodsprojects.co.uk
Web - www.redwoodsprojects.co.uk

Any errors on Dimensions to be reported to the Architect prior to commencement of Works.
Dimensions and areas are based on survey information.
This drawing is copyright © Redwoods Projects.
All dimensions to be checked on site Prior work.

REFERENCE: 47 - 49 FAIRVIEW RD, LONDON N15 6LH, UK

TITLE: PROPOSED DRAWINGS
SECTION

PROJECT No 2007

DATE: 14-07-2023

SHEET No P 08

0 1 2 5m scale 1:100 @A3

NOTES:

DRAWN BY MCDC

EDITED BY