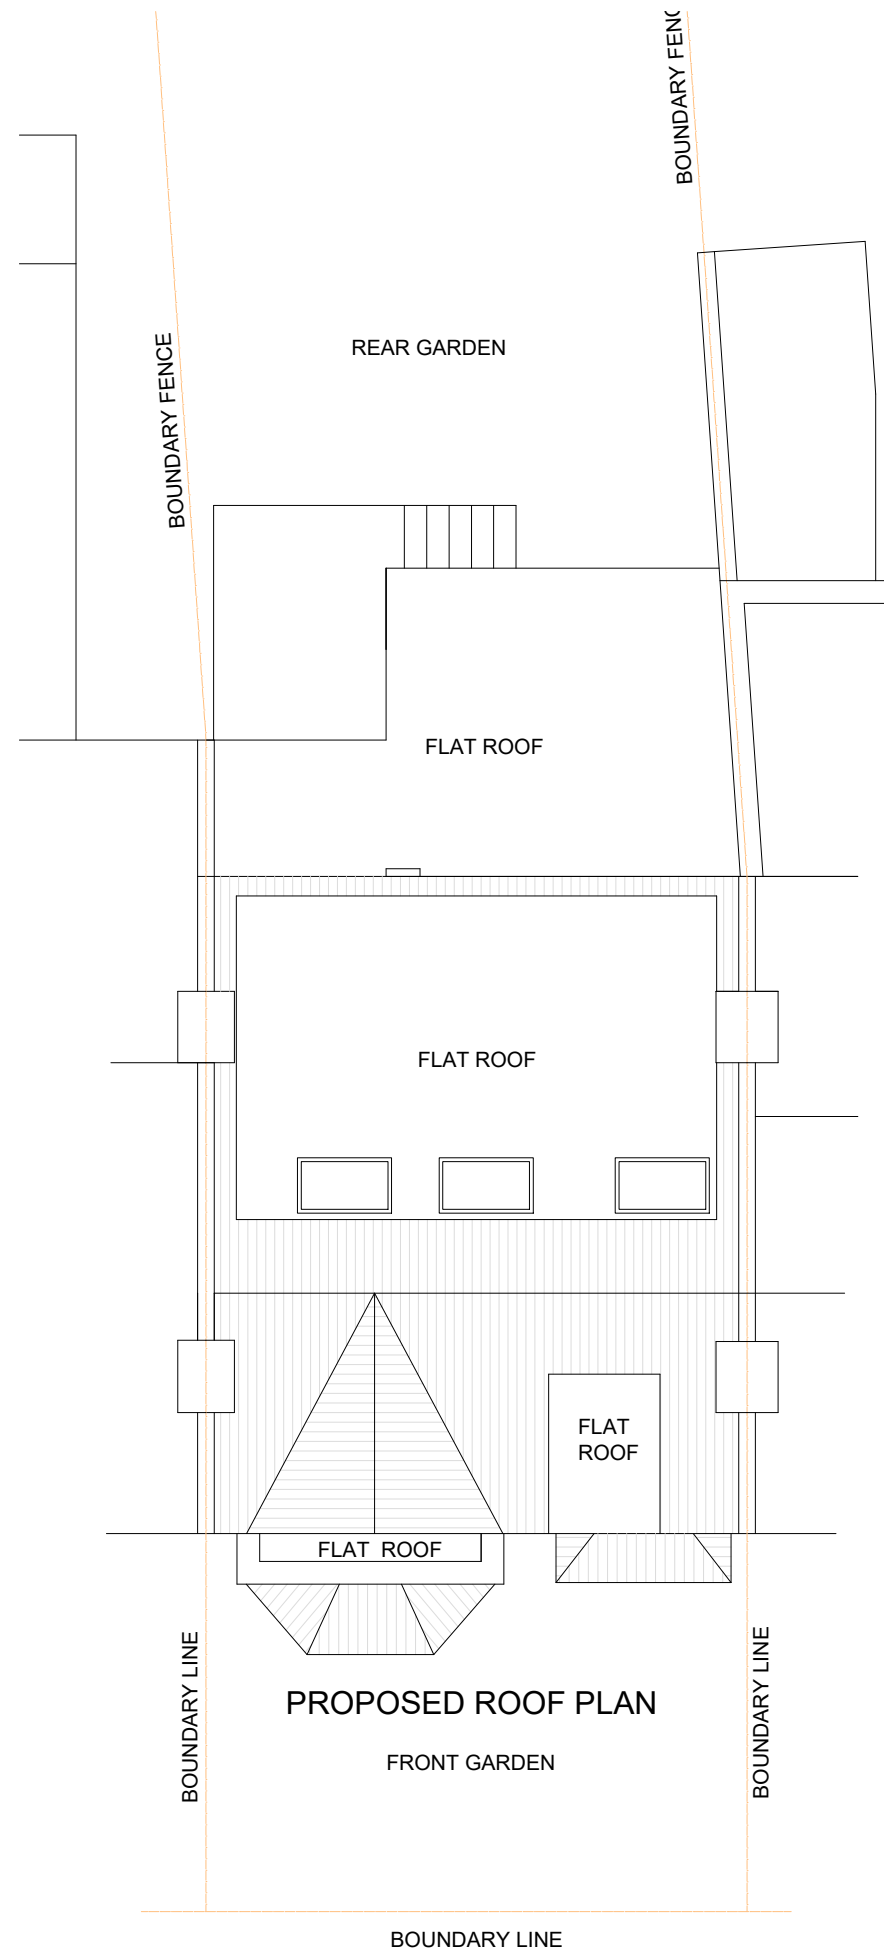
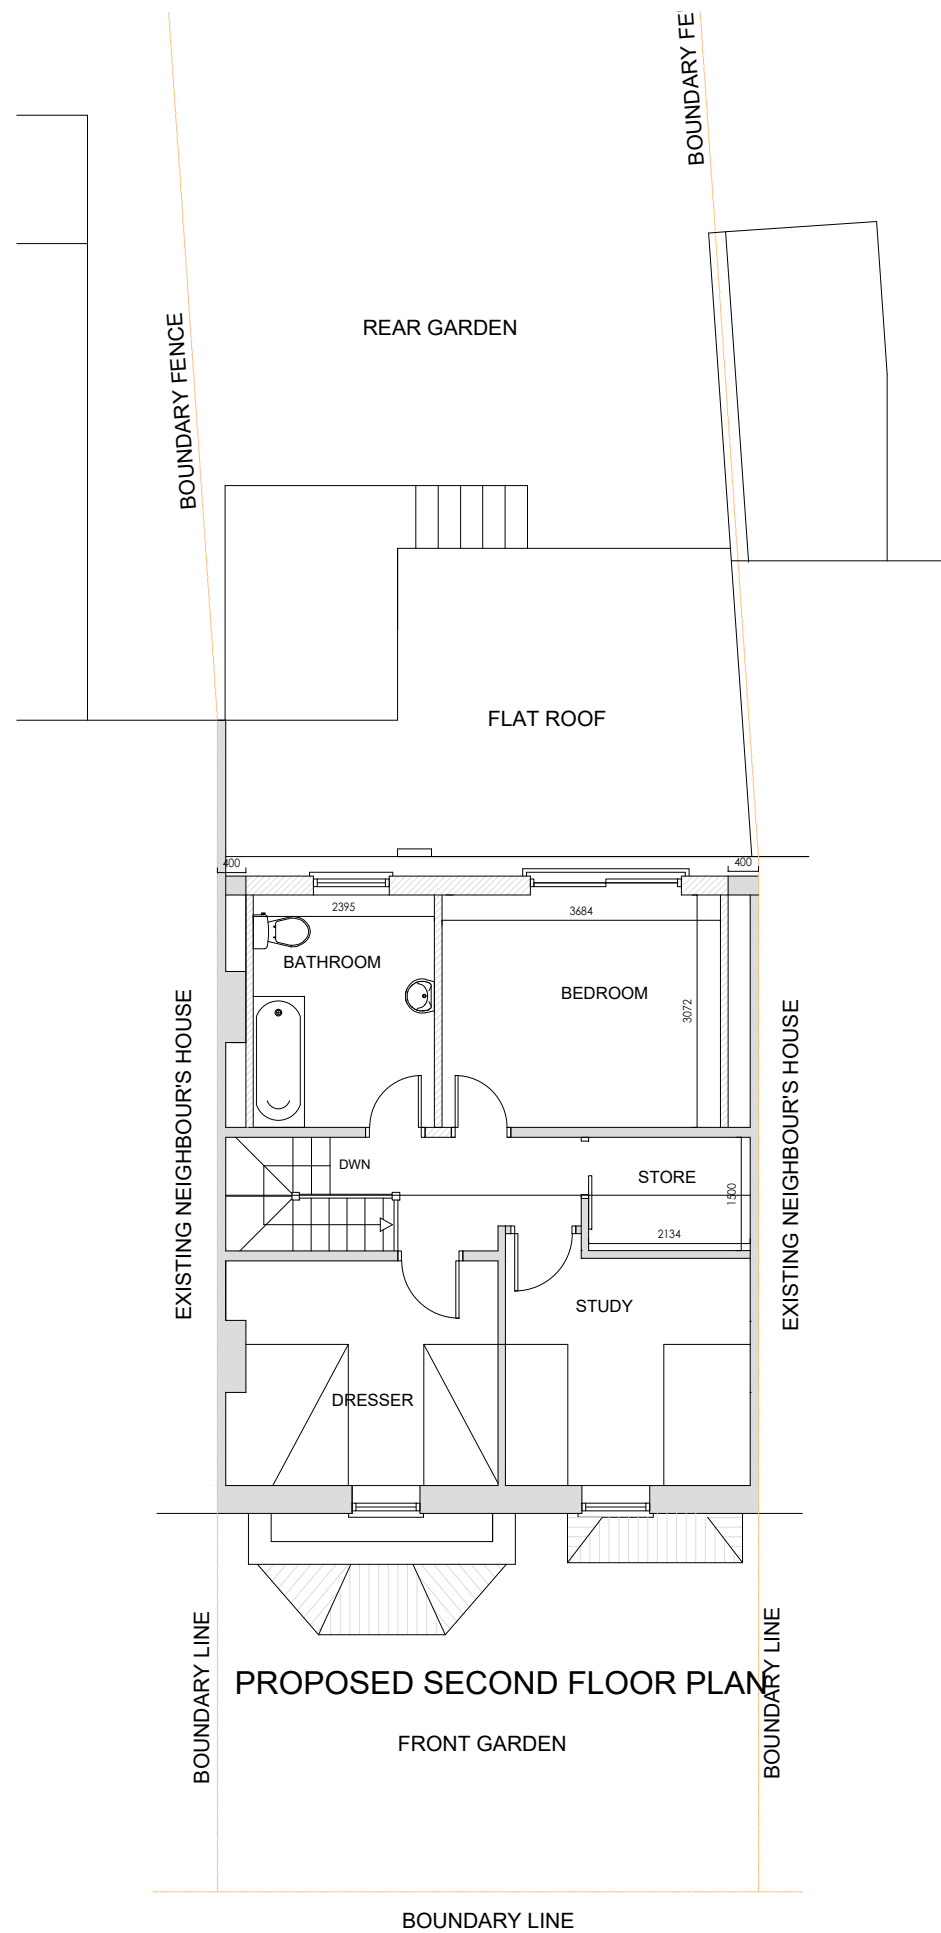


Client: MR AJAY SRIVASTAV		
<u>LONDON INTERIORS</u> UNIT 8 BOWMAN TRADING ESTATE WESTMORELAND ROAD LONDON NW9 9RL		
Project 8 CURZON ROAD LONDON N10 2RA		
Drawing Title PROPOSED LOFT & ROOF FLOORPLANS		
Drawing Title PR23-068e		Rev. 02
Drawn By: A.SALCEDO	Scale: 1/100	Date: 31/08/2023