



# Block Plan - N10 3EH

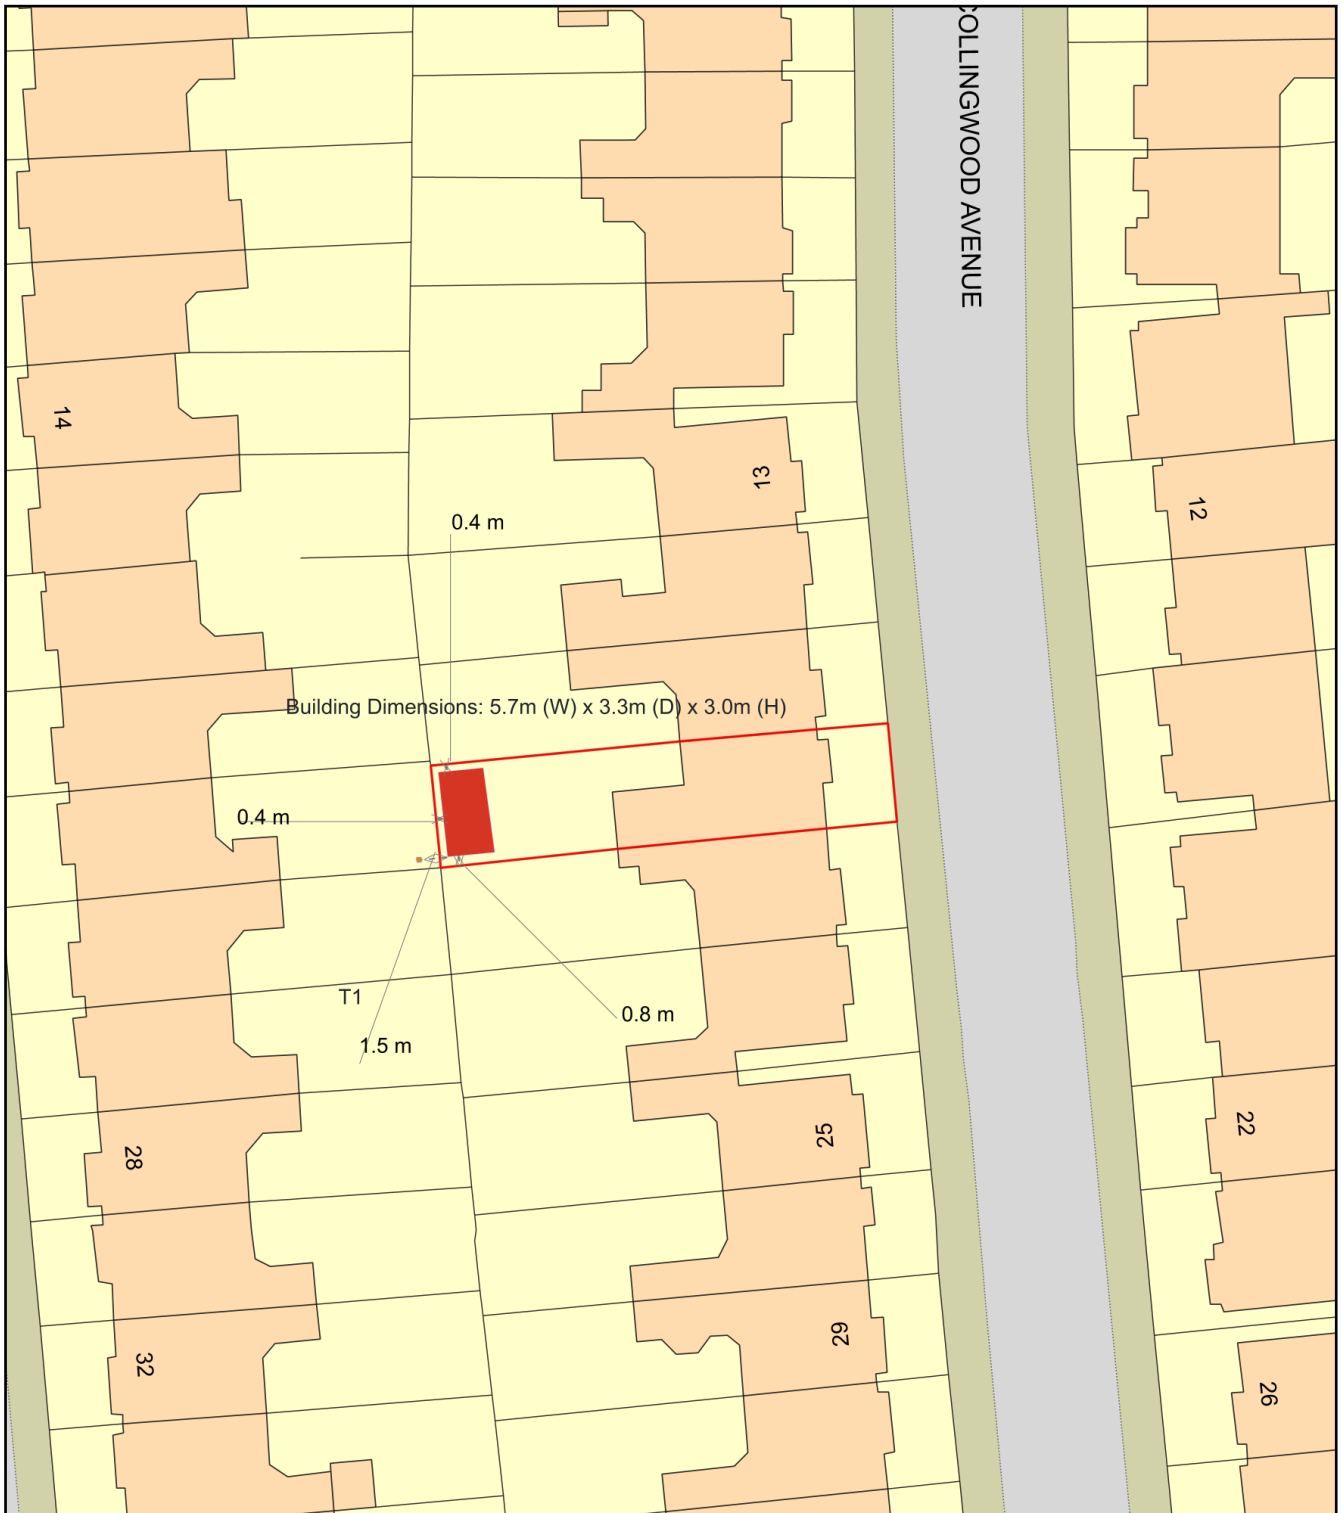

0 20  
Metres

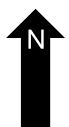

Plan Produced for: Alexander Gilmore

Date Produced: 20 Sep 2023

Plan Reference Number: TQRQM23258121010945

Scale: 1:500 @ A4